

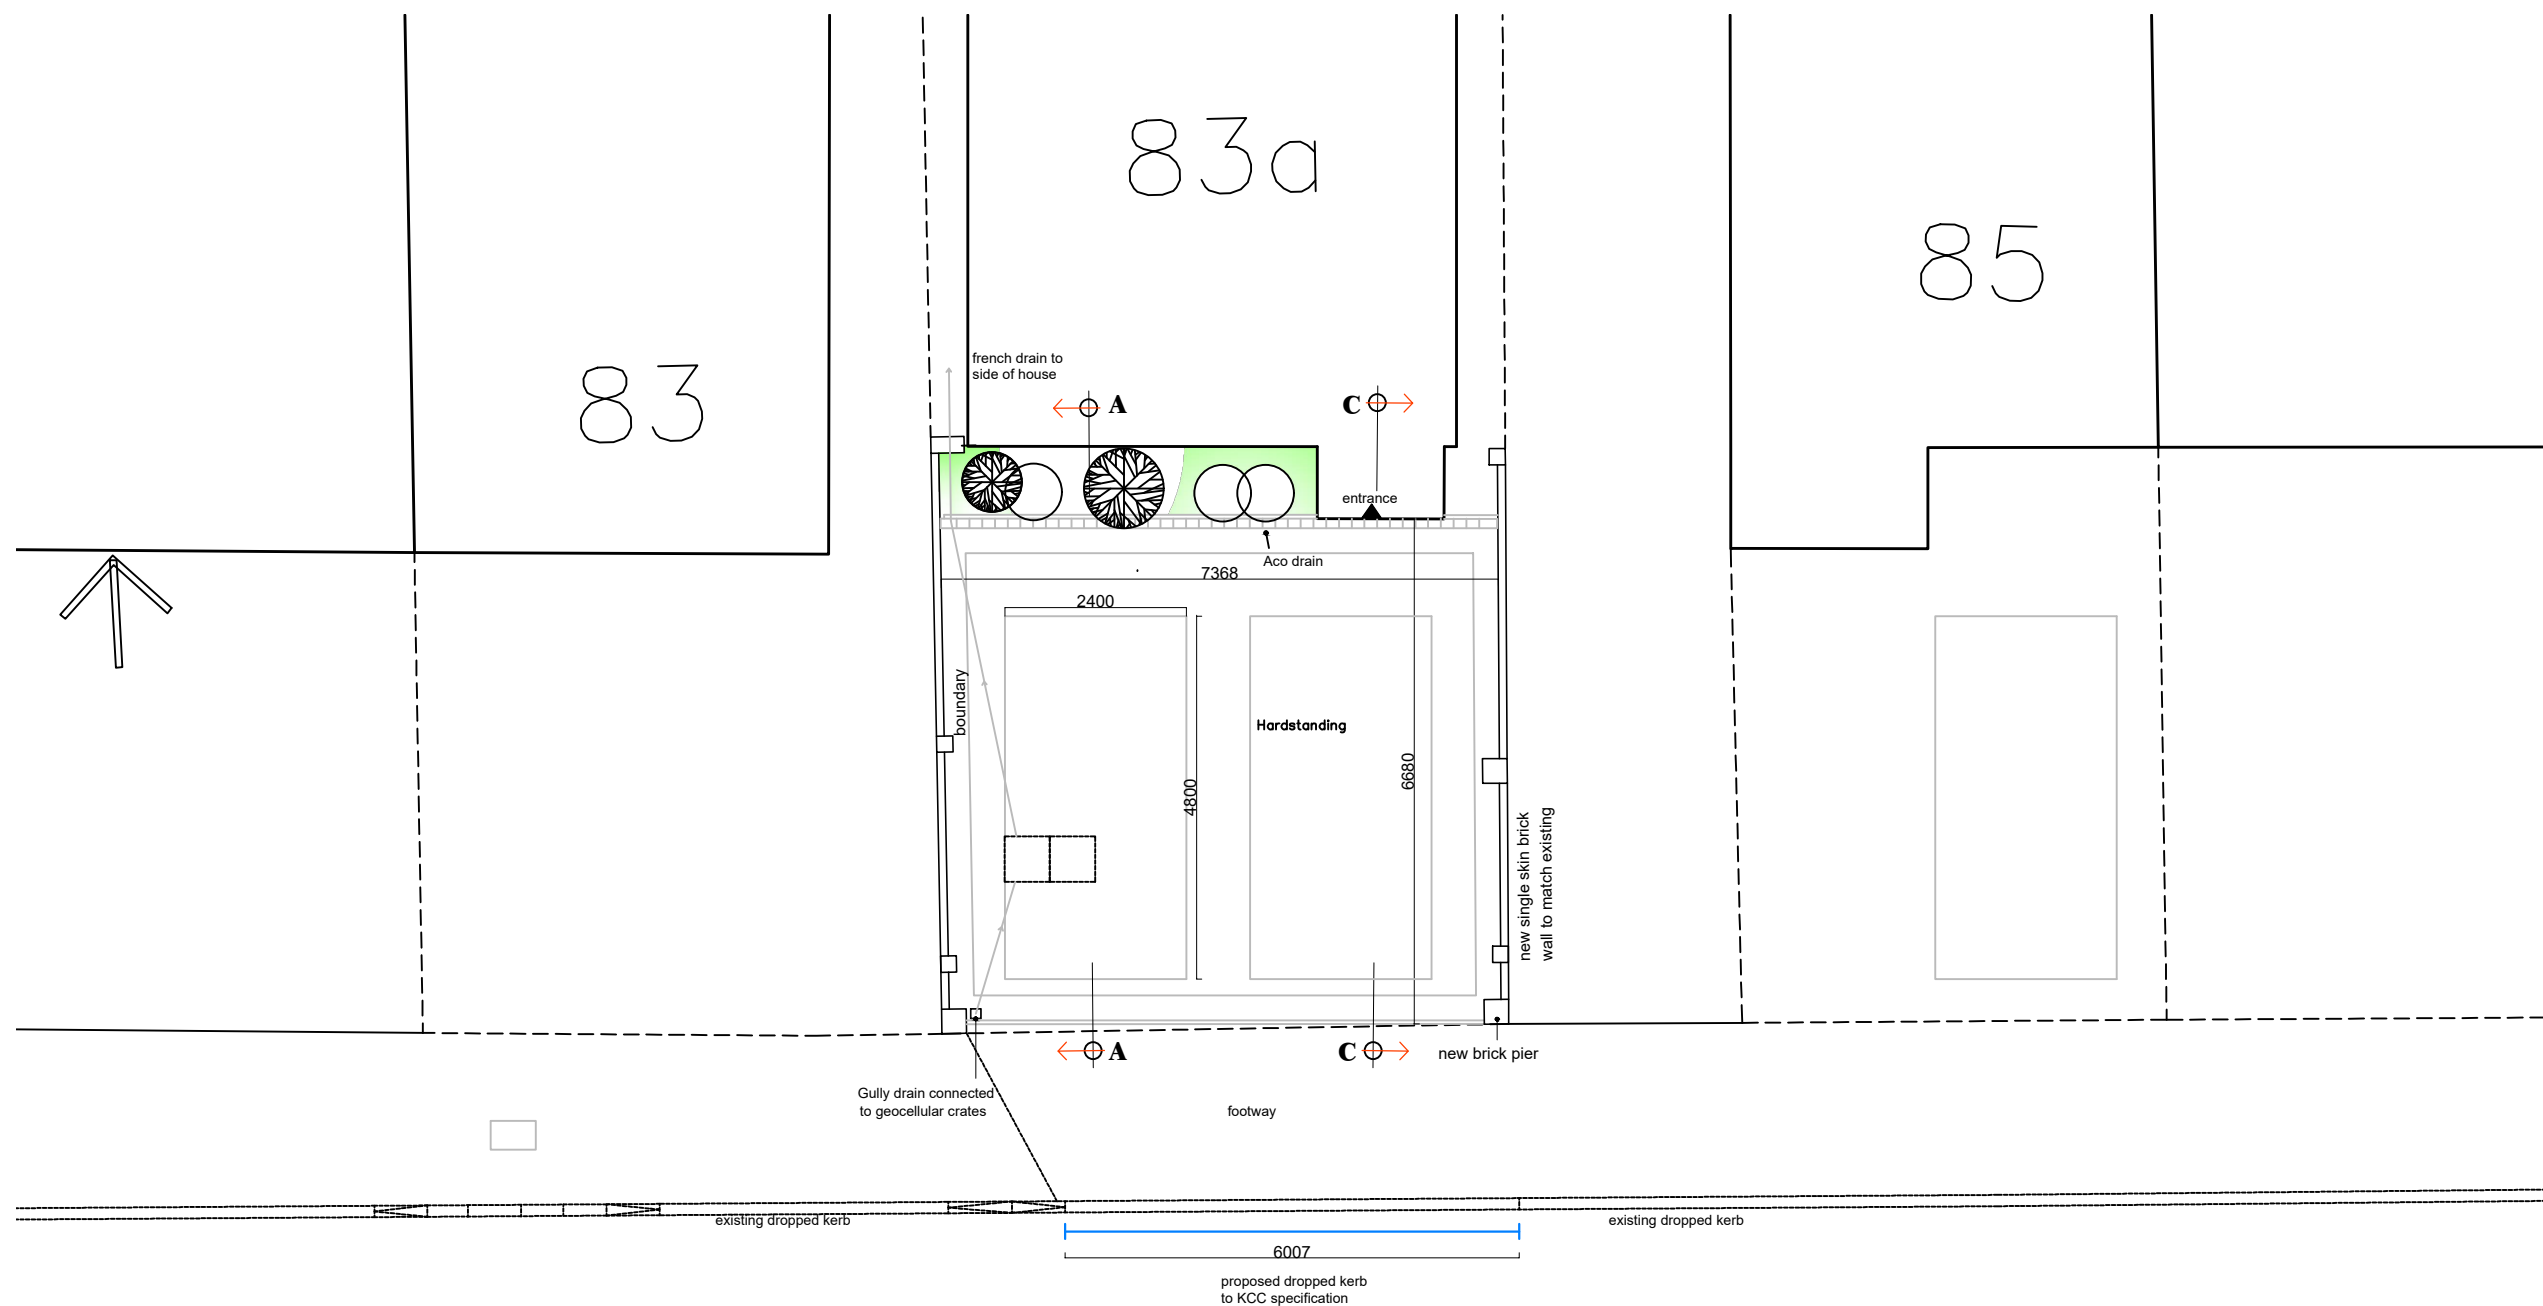


PLAN

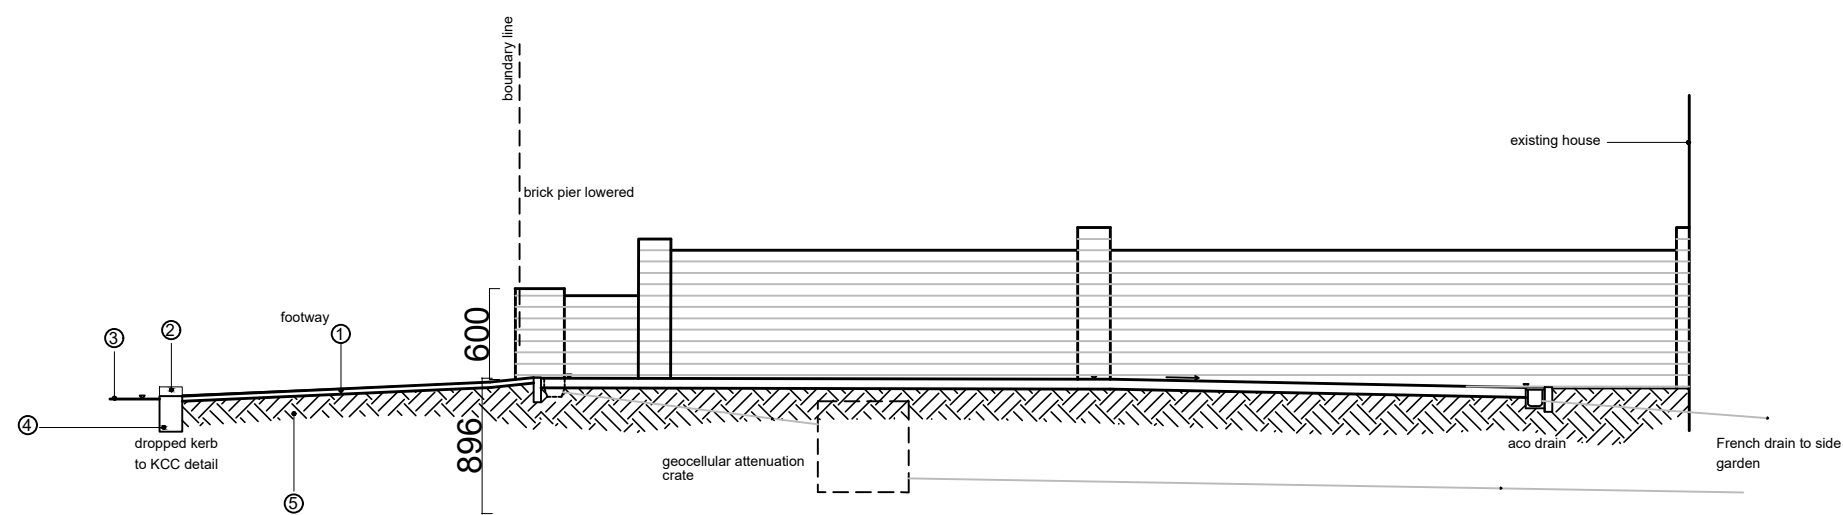

SECTION A-A

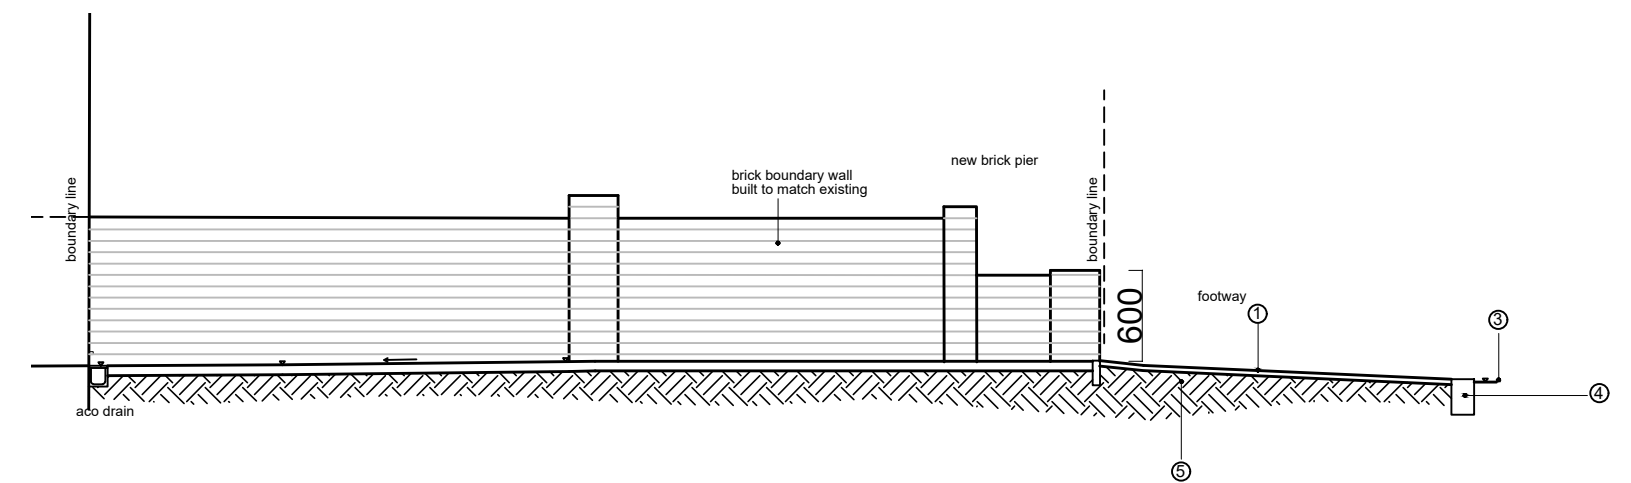


SECTION C-C



DROPPED KERB/VEHICULAR CROSSOVER

- ① FOOTWAY, LEVELS TO KCC DETAIL
- ② EXISTING KERB LEVEL
- ③ CARRIAGEWAY
- ④ DROPPED KERB TO KCC SPECIFICATION
- ⑤ EARTH

NEW DROPPED KERB
DROPPED KERB WIDTH TO BE 6000MM
MATERIALS AND SPECIFICATION TO KCC DETAIL
SPACE FOR 2 CARS IF REQUIRED

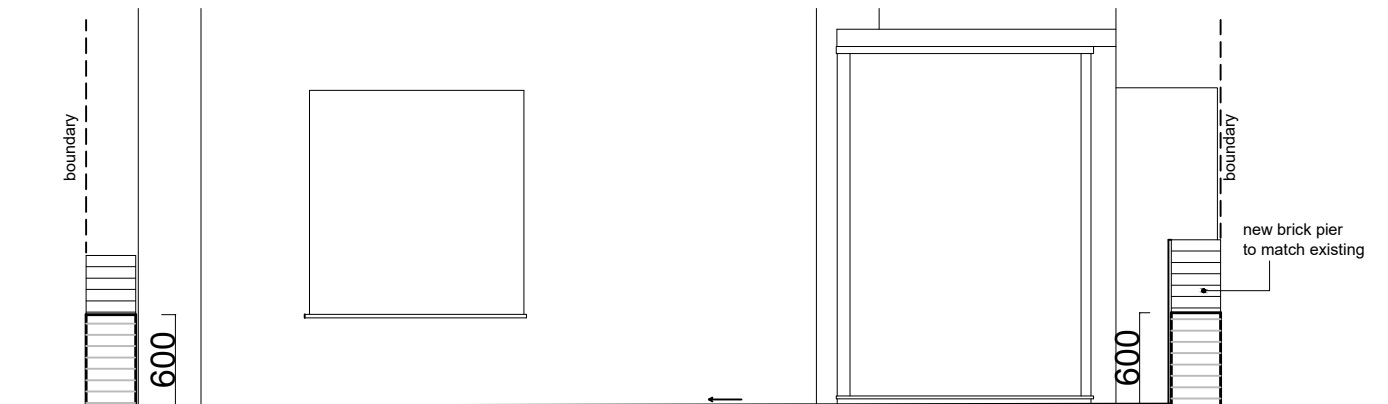

FRONT ELEVATION

 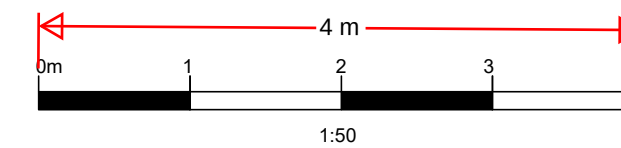

rev.	date	title			scale	1:100, 1:200, 1:1250 & 1:50 @ A2	project title	PLANNING APPLICATION	
		Proposed: Plans, Elevation and Sections			date	MAY 2024	VEHICULAR CROSSOVER AT 83a CHALK ROAD DA12		
		Mattix limited			drawn	Gerry Hornsby	drawing number	G14-03	rev. A
		6 Cliff End, Purley Croydon. CR8 1BN			checked	Gerry Hornsby			
		Cert. Number: 1356000 Tel: 0208 406 7473 E-mail: mattixh@yahoo.com							