



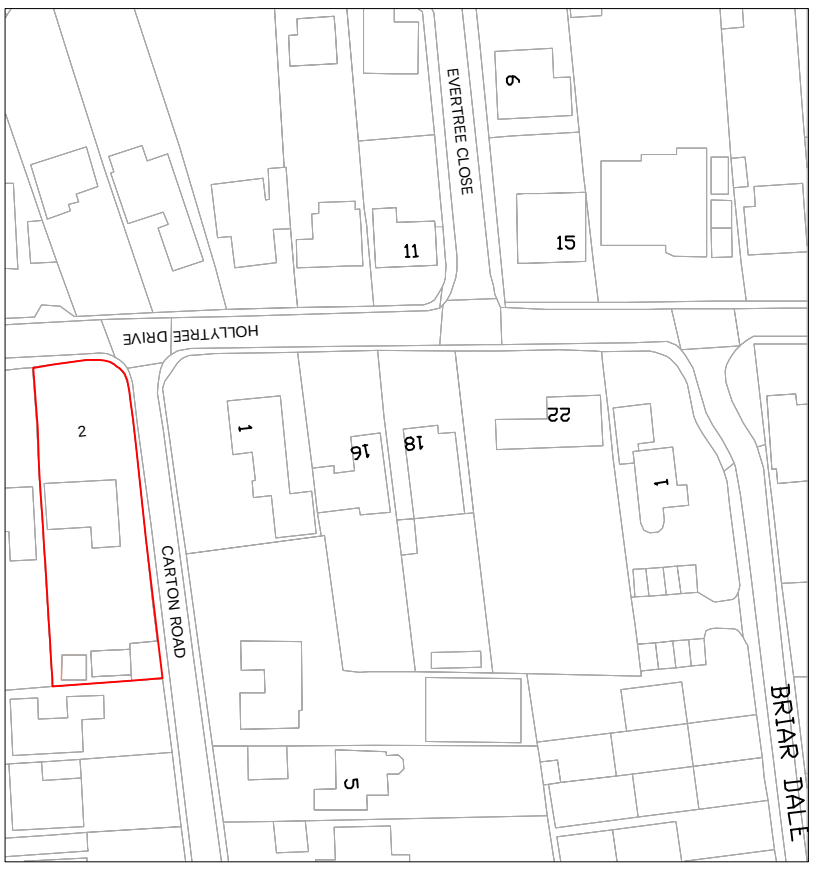

Site plan Scale 1:1250




1. THIS DRAWING MUST BE READ INCONJUNCTION WITH ALL OTHER
RELEVANT SPECIFICATIONS AND DRAWINGS

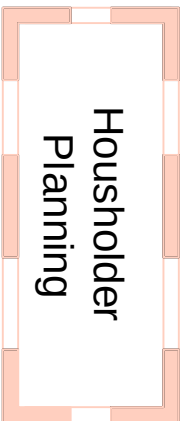

PI	ISSUED TO PLANNING	20.04.23	INC
Rev		Date	By

DESIGNER PLANS LIMITED

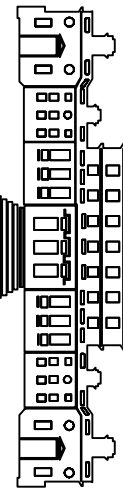

Structural & Architectural Solutions
9A THE PINNACLE - 160 HIGH ROAD - CHADWELL HEATH RM6 6PN

07340121222

Job Title

2 Carton Road, Higham, ME3 7EB

Drawing Title

Existing Block and Site plans

Scale	1:200 @ A1	Date	April ' 23	Page No.	S01	Rev	P1
Job No.	51-1000-989						