

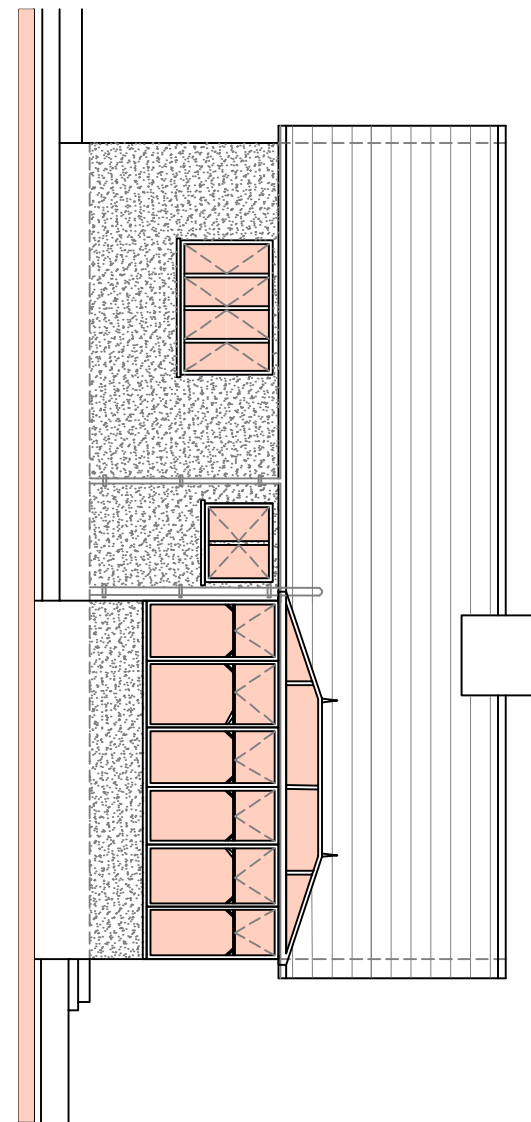
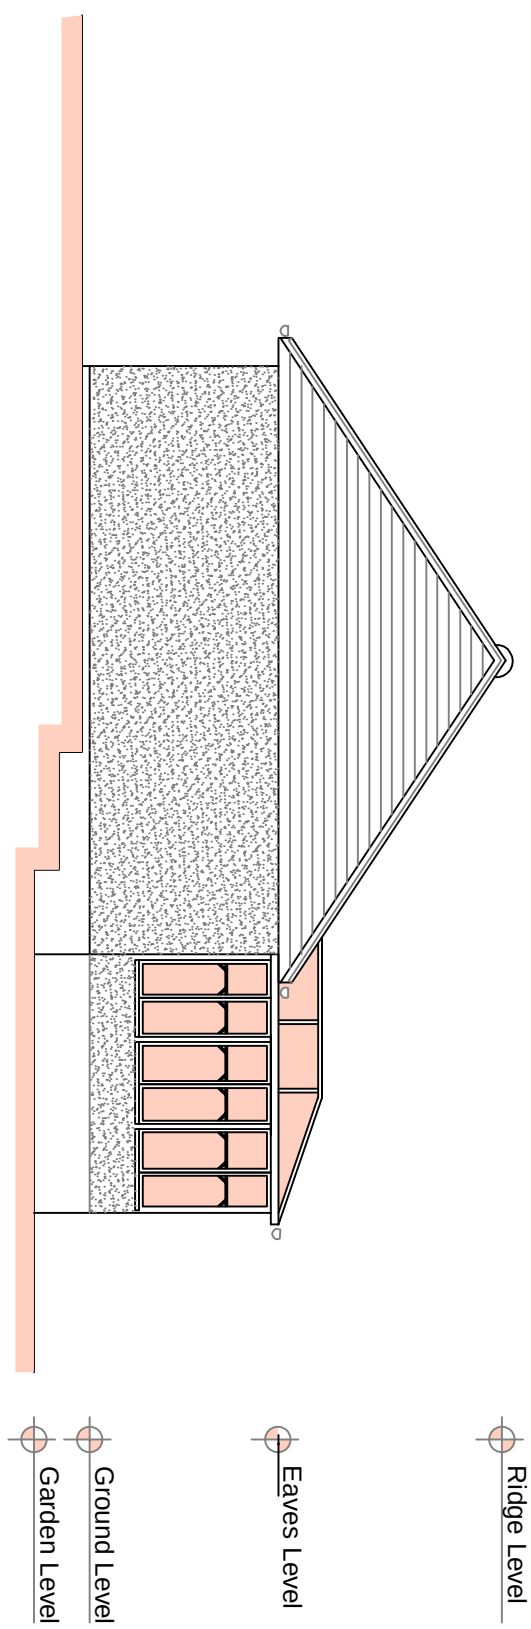
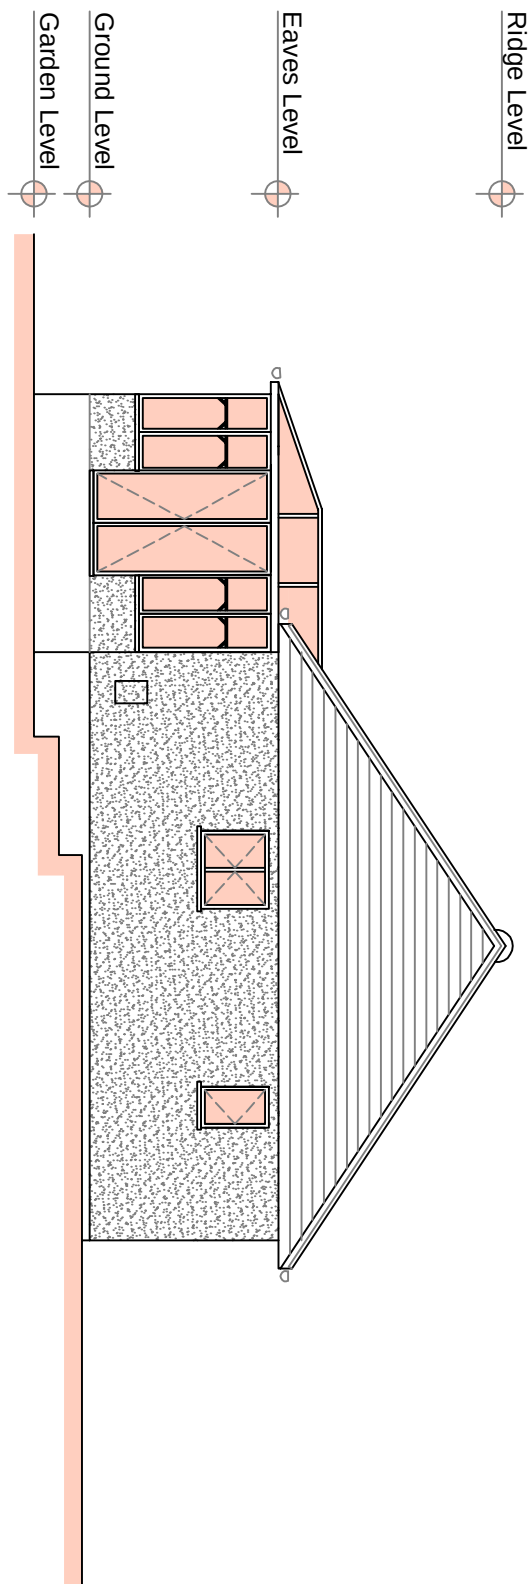
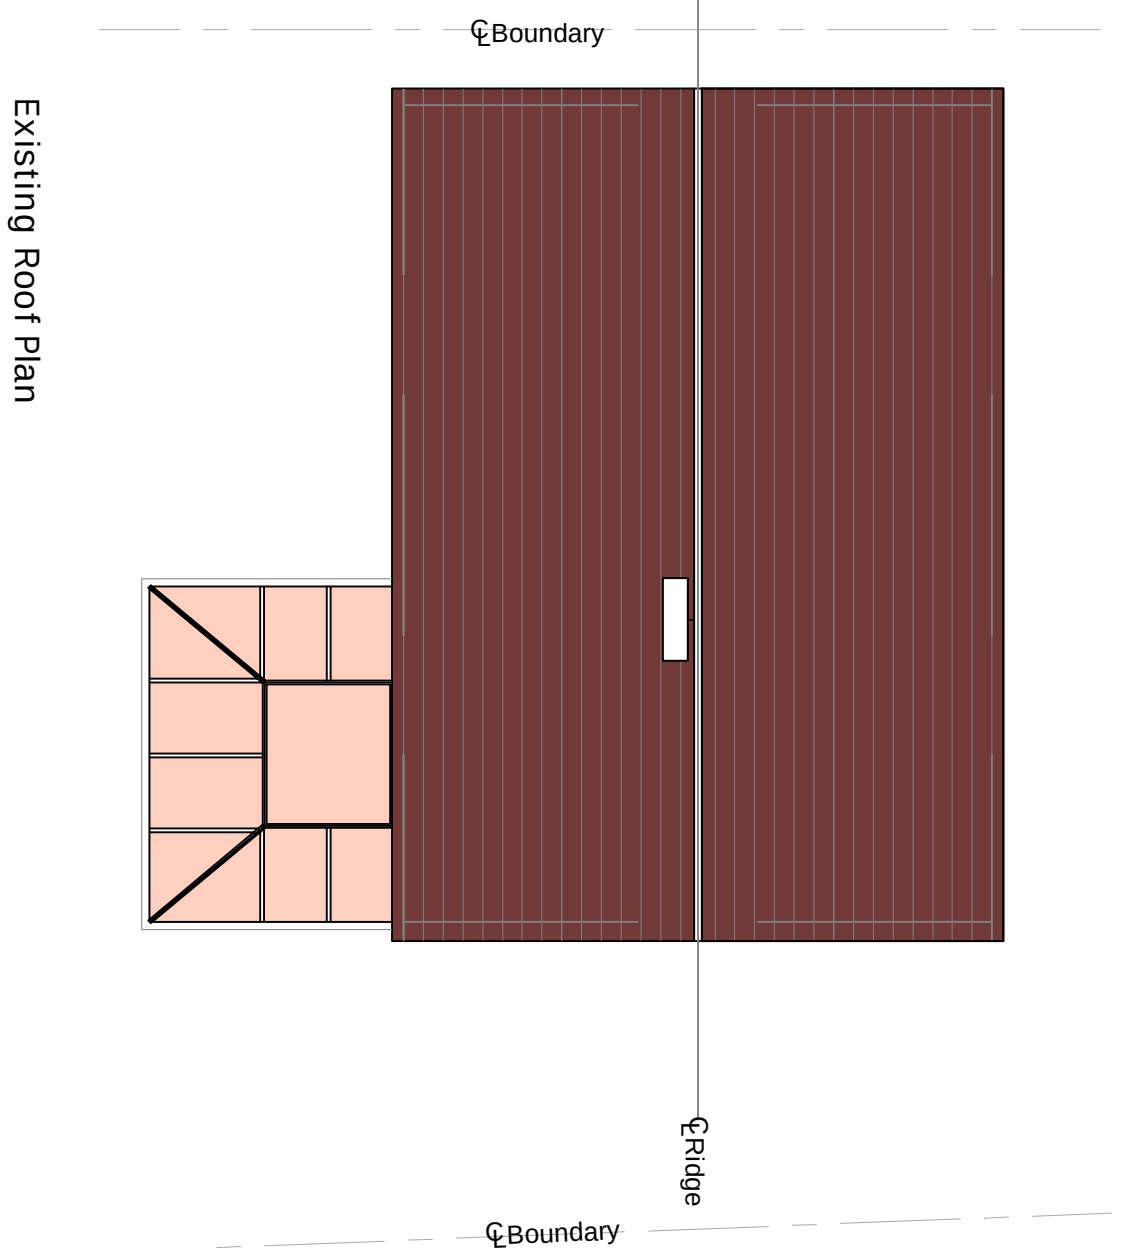
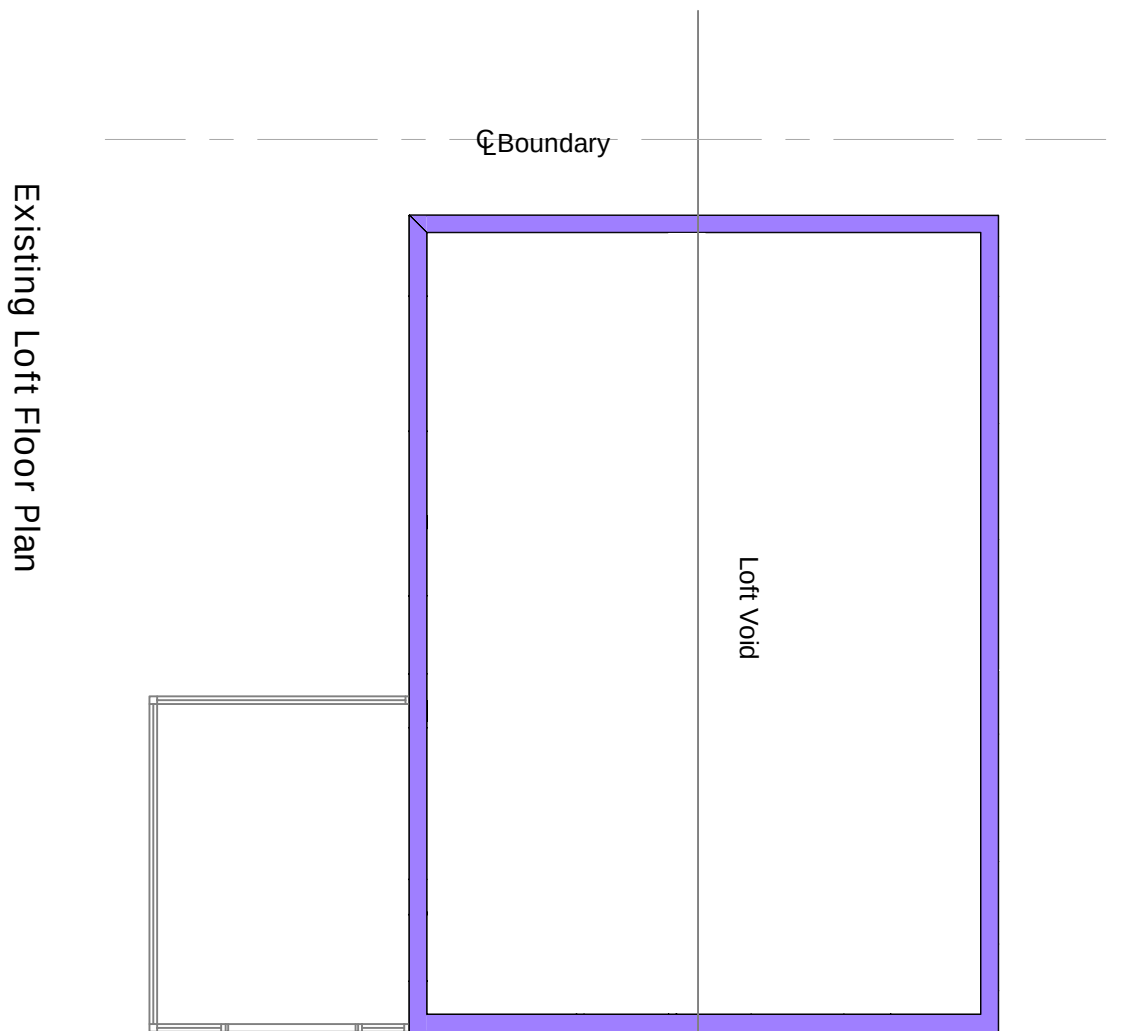
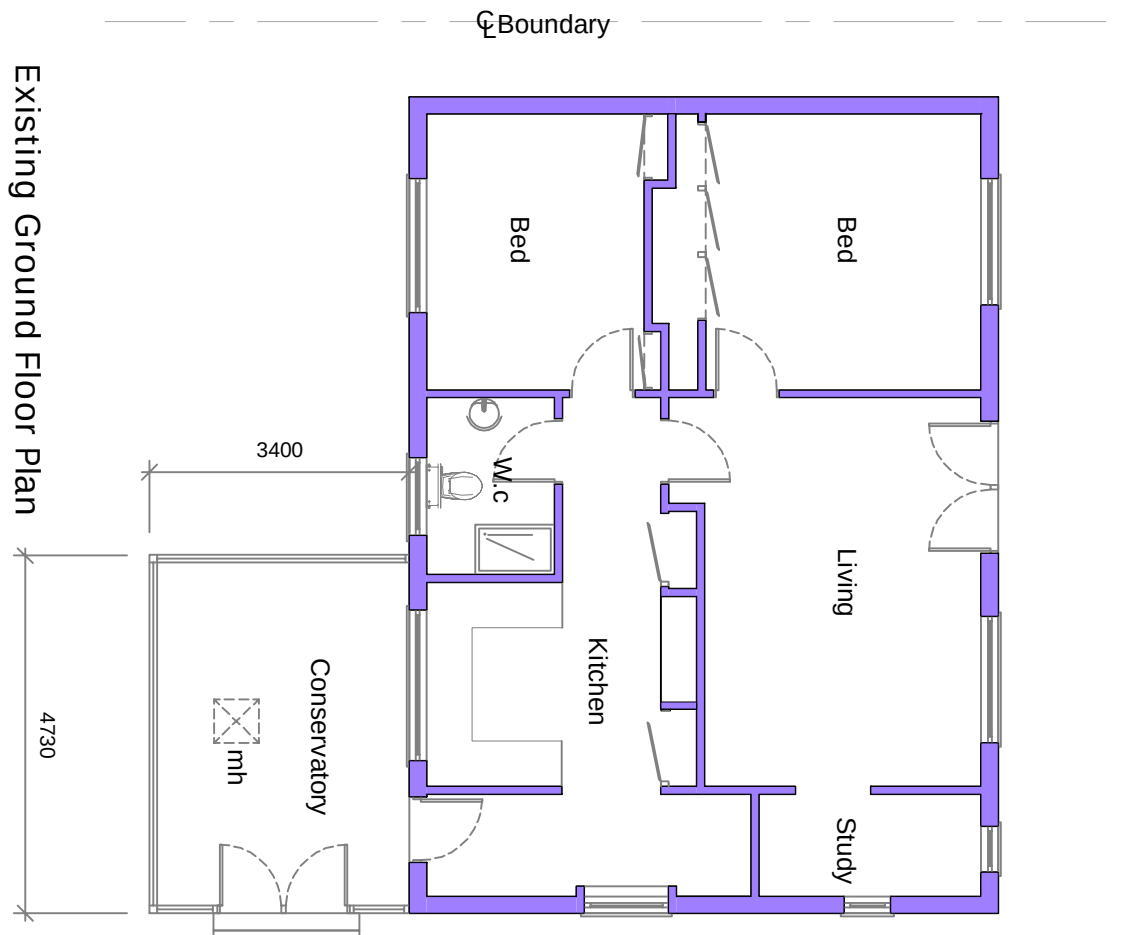
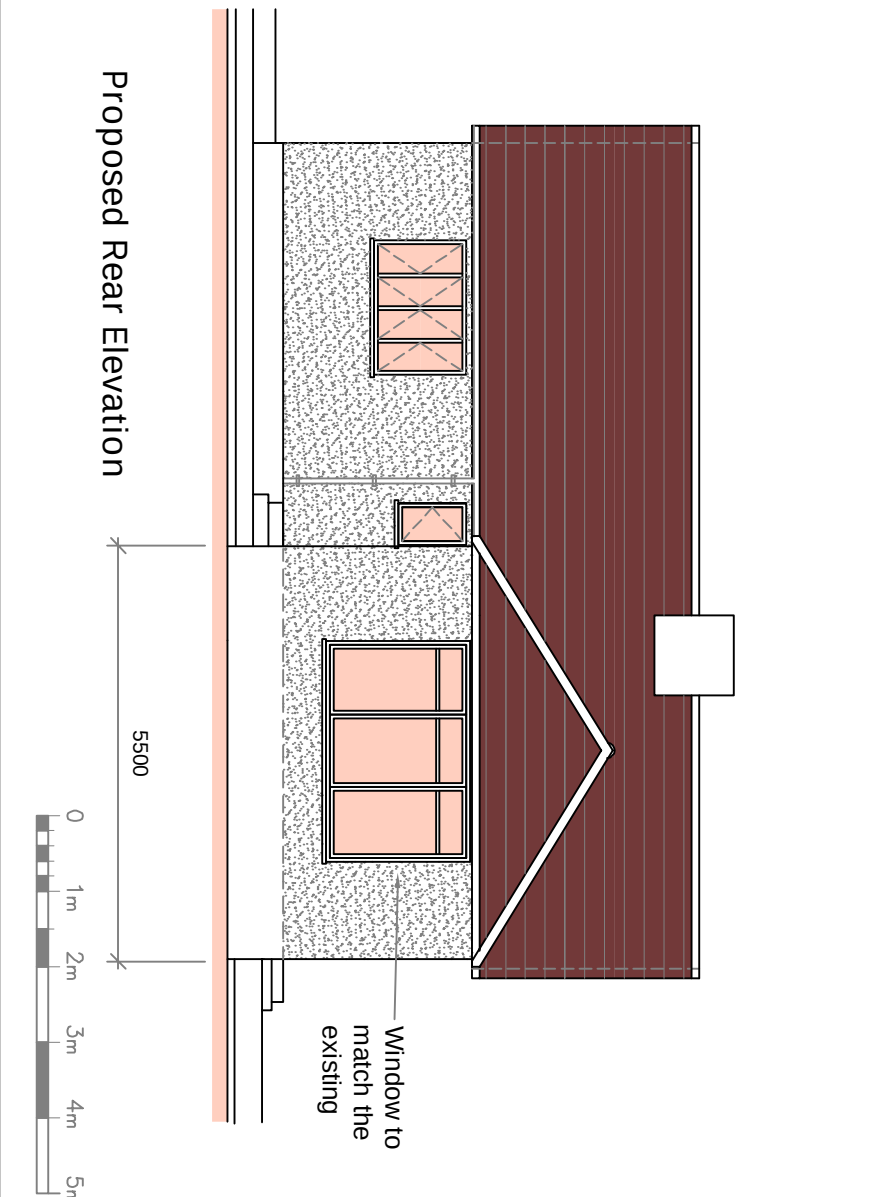
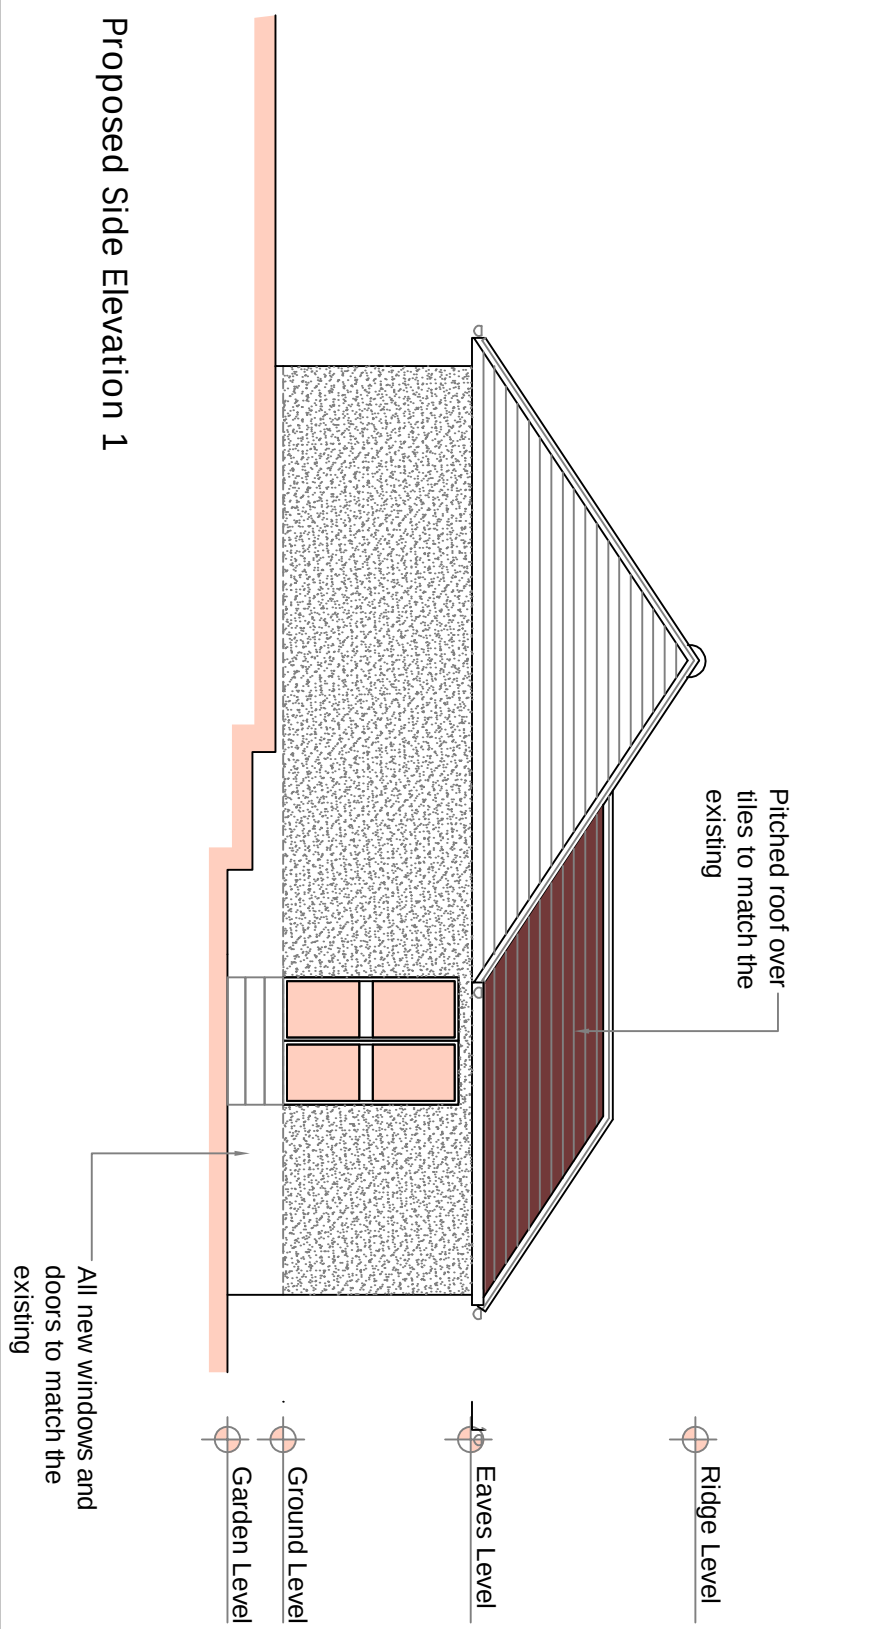
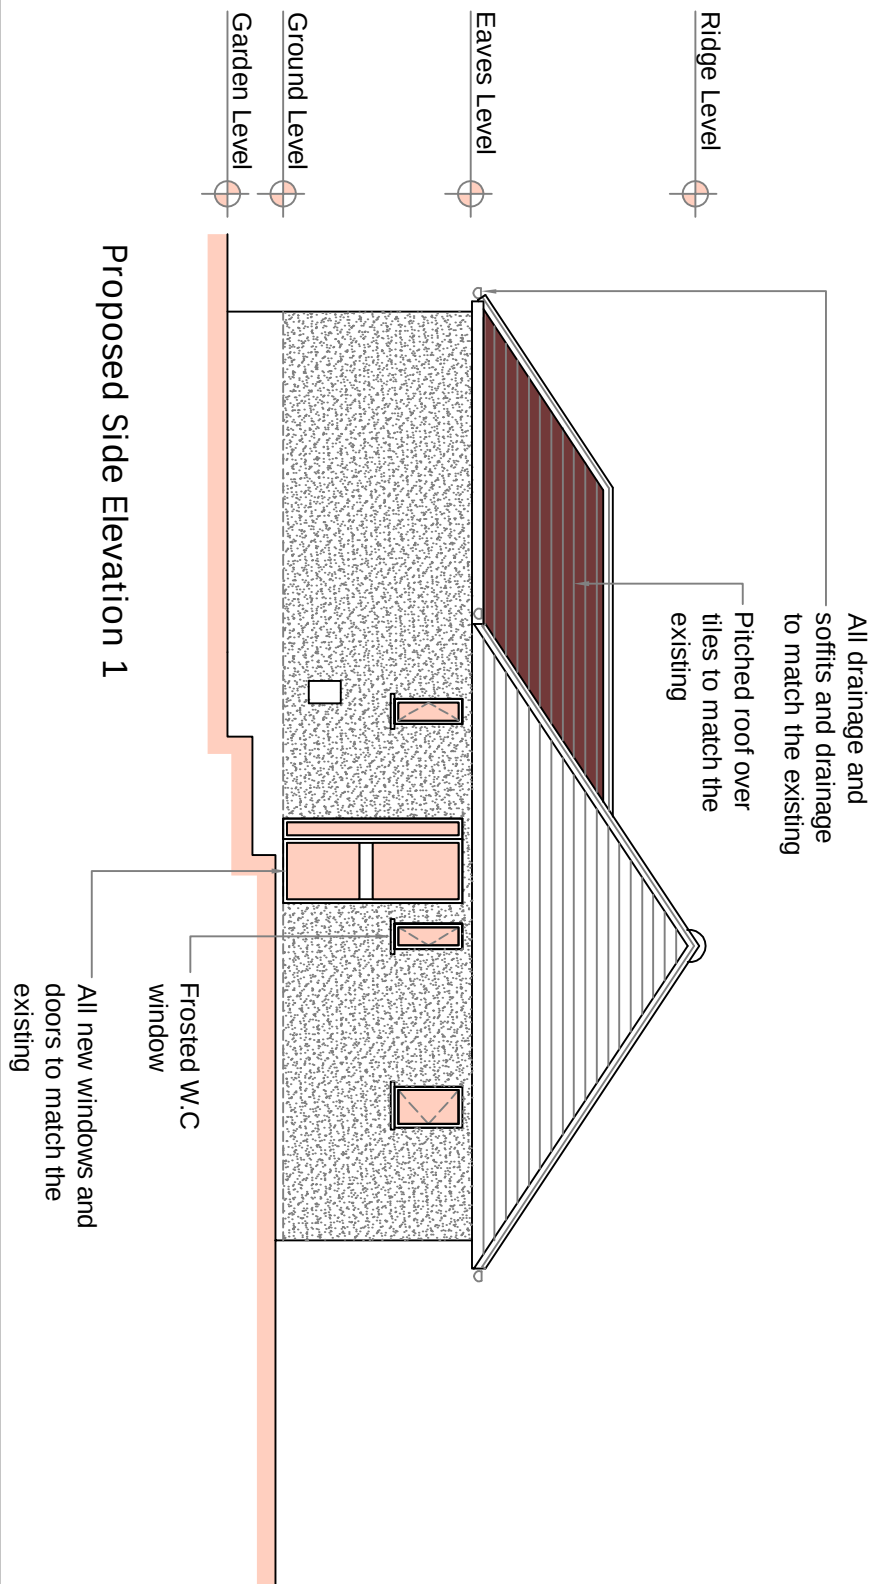


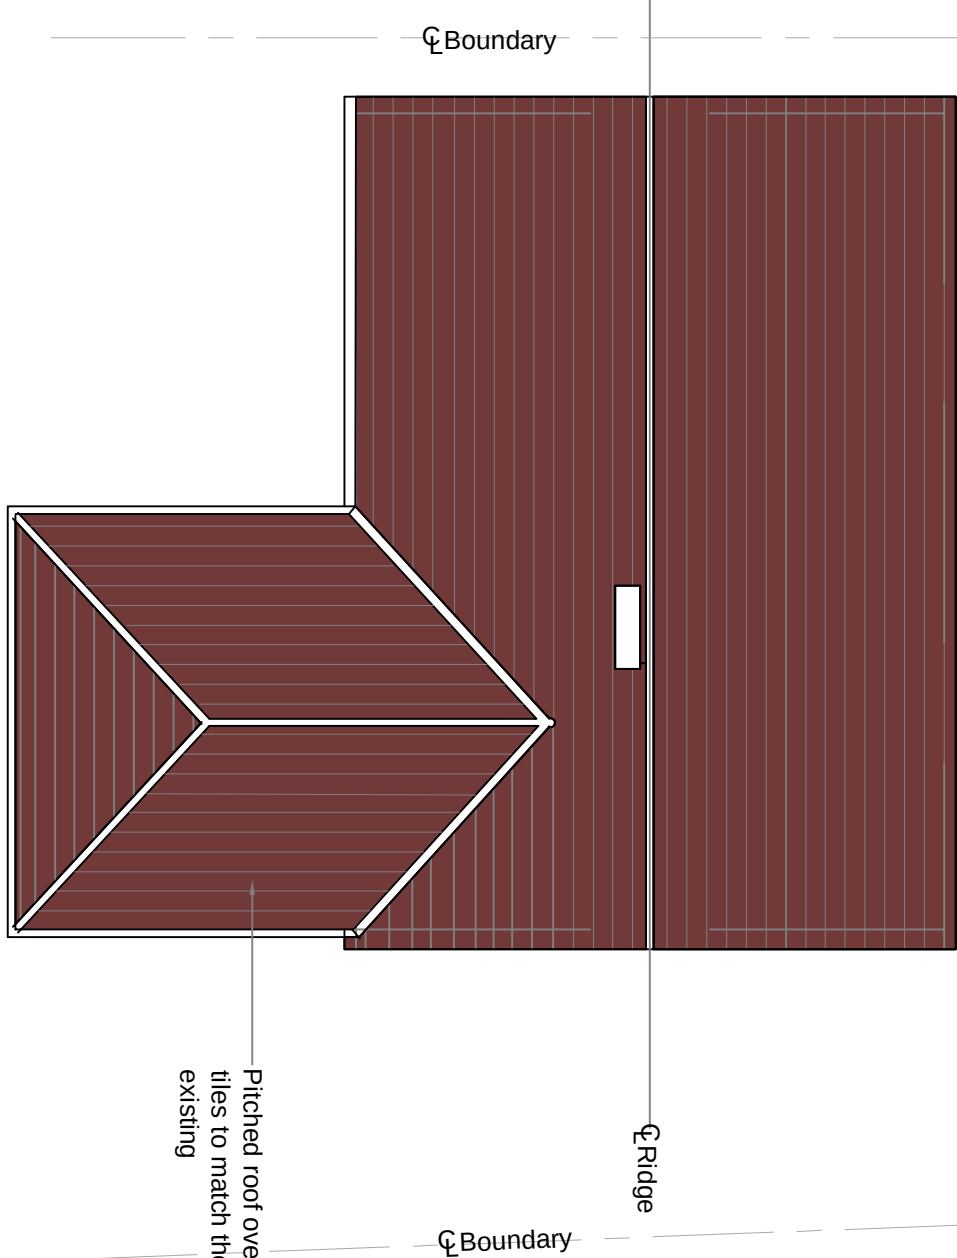

Existing Side Elevation 1

Existing Side Elevation 1

Existing Rear Elevation

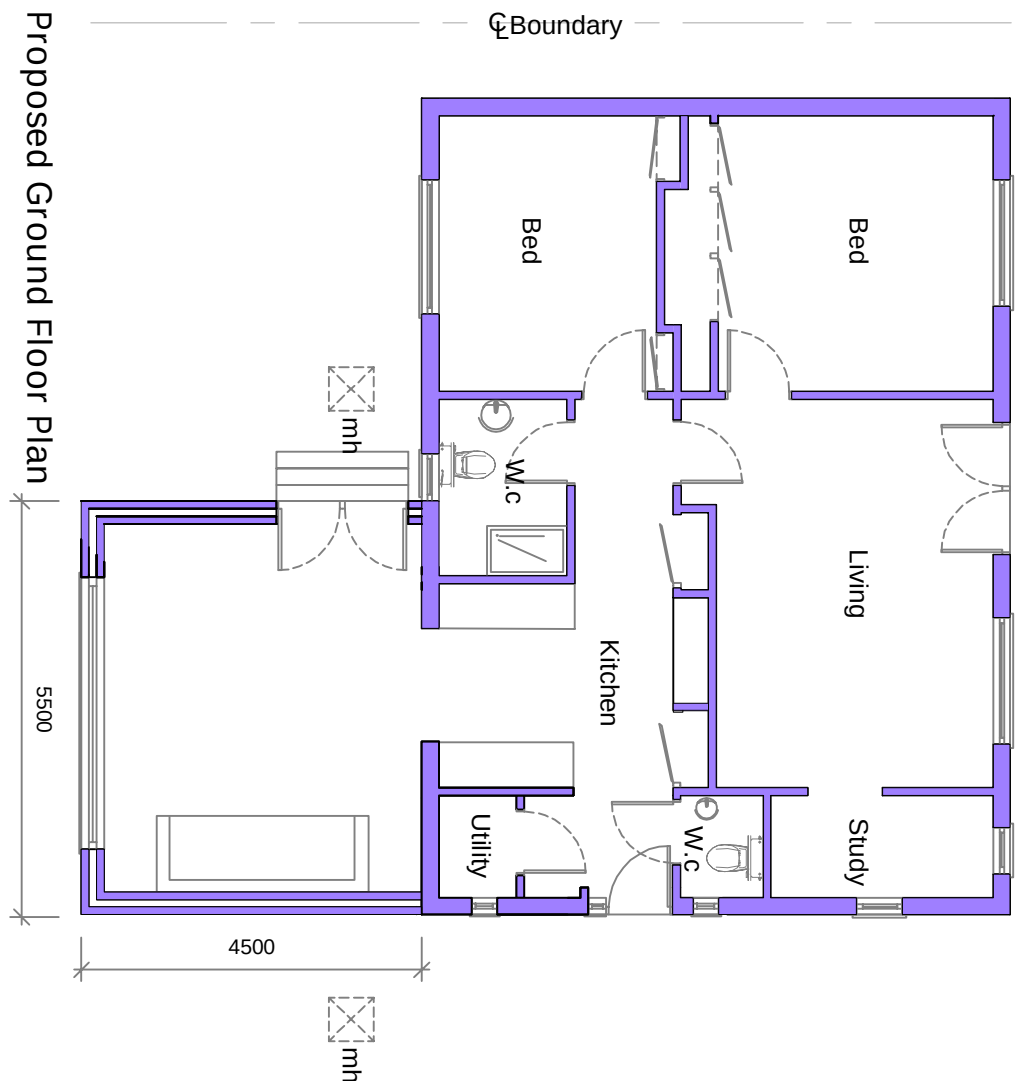

Proposed Ground Floor Plan

Proposed Roof Plan

Proposed Side Elevation 1


Proposed Side Elevation 1

Proposed Rear Elevation

Housholder
Planning

PI	ISSUED TO PLANNING	20.04.23	WC	
Rev		Date	By	

DESIGNER PLANS LIMITED

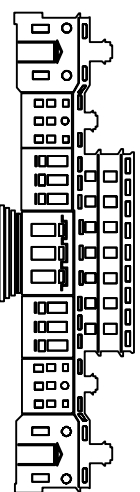

Structural & Architectural Solutions
9A THE PINNACLE - 180 HIGH ROAD - CHADWELL HEATH RM6 6BN
07940121222

Job Title
2 Carlton Road, Higham, ME3 7EB

Drawing Title
Existing Plans & Proposed Plans
for Single Storey rear extension and
additional door opening

Scale 1:100 @ A1	Date April ' 23	Dwg No. S03	Rev P1
Job No. 51-1000-989			