




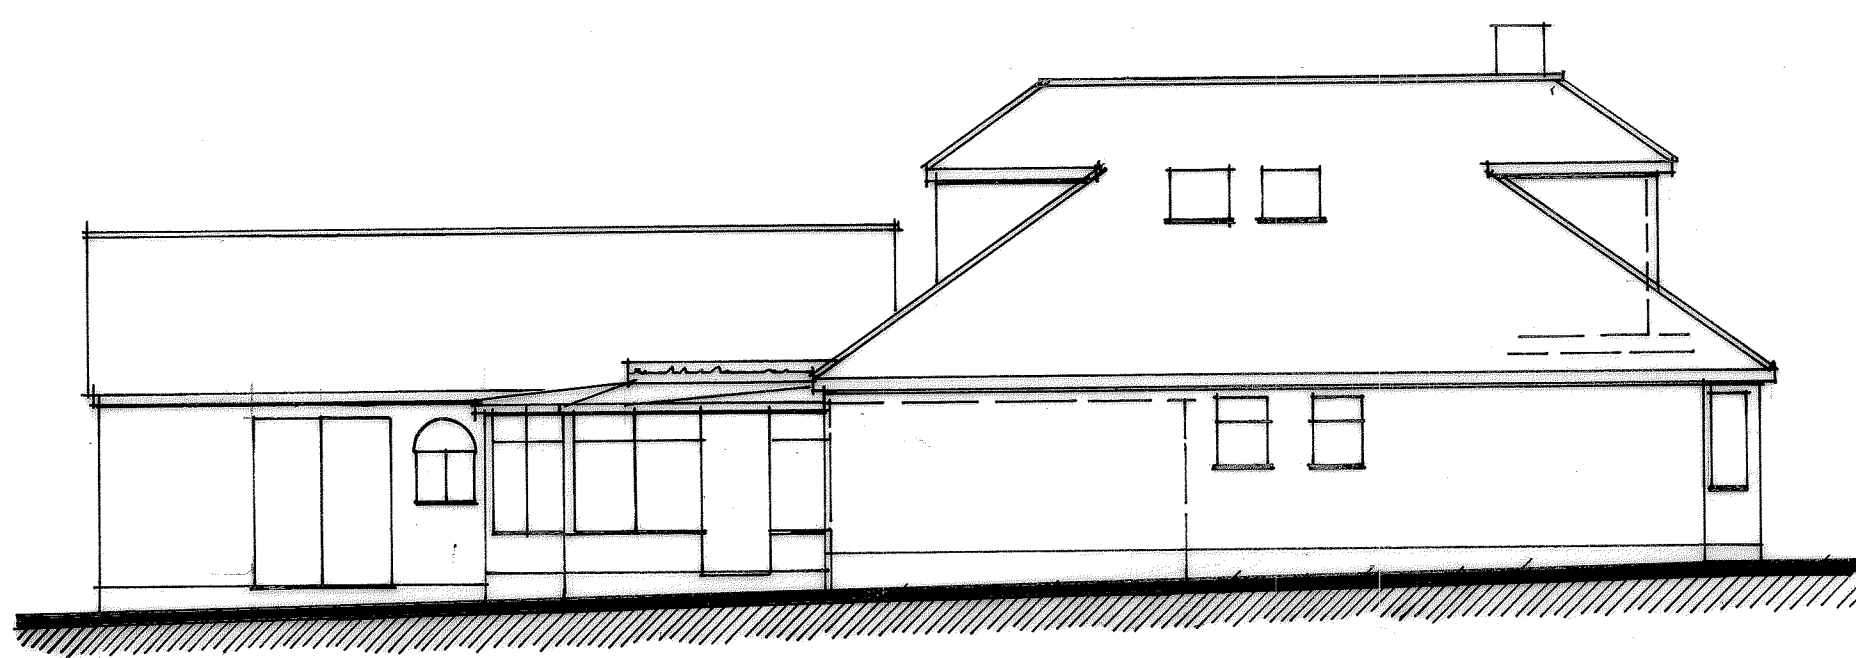


Exg. Side Elevation.

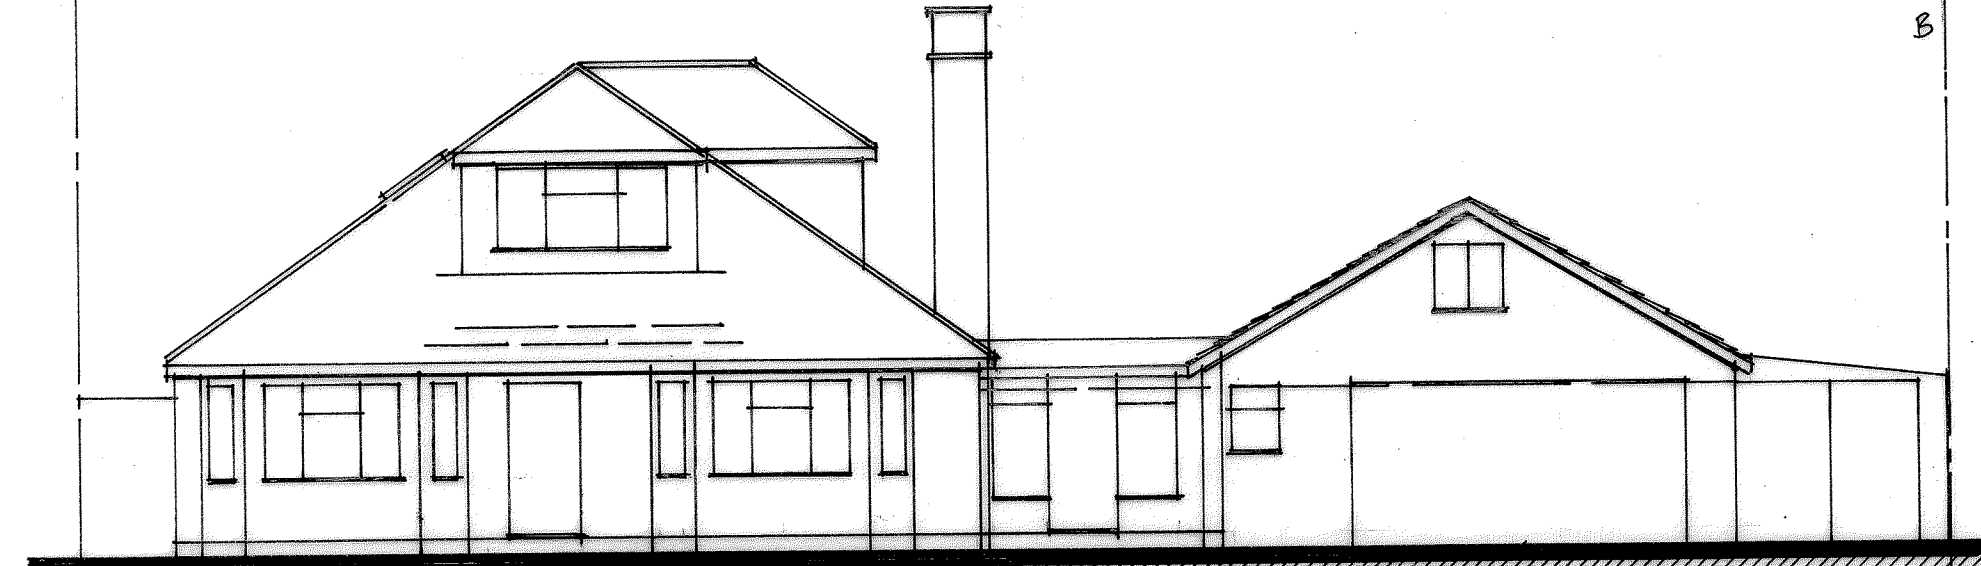


Exg. Front Elevation.

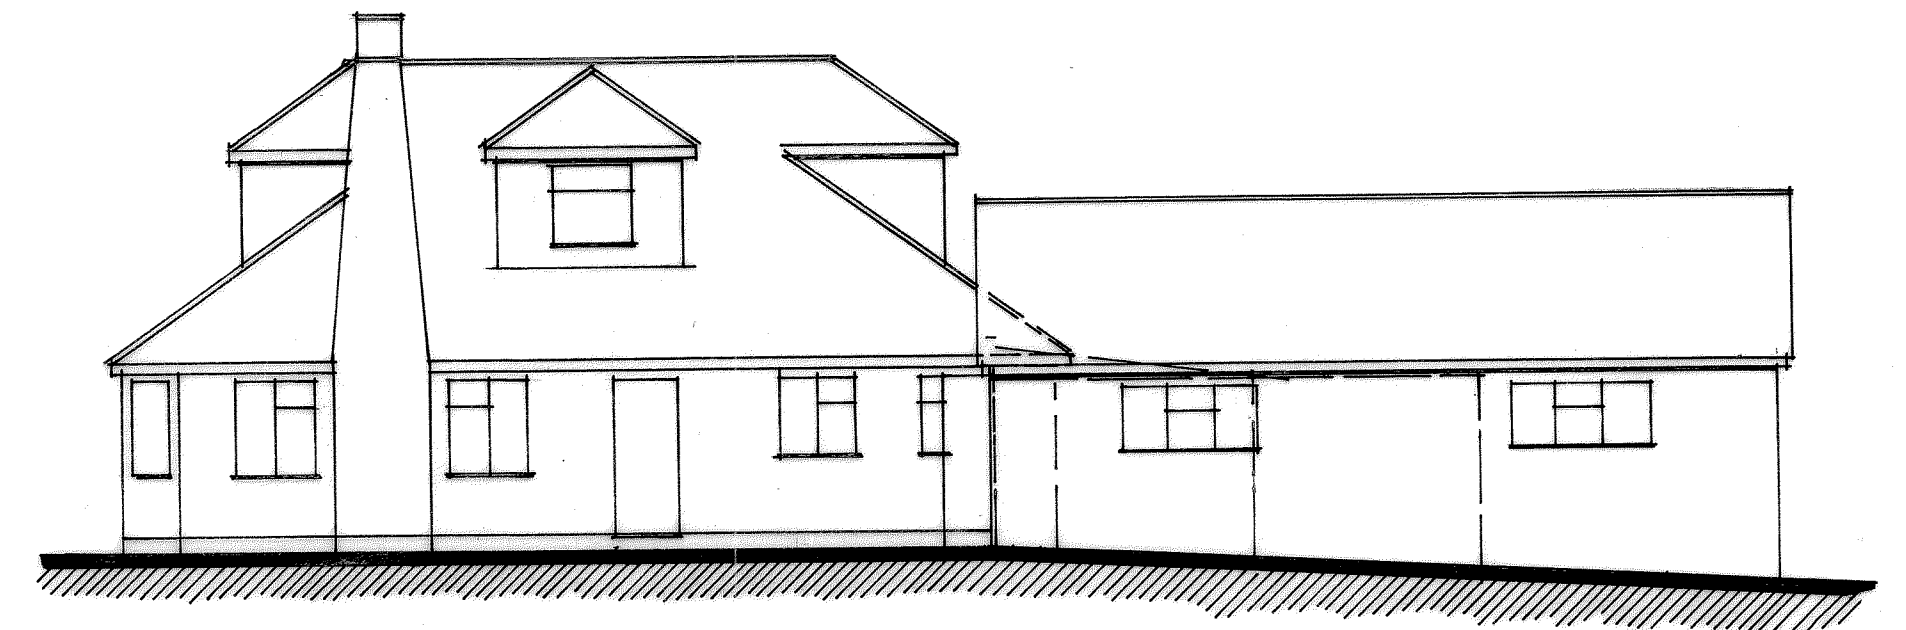


Exg. Side Elevation.

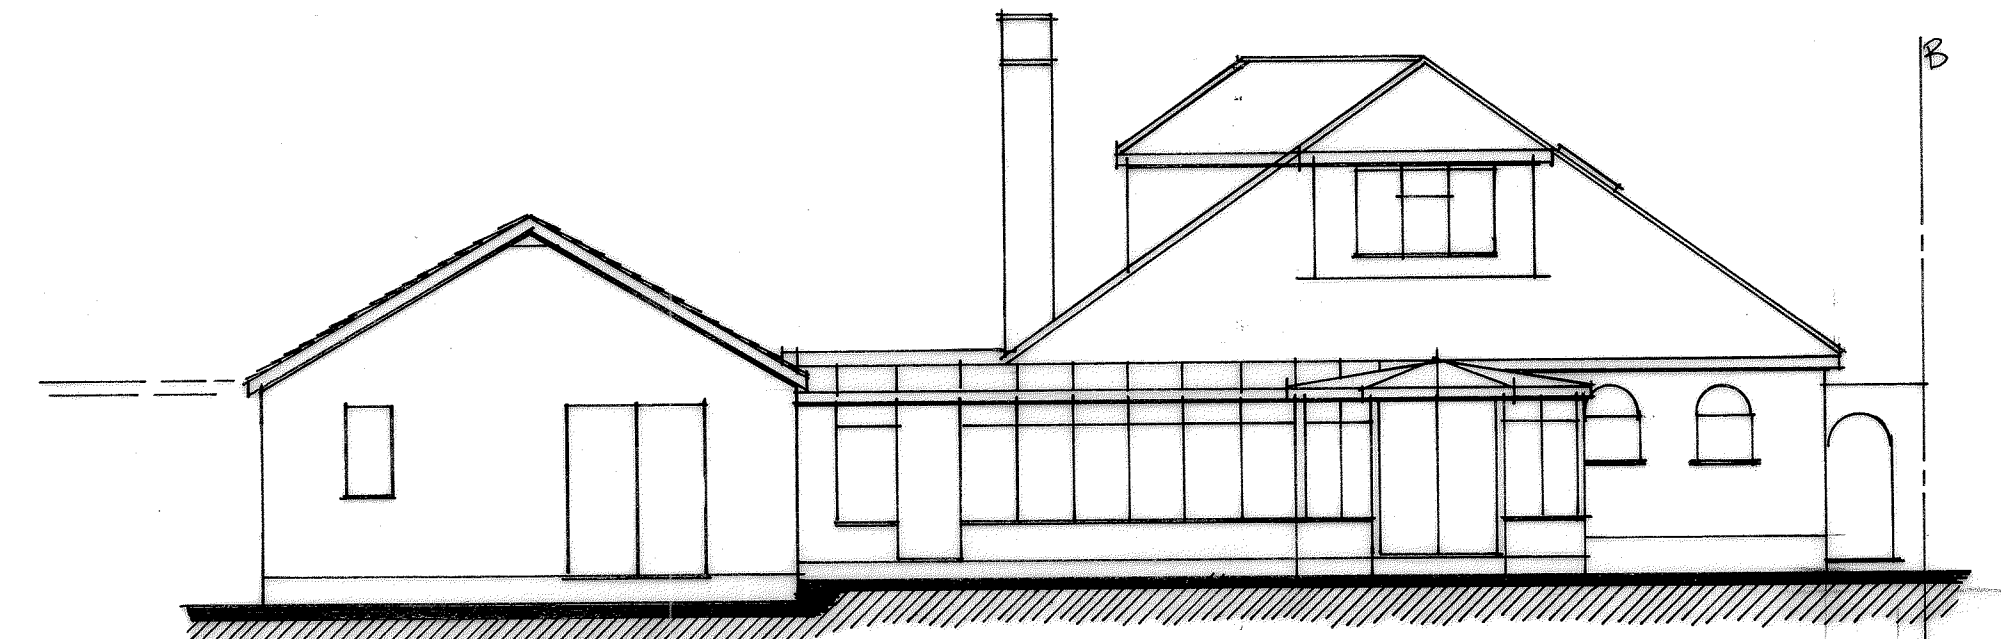

Exg. Rear Elevation.

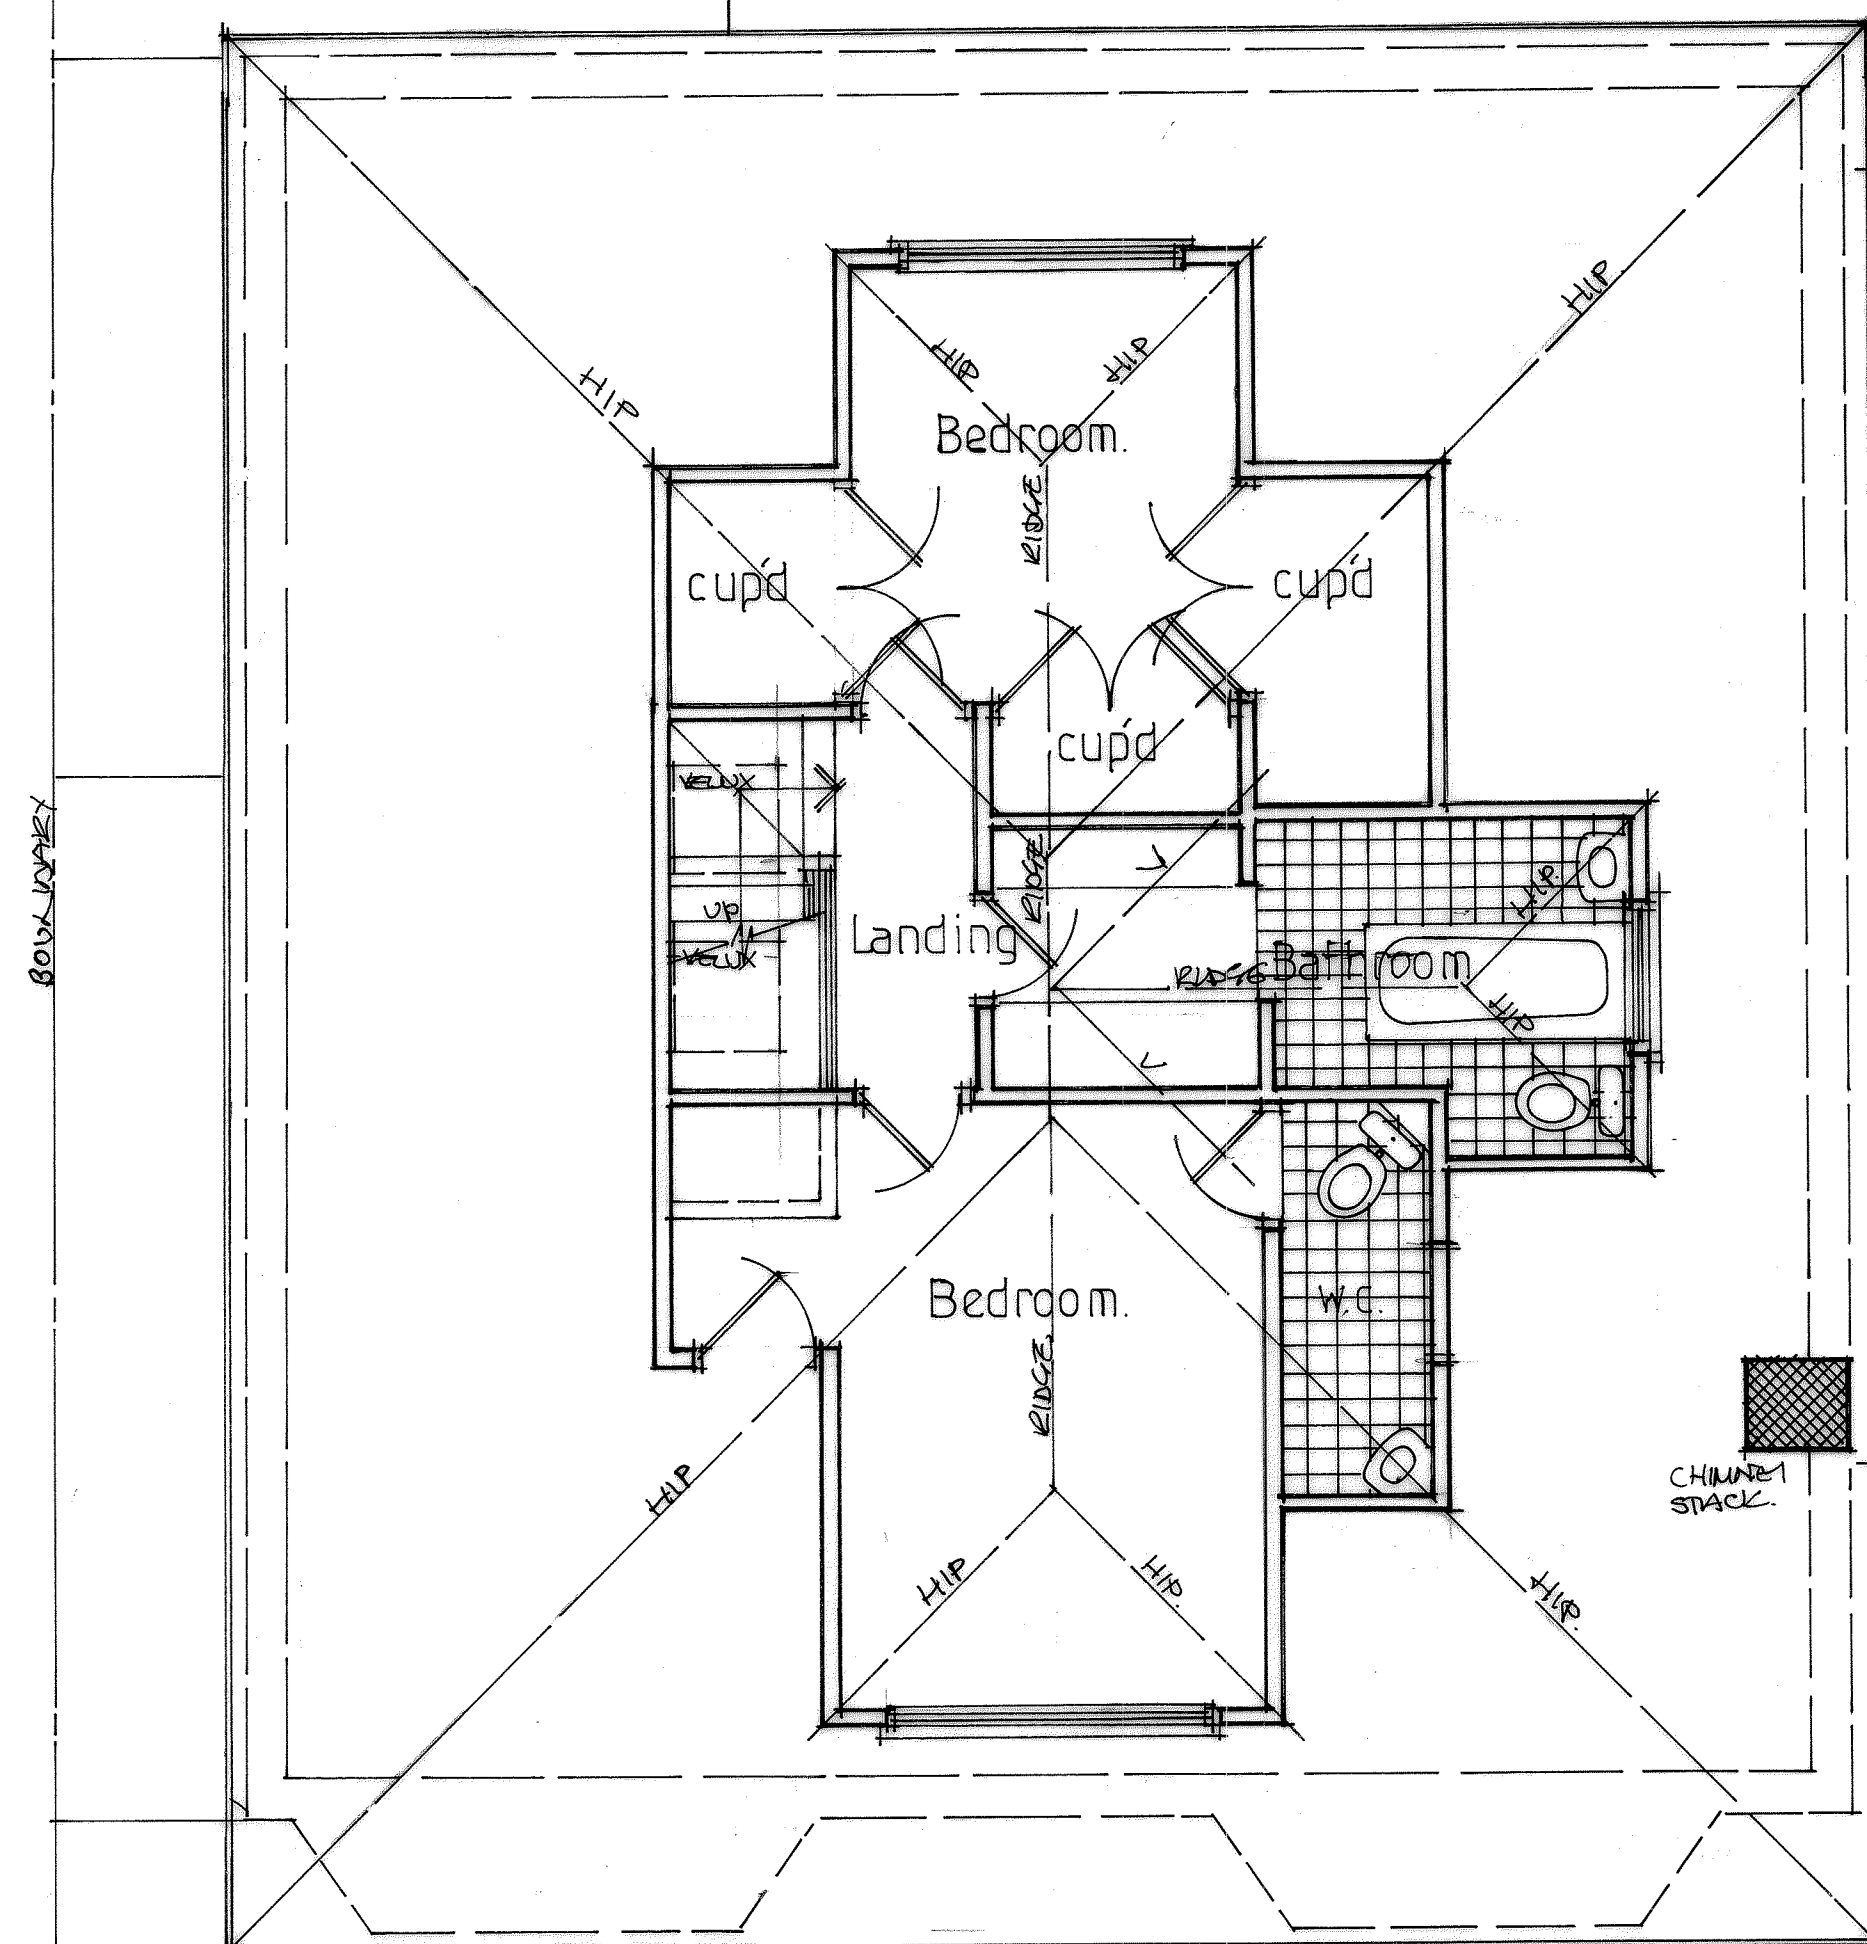

Existing First Floor Layout.

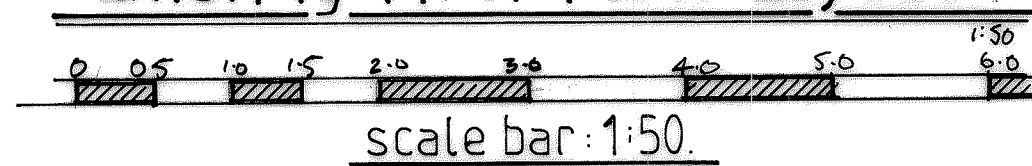

Russell A Broad & Associates.
*Architecture*Surveying*Supervision*
approved designs since 1986.

The Architectural Design Studio.
The Old Cycle Shop, 200 High Street,
Wickham Market, Suffolk IP13 0RF.
Mobile:- 07931 150805.
Email:- RussellBroad1986@gmail.com

Project:-
Existing First Floor Layout
& Elevations.

Project Address:-
Woodlands,
Whitepost Lane, Culverstone,
Meopham, Kent. DA13 0TH.
For:-
Mr & Mrs. Muzio.

Drawn:- <i>[Signature]</i>	Submitted:-	Approved:-
-------------------------------	-------------	------------

Date:- Apr. 2023	Scale:- 1:50, 1:100.
---------------------	-------------------------

Do Not Scale From Drawing.
All Dimensions are to be Checked on Site.
All Works to Relevant Codes of Practice & B.S.'s.
Client and Contractor to ensure compliance with
C.D.M., Health & Safety Regulations & Party Wall
Agreement Act where applicable.

Project Ref:- 81164	Drawing Number:- 02.	Rev
------------------------	-------------------------	-----