

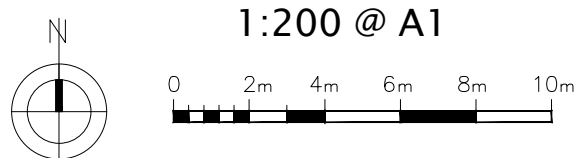


1. THIS DRAWING MUST BE READ INCONJUNCTION WITH ALL OTHER
RELVANT SPECIFICATIONS AND DRAWINGS

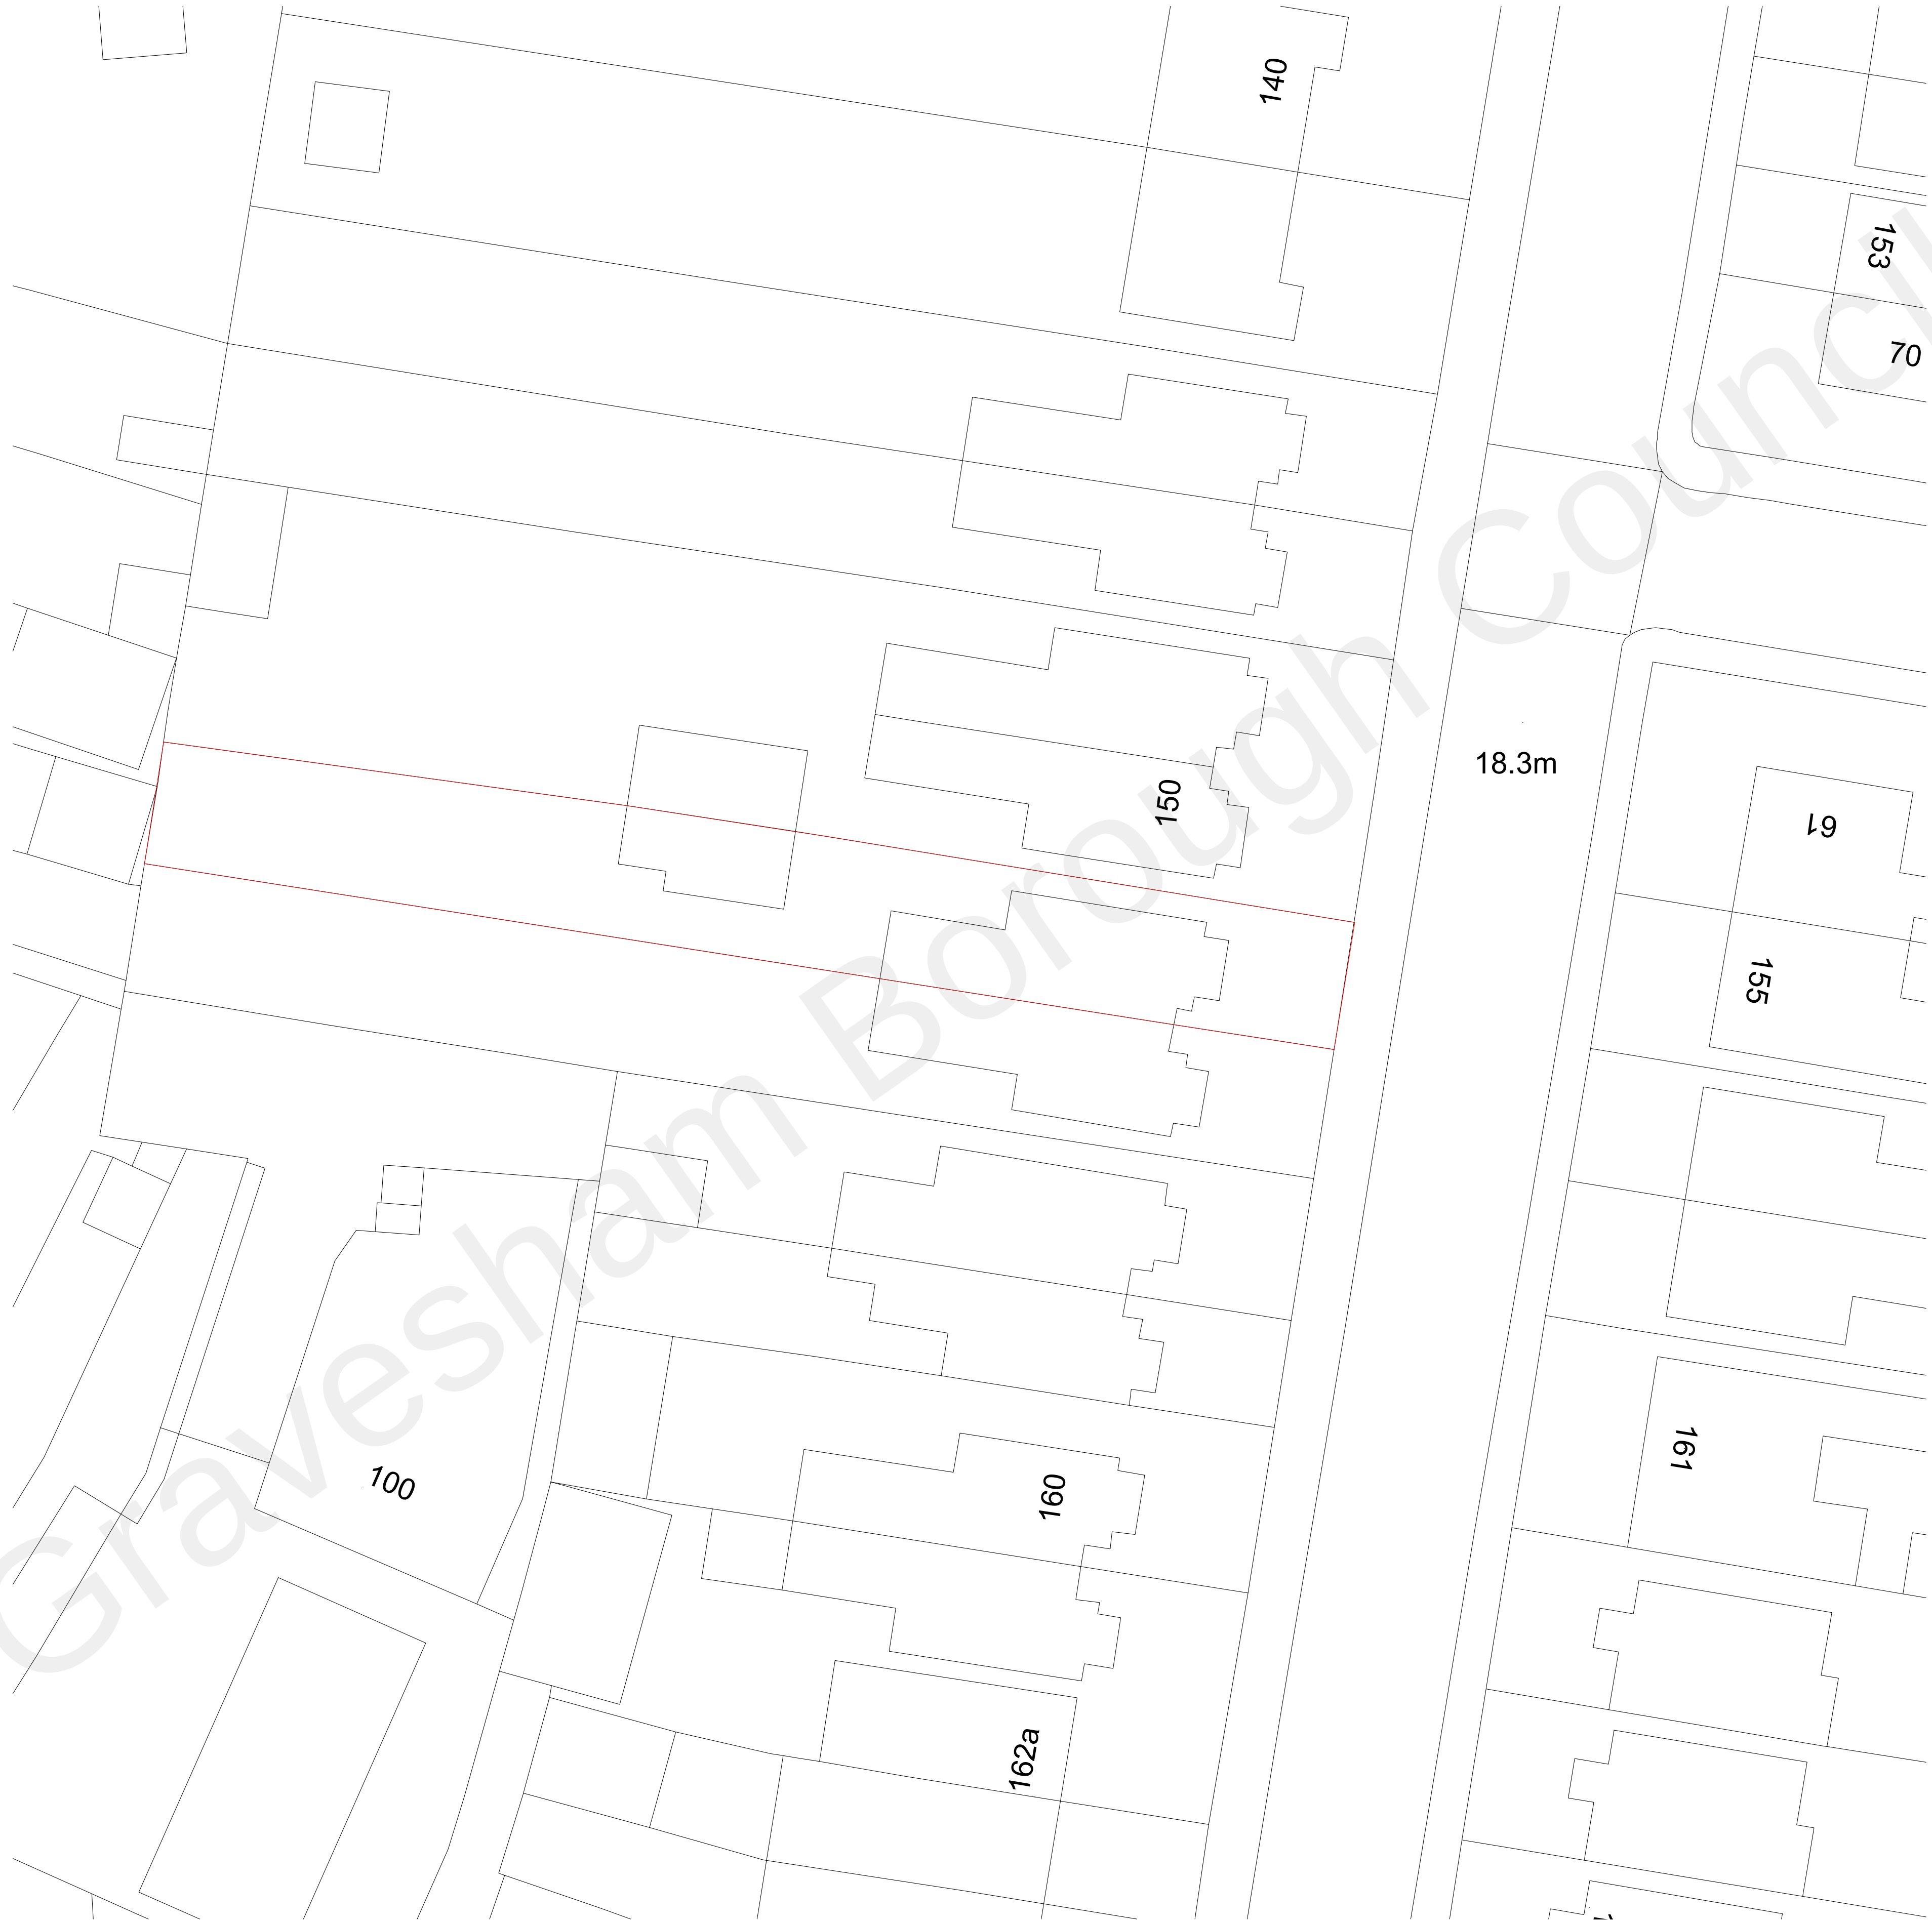

SITE PLAN
SCALE 1:1250

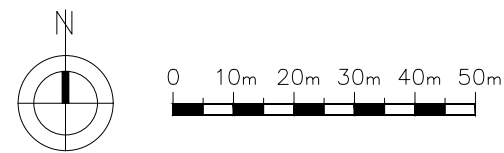

1:200 @ A1

House Holder

P2	ISSUED TO PLANNING DEPT	30.06.22	MC
P1	ISSUED TO PLANNING DEPT	25.05.19	MC
Rev		Date	By

DESIGNER PLANS LTD



OFFICE 48, 95 WILTON ROAD, VICTORIA, LONDON, SW1V 1BZ

T : 0844 412 7623

www.designerplans.co.uk

Job Title
152 Darnley Road
Gravesend Kent DA11 0SN

Drawing Title
Existing Block Plan

Scale 1:200 @ A1	Date May`19	Drawn By MC	Chkd AS
Job No. 51-1000-795	Dwg No. S02	Rev P2	

HouseHolder