




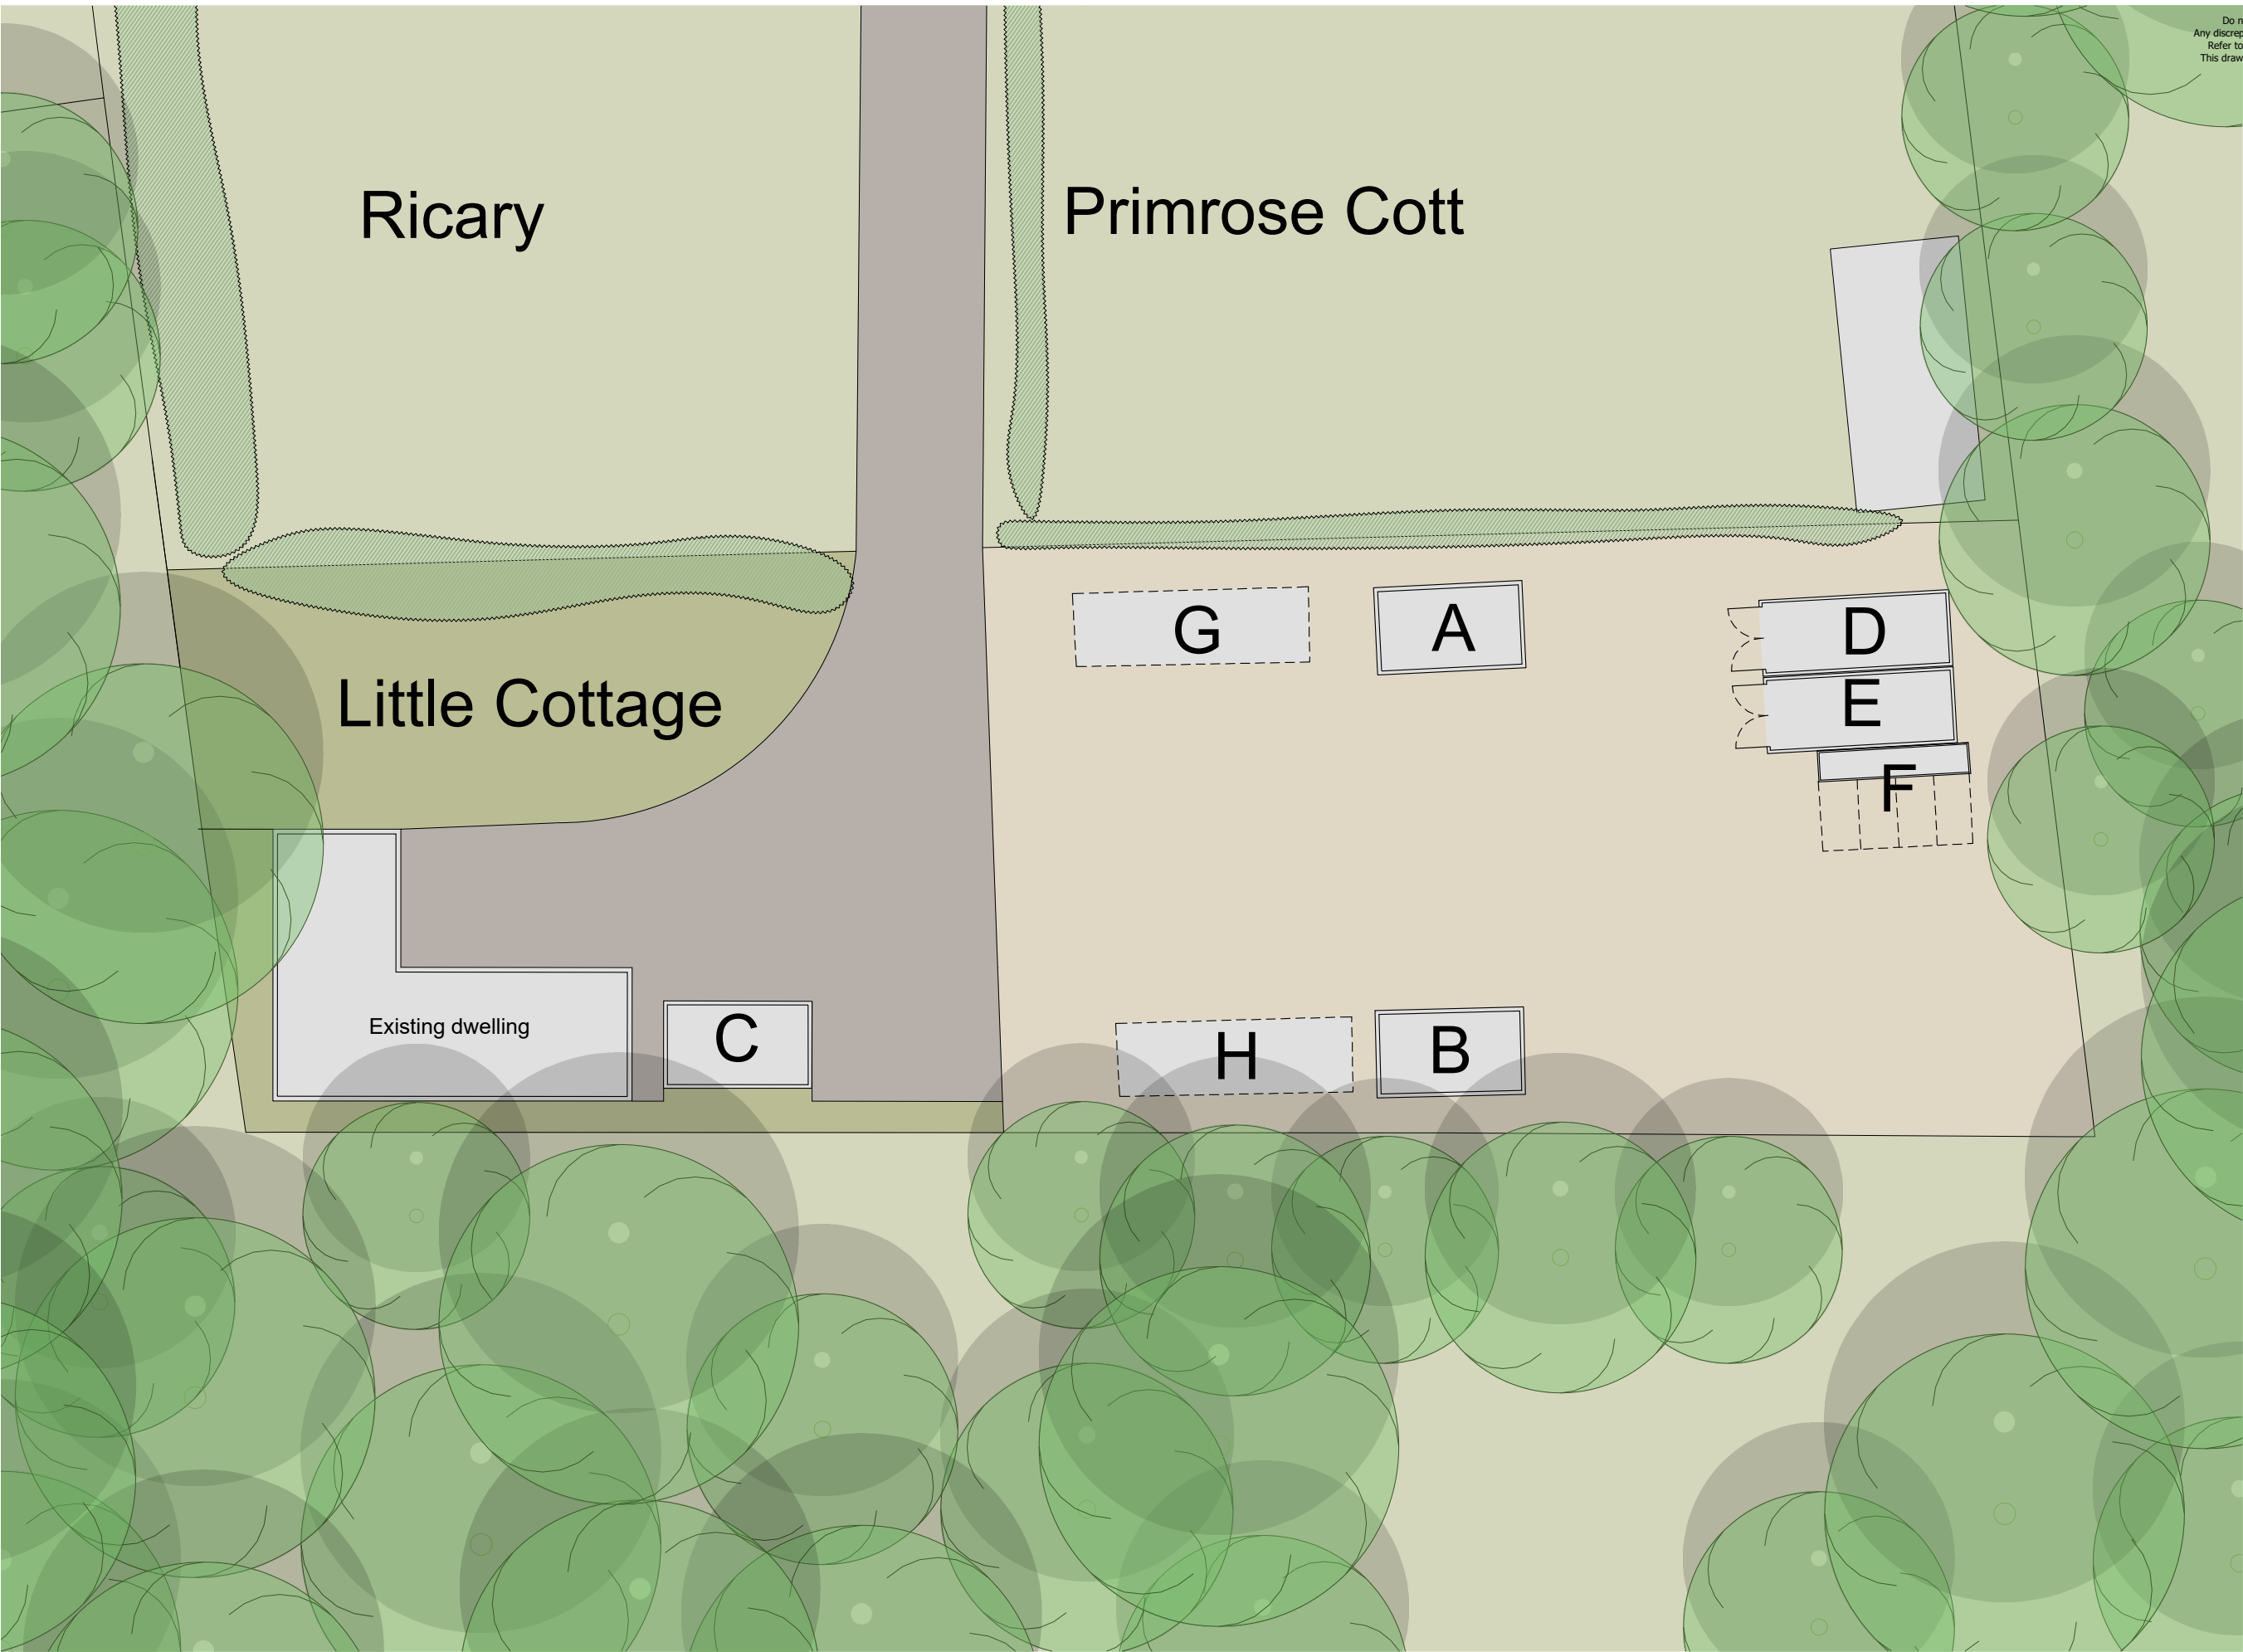

Do not scale from this drawing, except for planning purposes.
Any discrepancies are to be reported to WS Planning & Architecture.
Refer to Structural Engineers details for structural design criteria.
This drawing remains the copyright of WS Planning & Architecture.

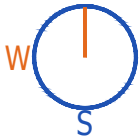

As Existing Site Plan

 

Rev	Date	Description
WS PLANNING & ARCHITECTURE Surrey Office 5 Pool House Bancroft Rd Reigate RH2 7RP London Office No.1 Croydon 12-16 Addiscombe Rd Croydon CR0 0XT T. 01737 225711 T. 02038 281180 www.wspa.co.uk admin@wspa.co.uk		
Date	February 2023	Drawn By SP
Scale	1:200@A3	Checked PBJ
Client	Mrs E Twinley	
Project	Little Cottage, Ridge Lane Meopham DA13 0DP	
Title	As Existing Site Plan	
Drawing No.	J004292-CD-03	Rev.