

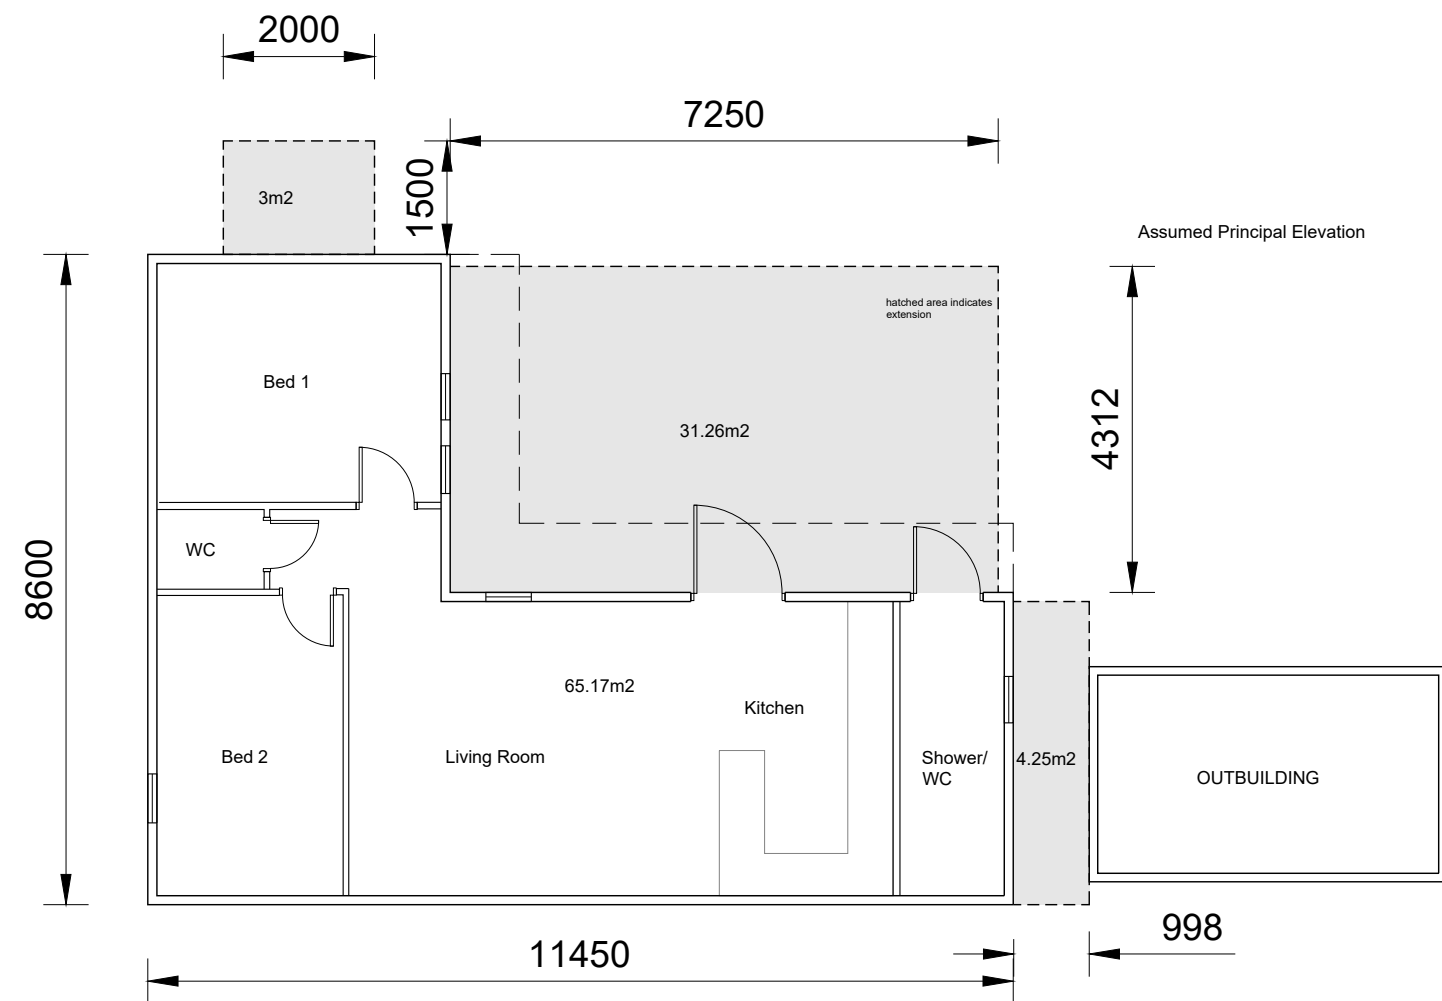


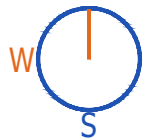

Option B

Volume : 312.81m3

As Existing Site Plan with PD Extensions

 

Rev	Date	Description
 Surrey Office 5 Pool House Bancroft Rd Reigate RH2 7RP London Office No.1 Croydon 12-16 Addiscombe Rd Croydon CR0 0XT T: 01737 225711 F: 02038 281180 www.wspa.co.uk admin@wspa.co.uk		
Date	February 2023	Drawn By SP
Scale	1:100@A3	Checked PBJ
Client Mrs E Twinley		
Project Little Cottage, Ridge Lane Meopham DA13 0DP		
Title As Existing Floor Plan with PD Extensions		
Drawing No. J004292-CD-05		Rev.