


Key to materials

- 

Concrete interlock tiles
- 


Felt

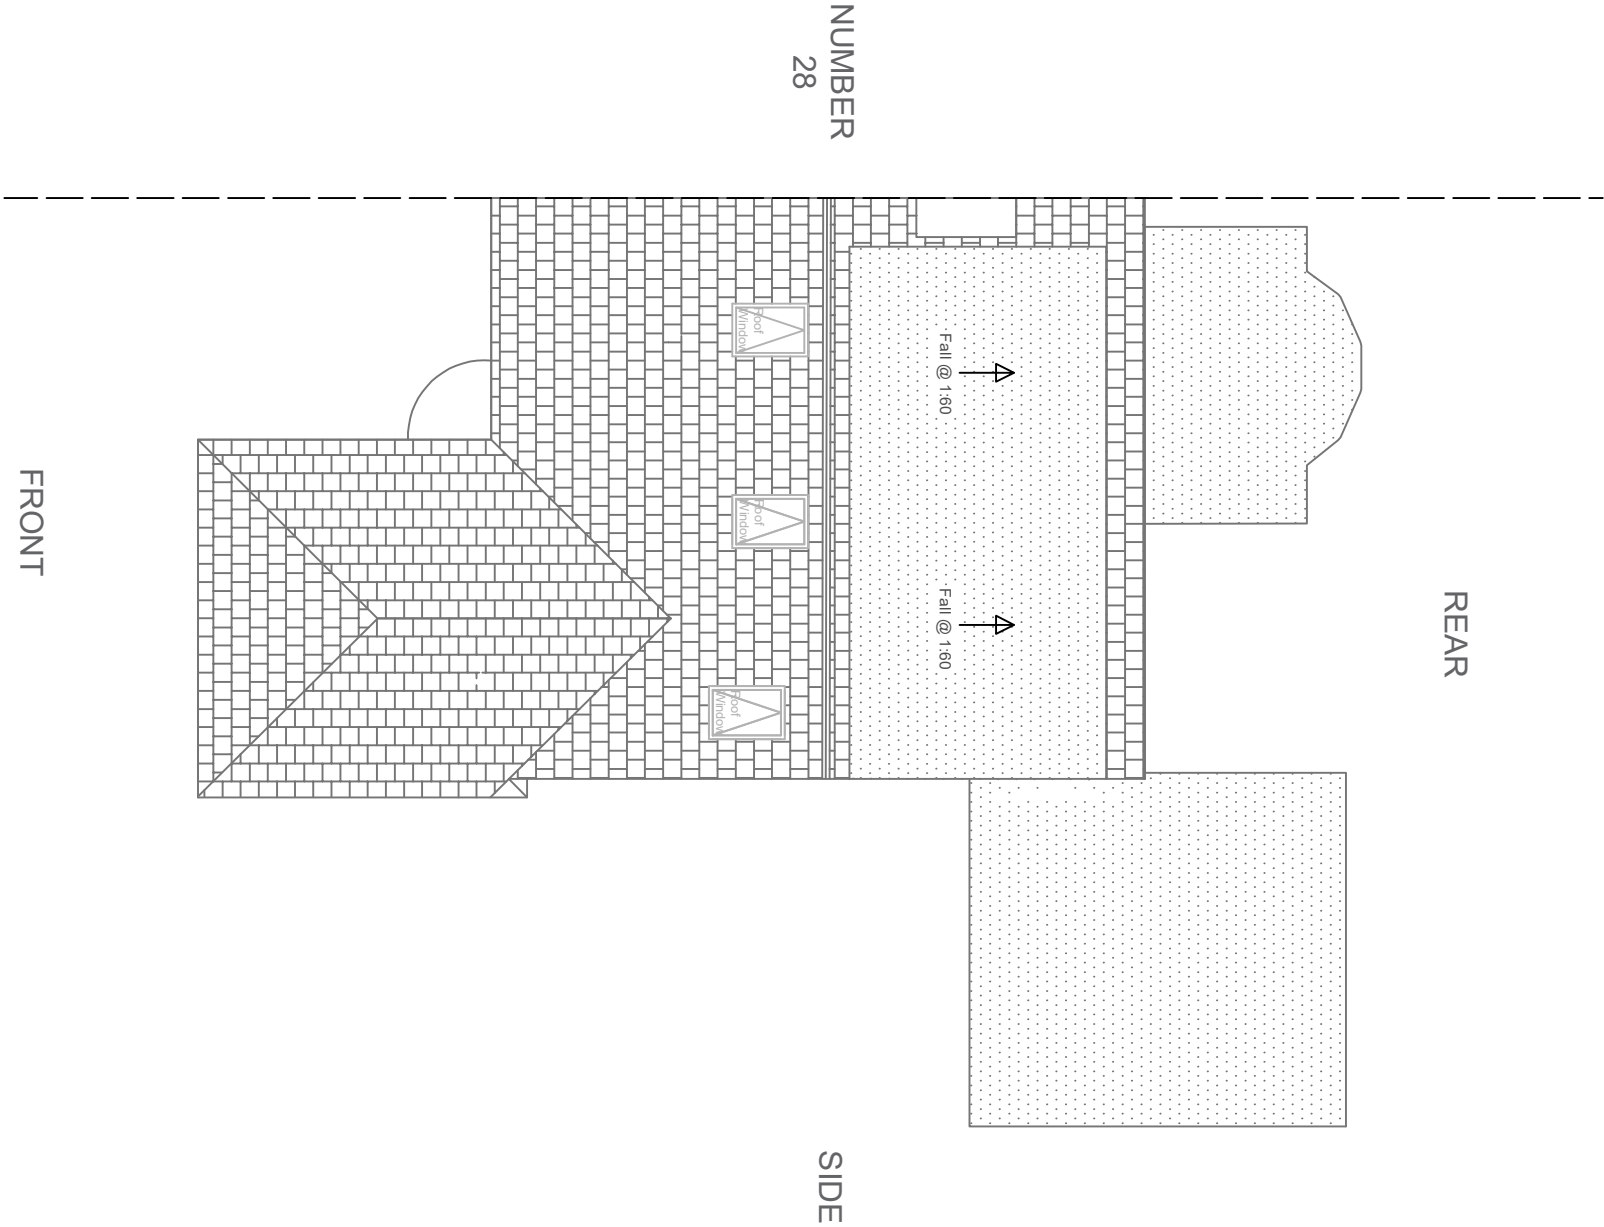

Roof Plan

As Existing

Scale 1:100

 

A	01/03/2025	Issued for planning
Rev	Date	Comment
Revisions		

CLIENT		Mr Ruddock & Ms Walsh	PROJECT		26 Orchard Drive, Meopham, DA13 0LW	DRAWN	AW	DATE	March 2025	SCALE	1:100@A3	DWG SIZE	A3
WORK STAGE		Planning	DRAWING		Roof Plan - Existing	DRAWING NO.		04		REVISION			