


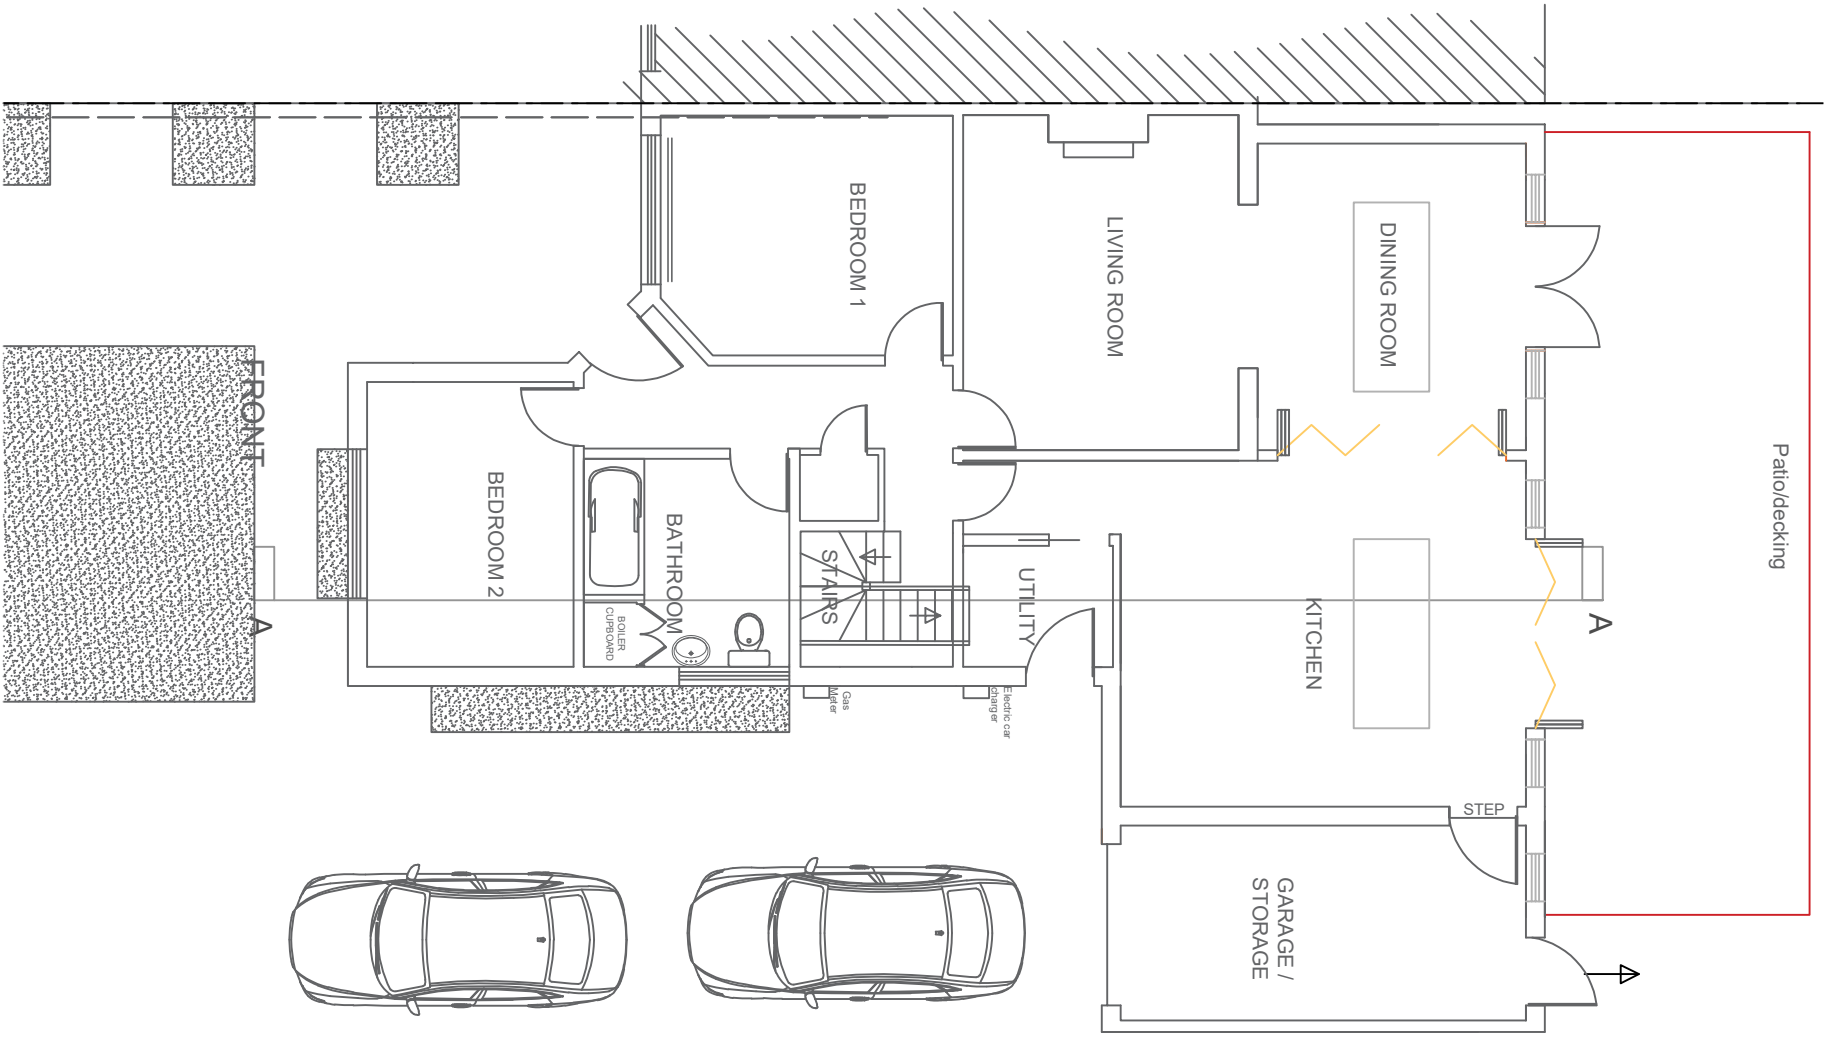


Ground Floor Plan

As Proposed

Scale 1:100

A	01/03/2025	Issued for planning
Rev	Date	Comment
Revisions		


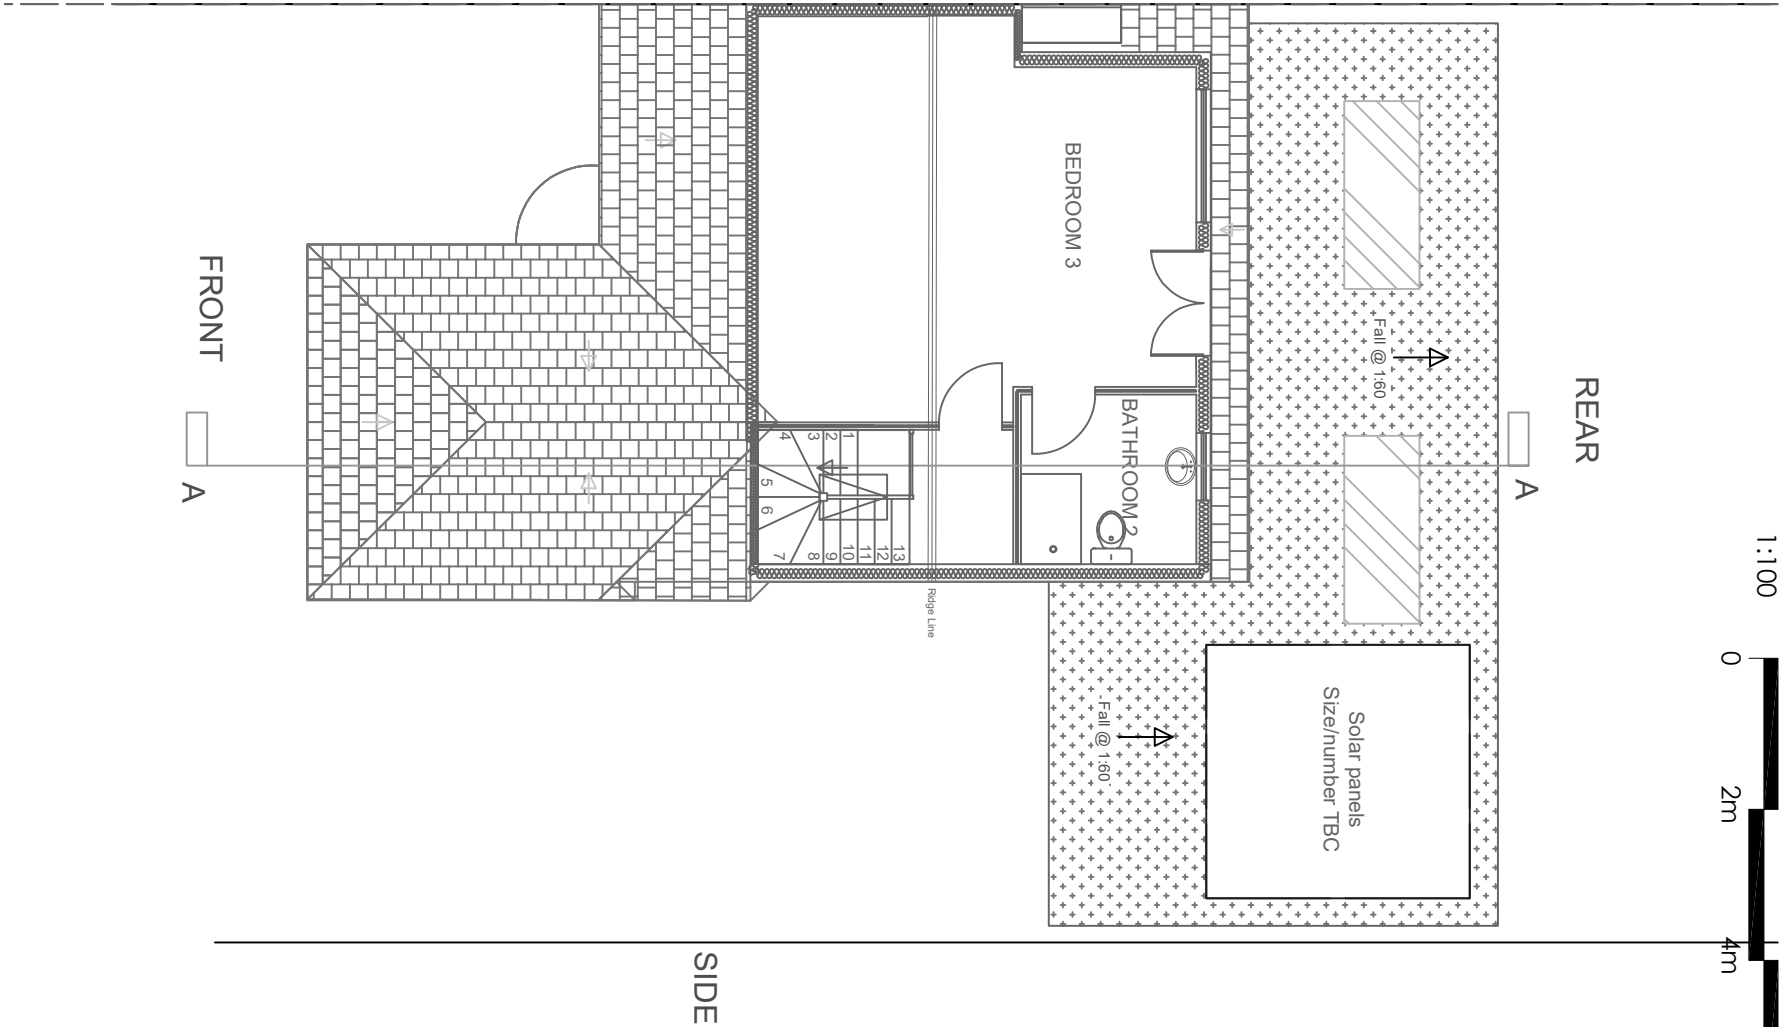


First Floor Plan

As Existing

Scale 1:100

CLIENT	Mr Ruddock & Ms Walsh	PROJECT	26 Orchard Drive, Meopham, DA13 0LW	DRAWN	AW	DATE	March 2025	SCALE	1:100@A3	DWG SIZE	A3
WORK STAGE	Planning	DRAWING	Floor Plan - Proposed	DRAWING NO.	06	REVISION					

 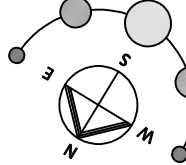

Key to materials

- Concrete interlock tiles
- Felt
- New felt roof
- New roof/skylights