



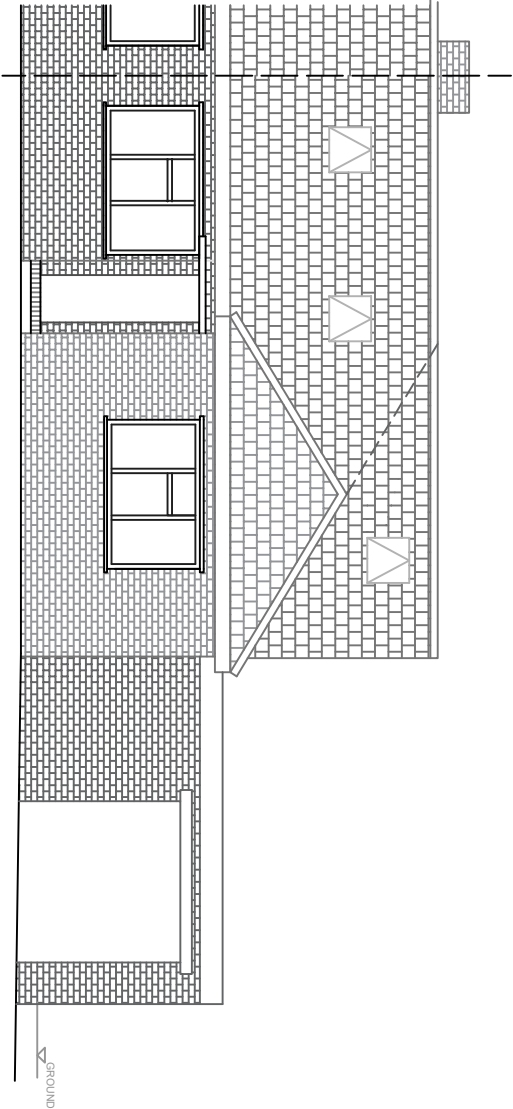

Front Elevation

As Existing

Scale 1:100

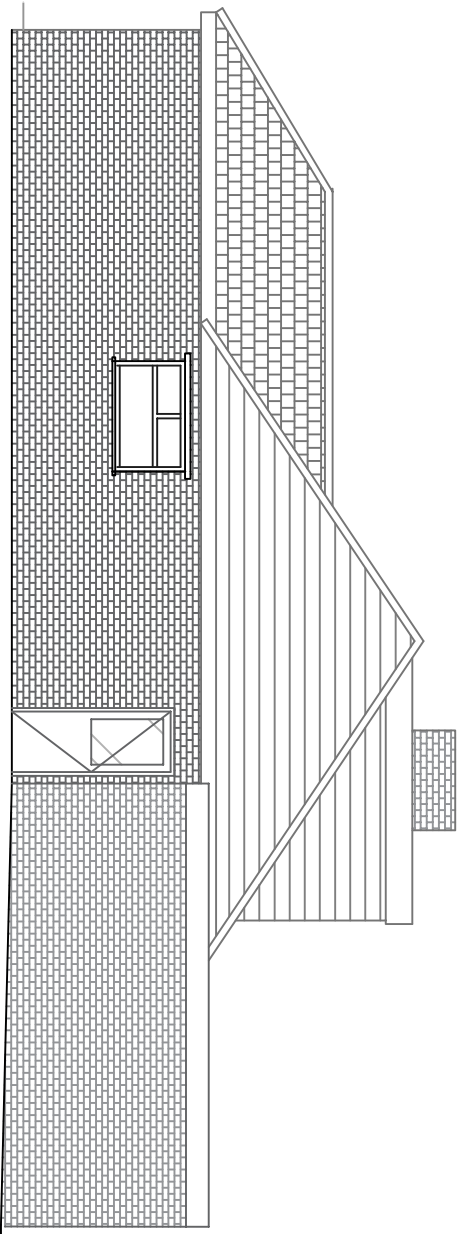


Side Elevation

As Existing

Scale 1:100


- Key to materials
- Concrete interlock tiles
 - Brick
 - Cladding to match existing
 - UPVc windows / doors

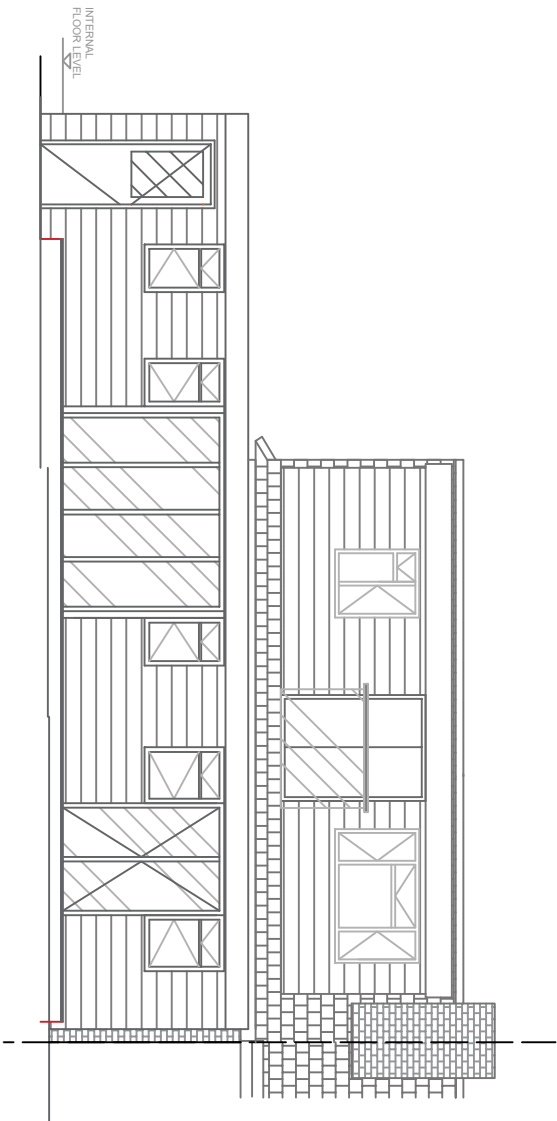

Rear Elevation

As Existing


Scale 1:100

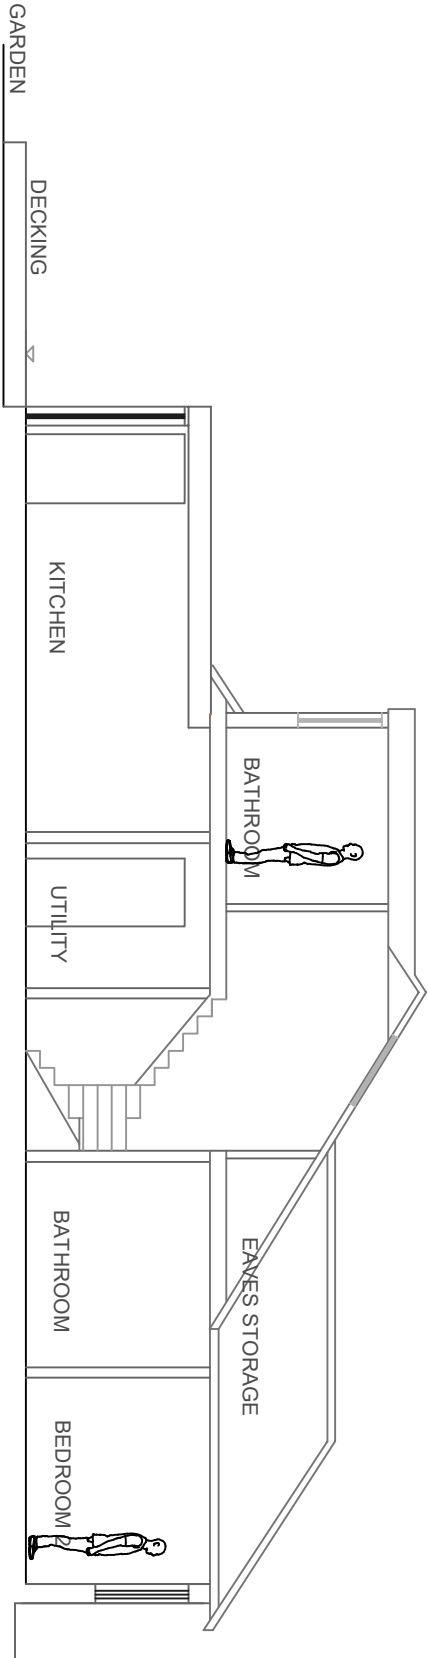

Section A-A

As Existing

Scale 1:100

 

A	01/03/2025	Issued for planning
Rev	Date	Comment
Revisions		

CLIENT Mr Ruddock & Ms Walsh		PROJECT 26 Orchard Drive, Meopham, DA13 0LW		DRAWN AW	DATE March 2025	SCALE 1:100@A3	DWG SIZE A3
WORK STAGE Planning		DRAWING Elevations - Proposed		DRAWING NO. 08		REVISION	