




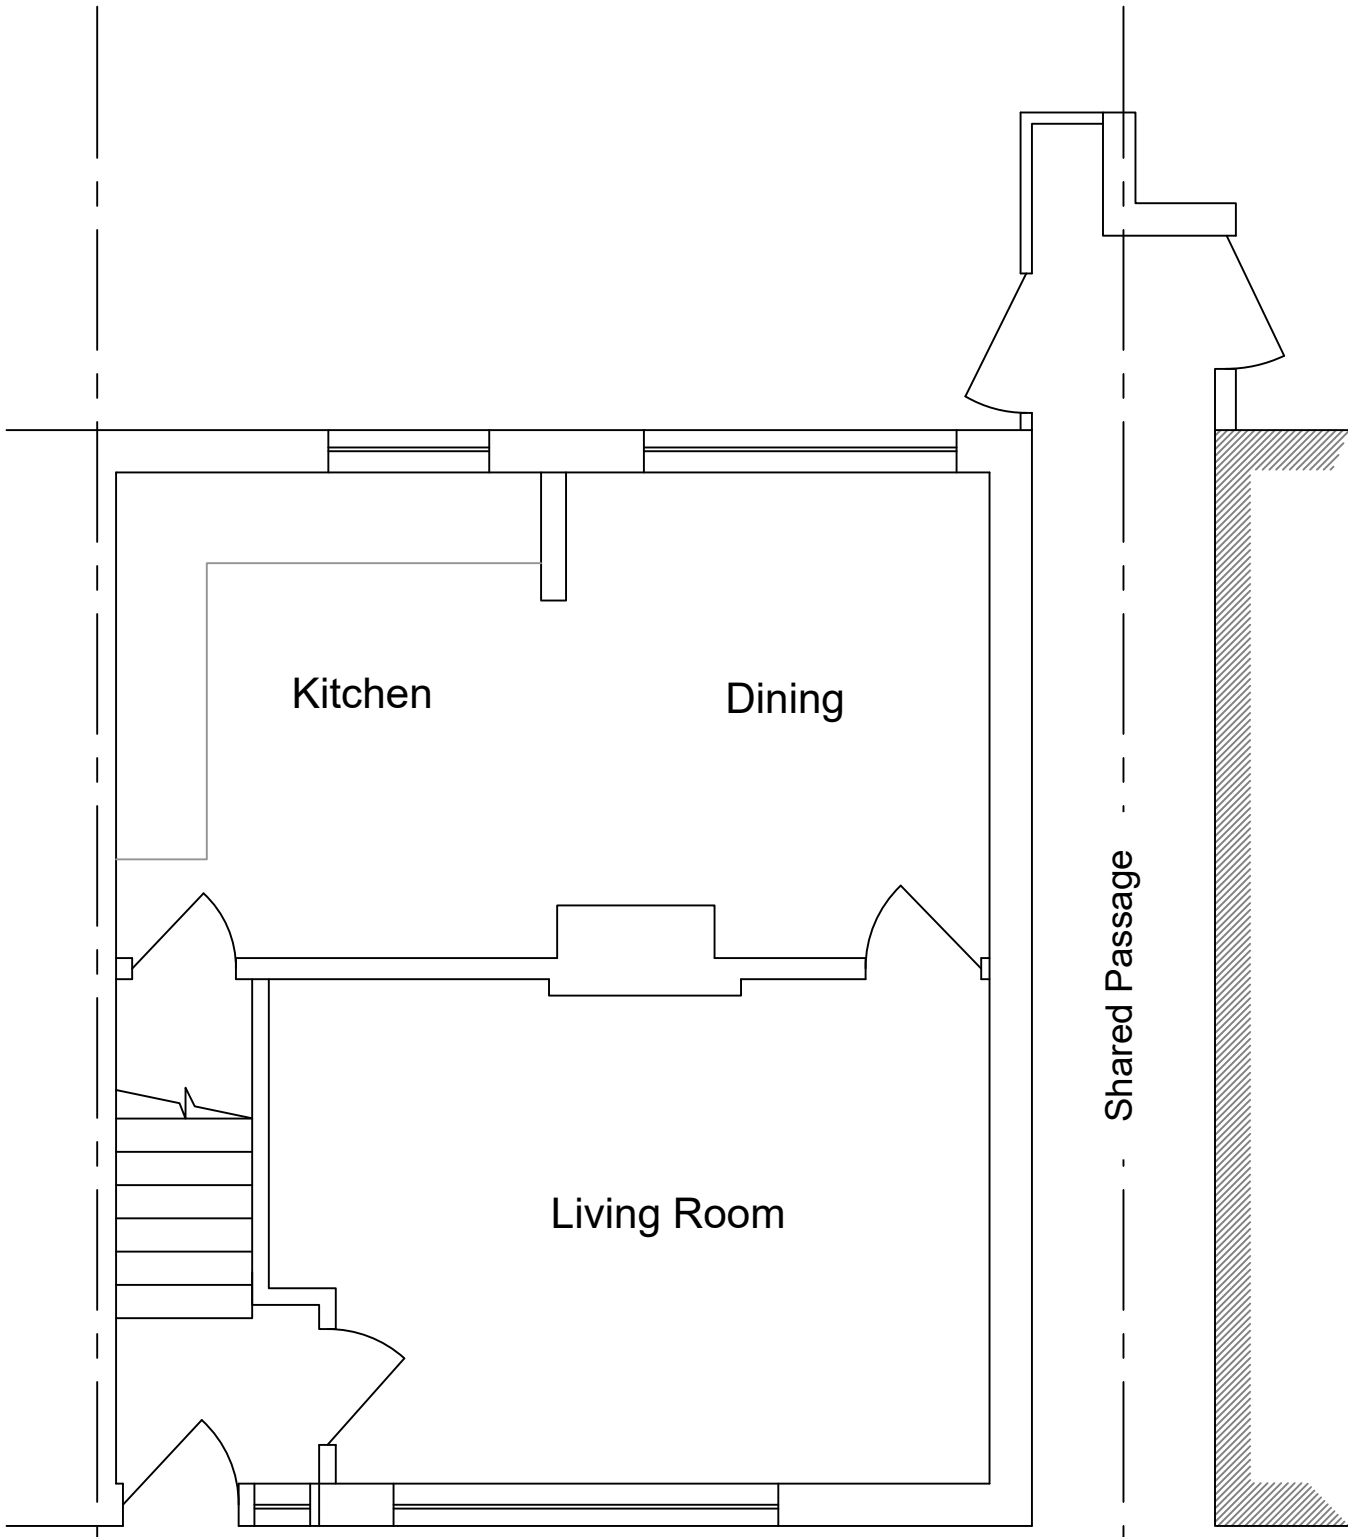

EXISTING GROUND FLOOR PLAN
Scale 1:50

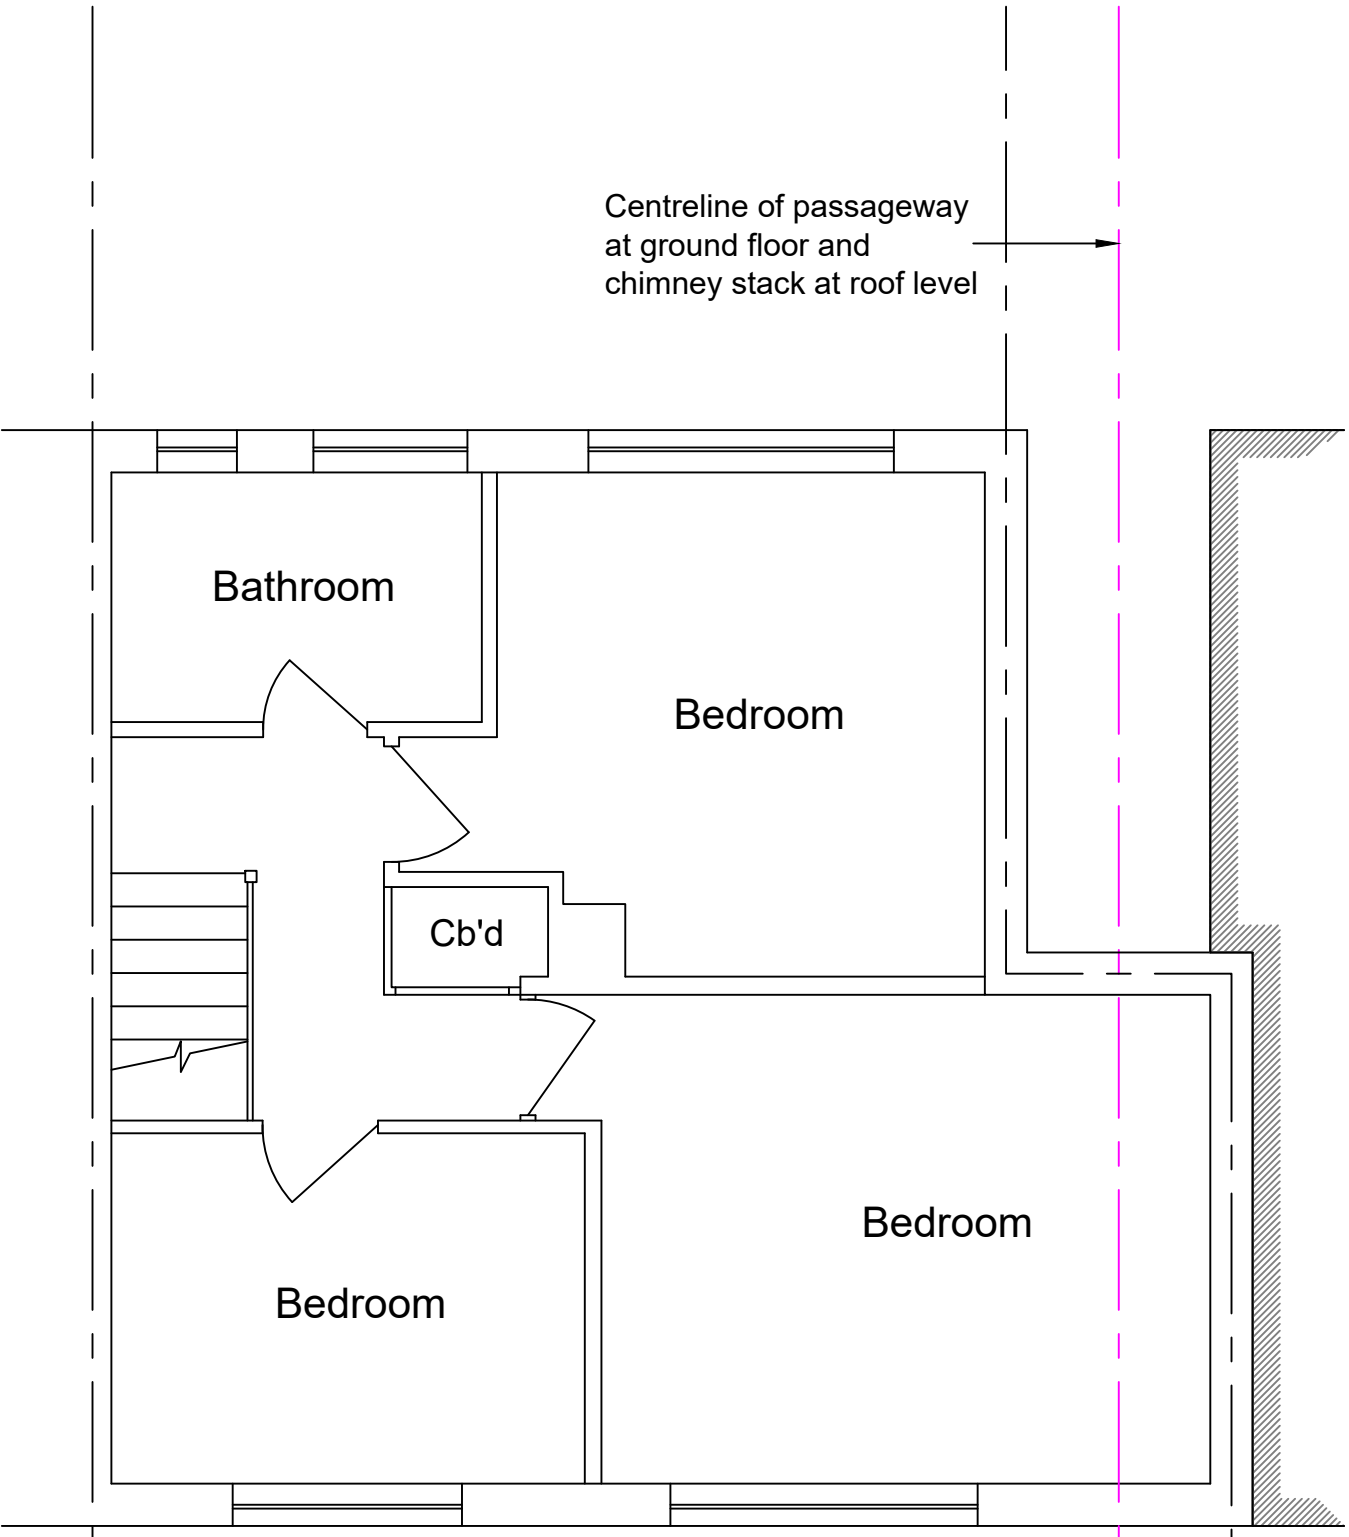

EXISTING FIRST FLOOR PLAN
Scale 1:50

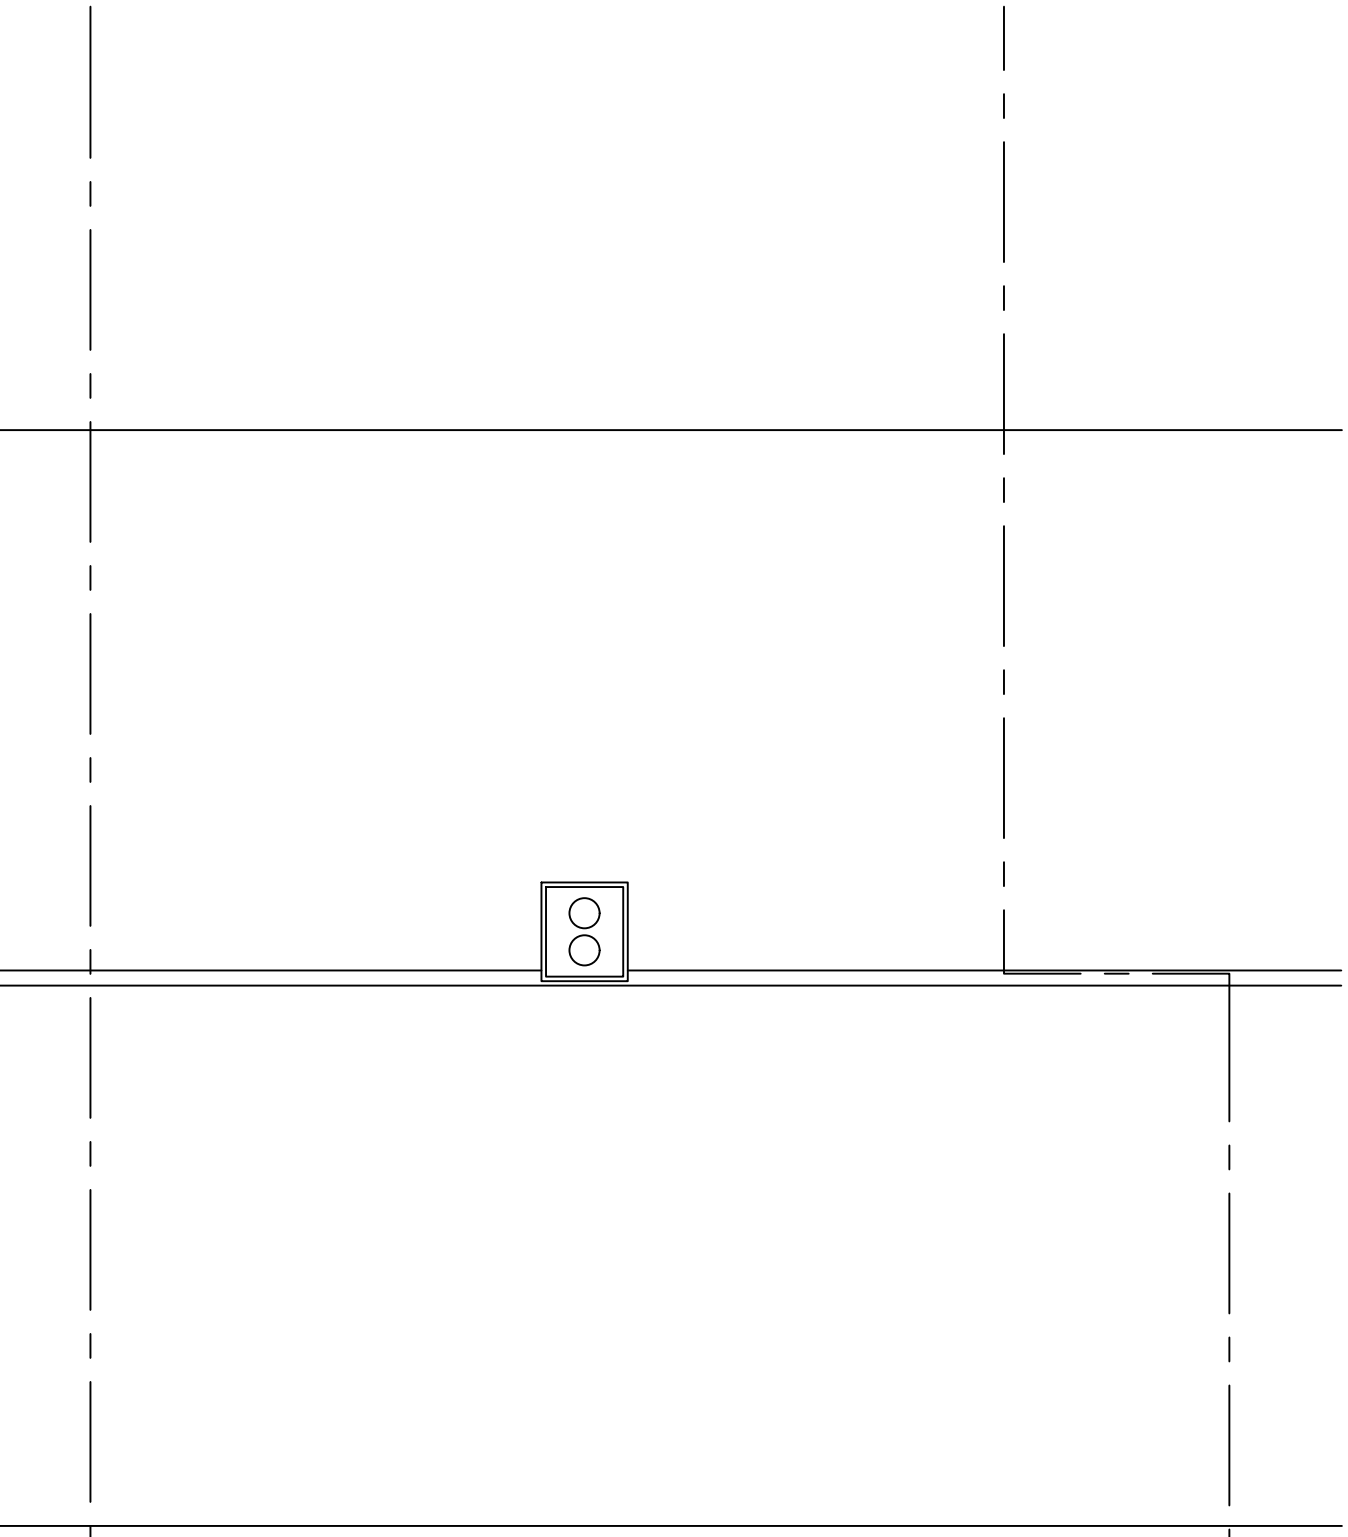

EXISTING ROOF PLAN
Scale 1:50


NOTES

GENERAL NOTES


1. All dimensions are in millimetres unless noted otherwise.




EXISTING FRONT ELEVATION
Scale 1:50

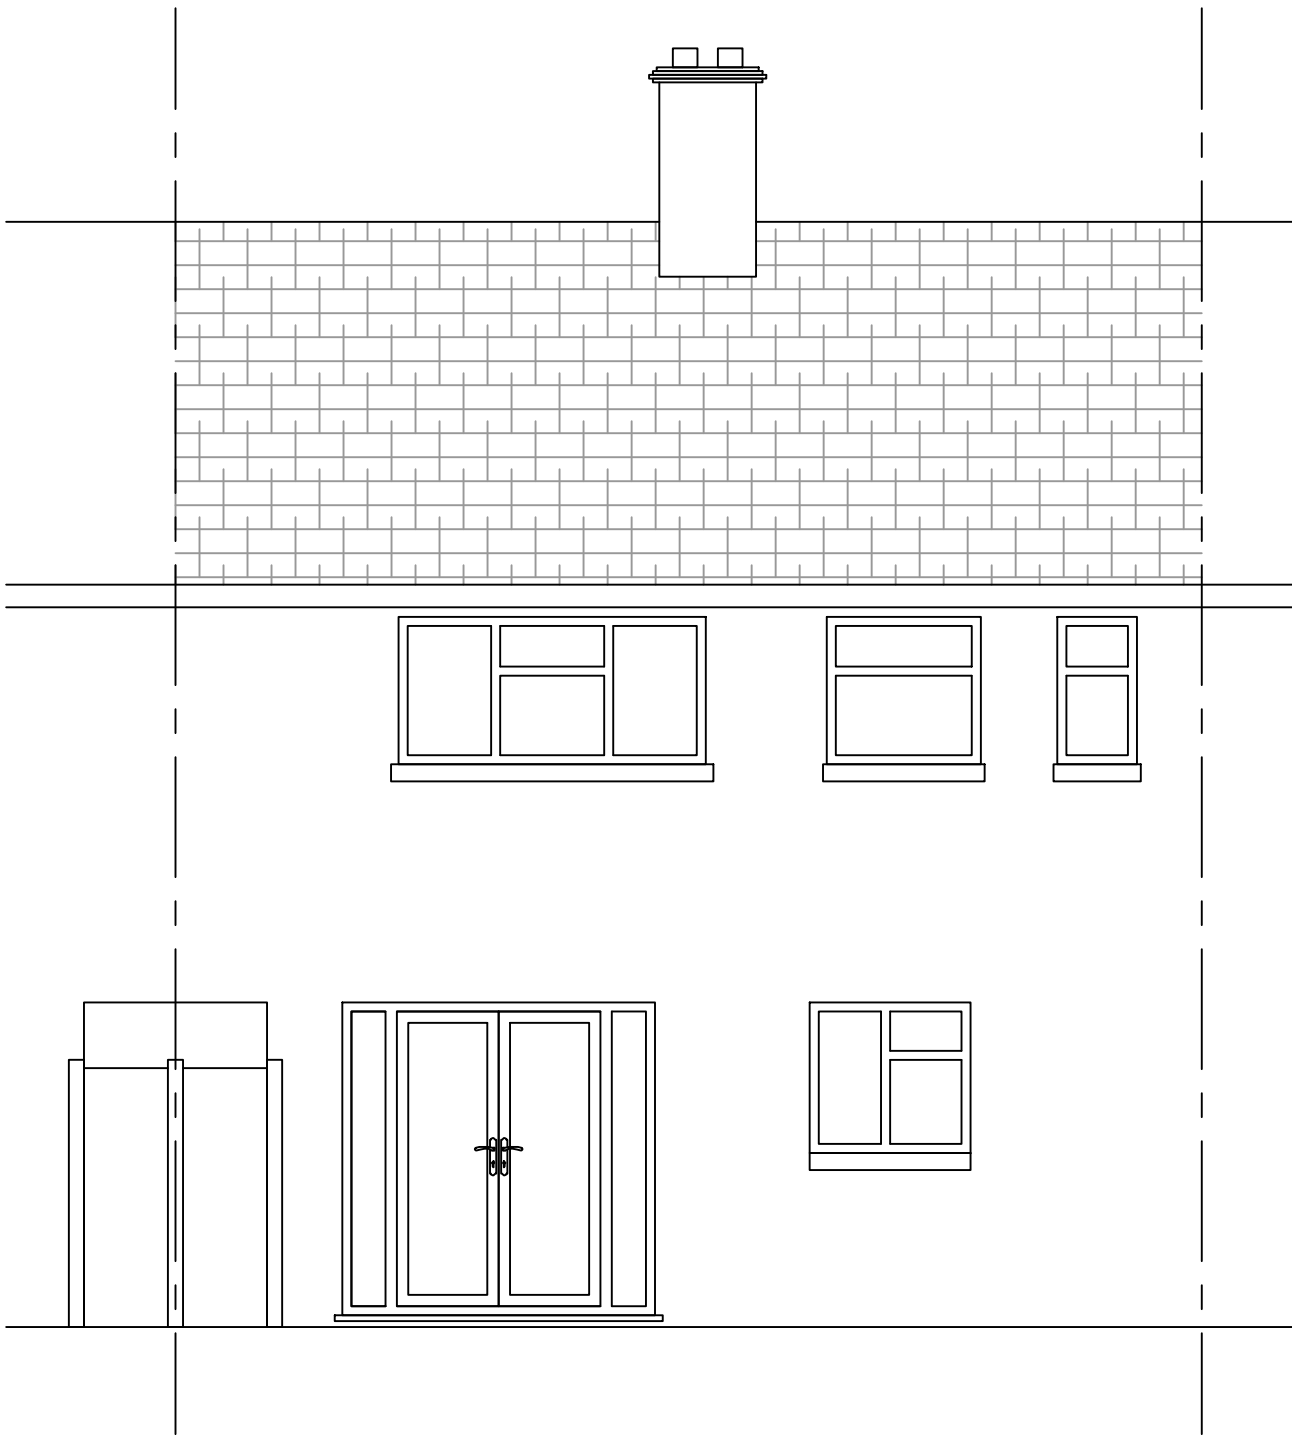

EXISTING REAR ELEVATION
Scale 1:50

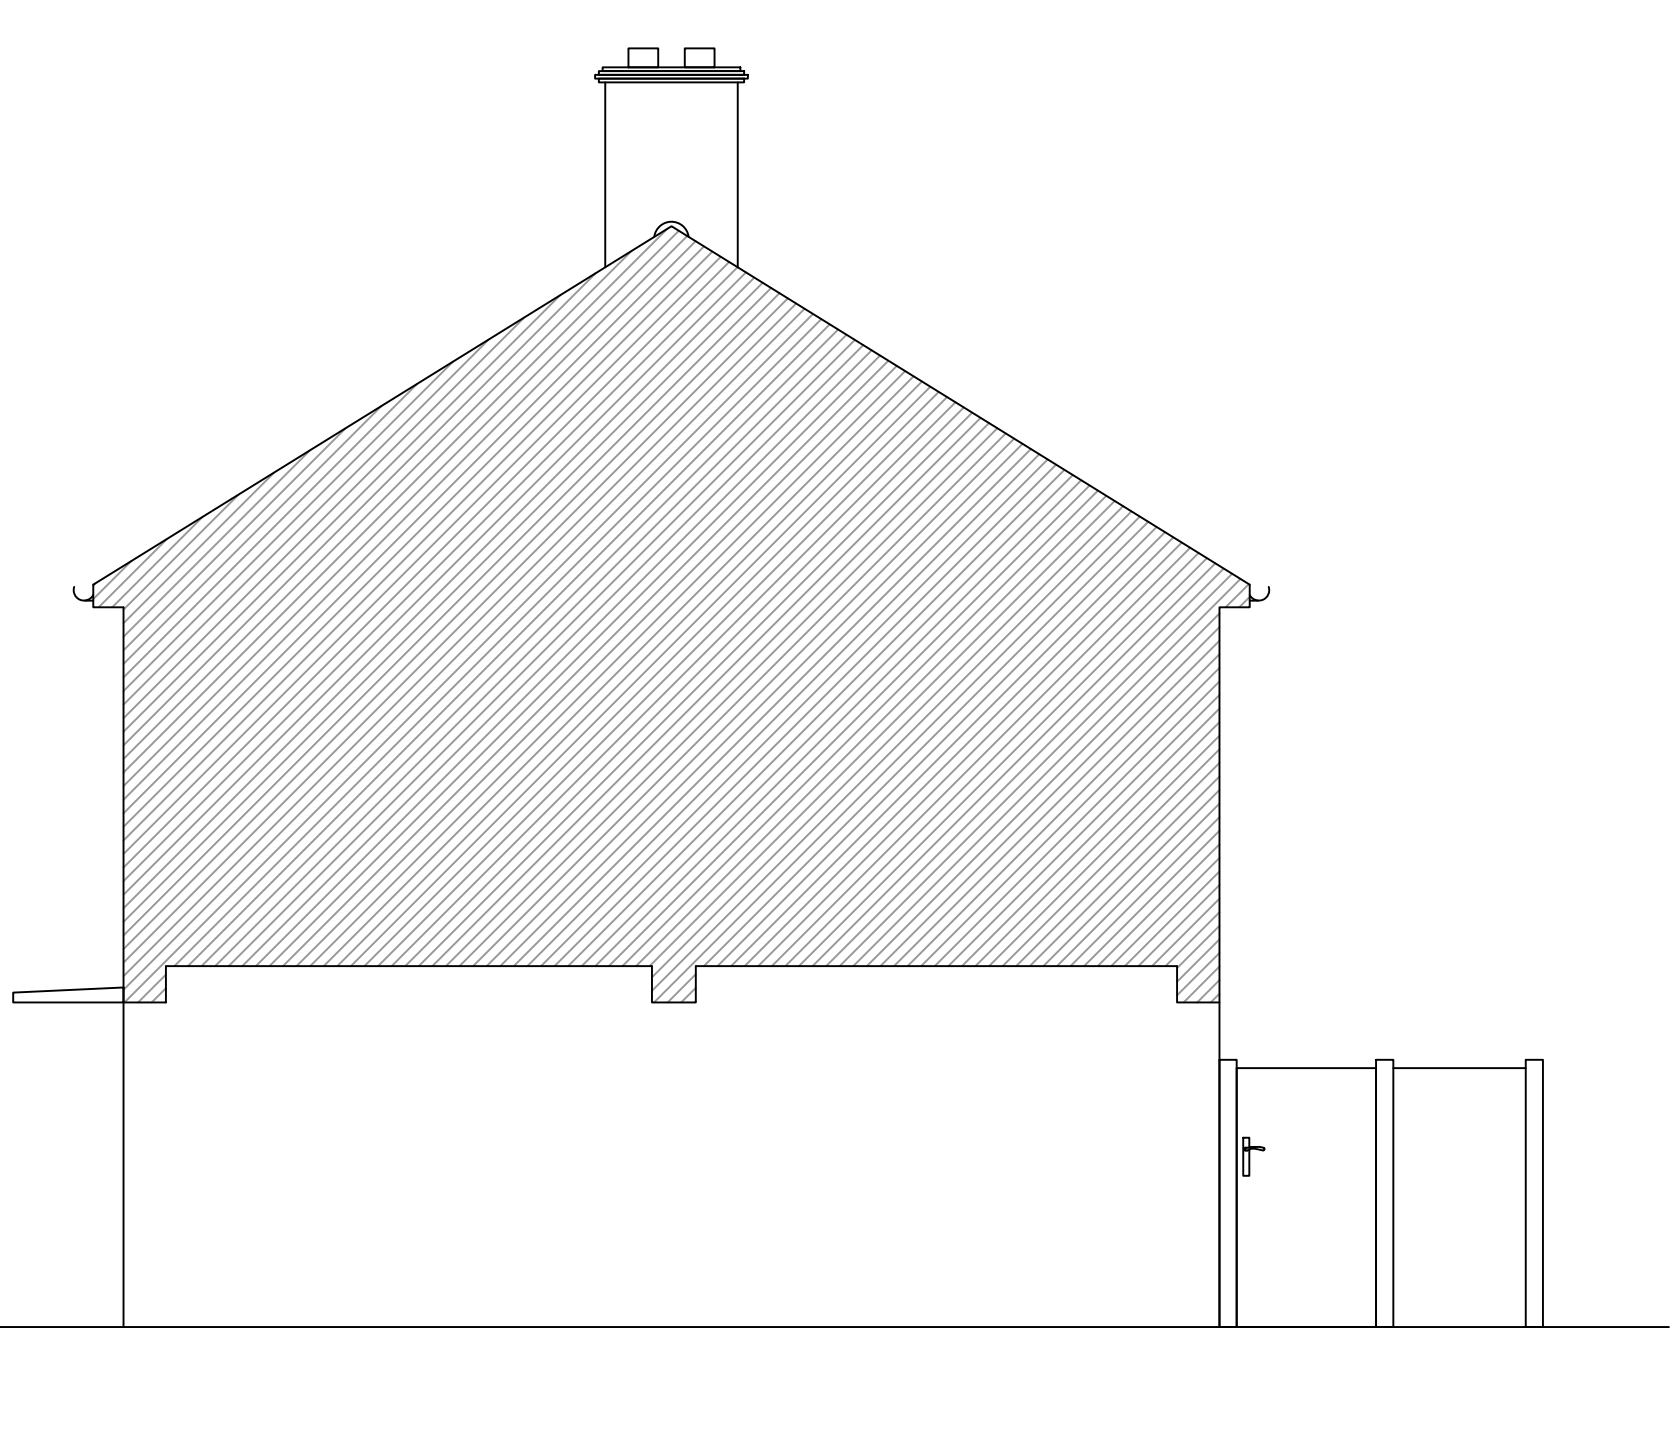

EXISTING RIGHT SIDE ELEVATION
Scale 1:50

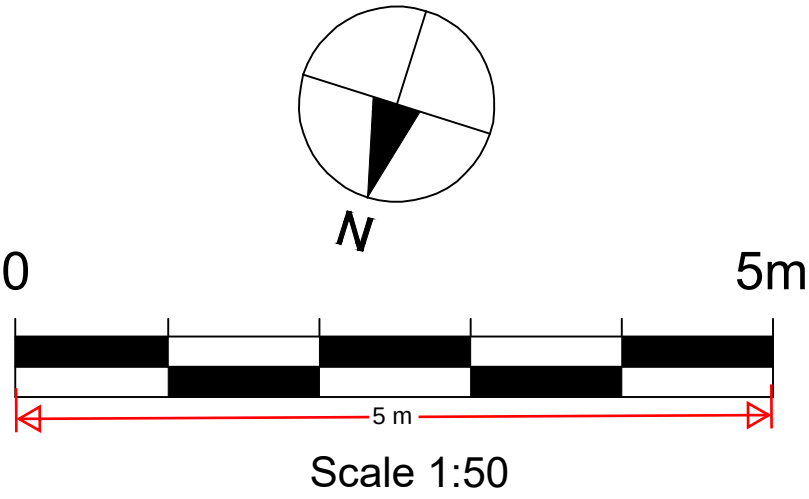

A 29.03.25 FOR APPROVAL JH KC			
Rev	Date	Description	Drawn Check
Drawing Status		Date	MAR 2025
FOR APPROVAL		Scale	As Shown
Project		Drawn	JH
59 FREEMAN ROAD		Engineer	KC
		Project No	
Title		Drawing No	A101
EXISTING FLOOR PLANS AND ELEVATIONS		Revision	A