


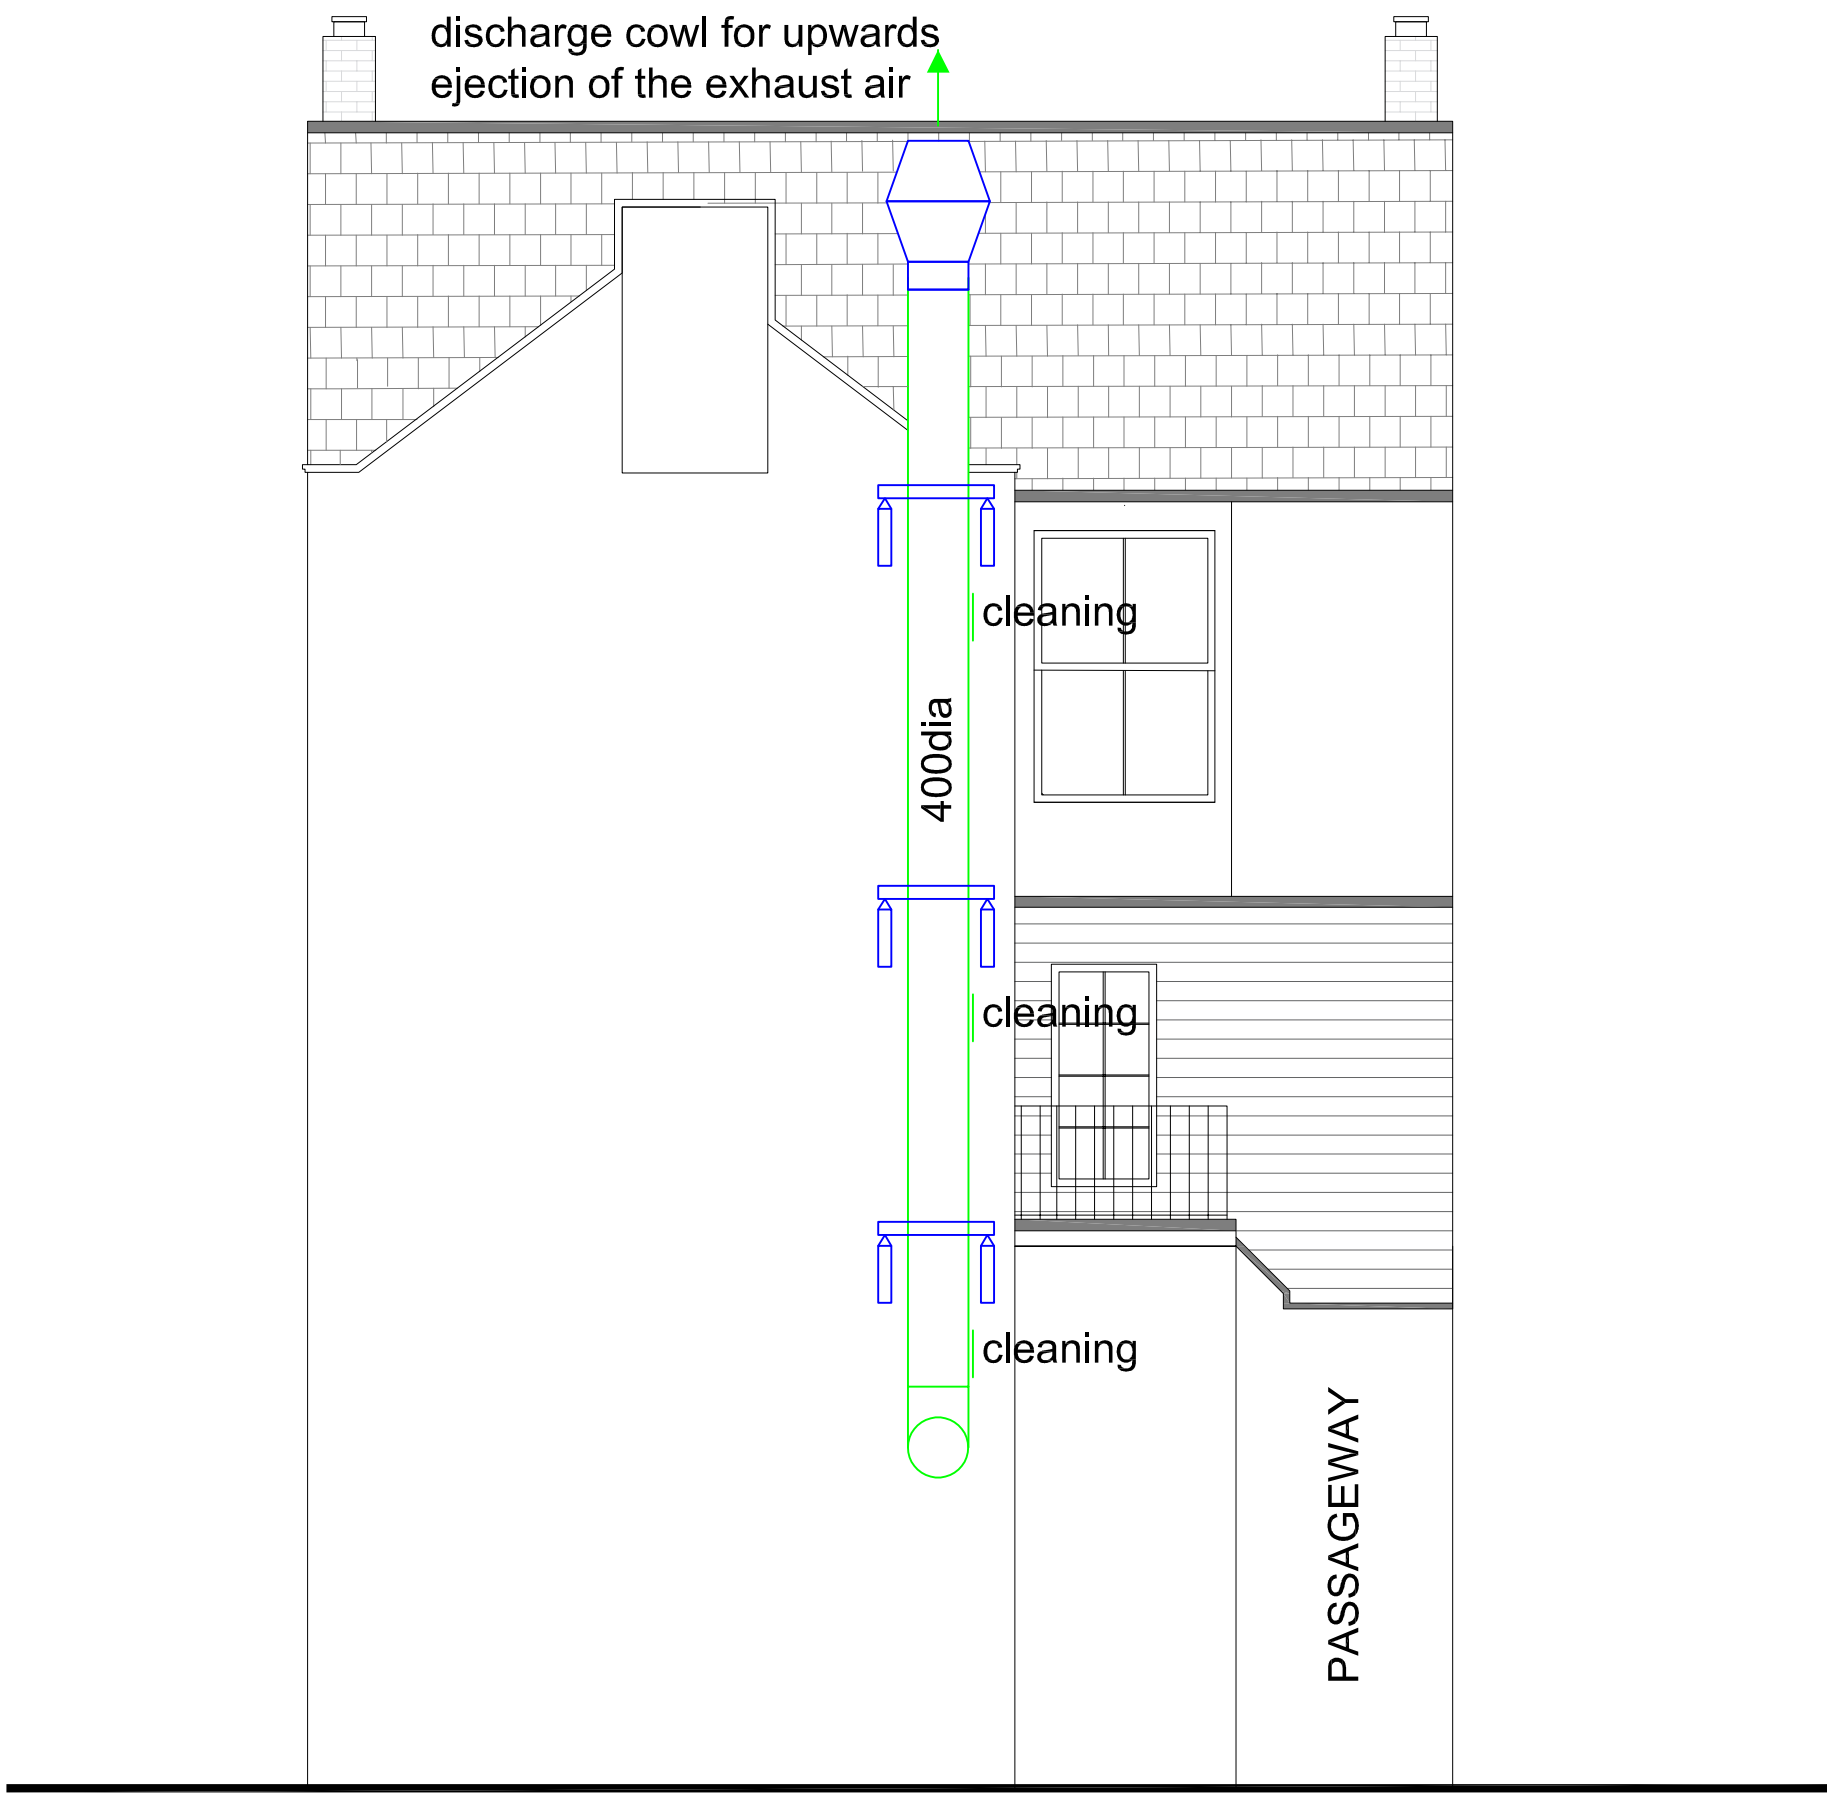


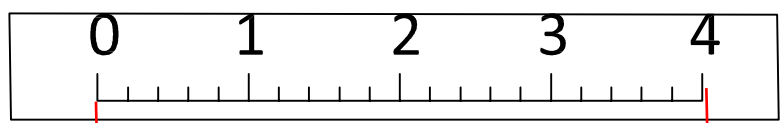

Front Elevation 1:50


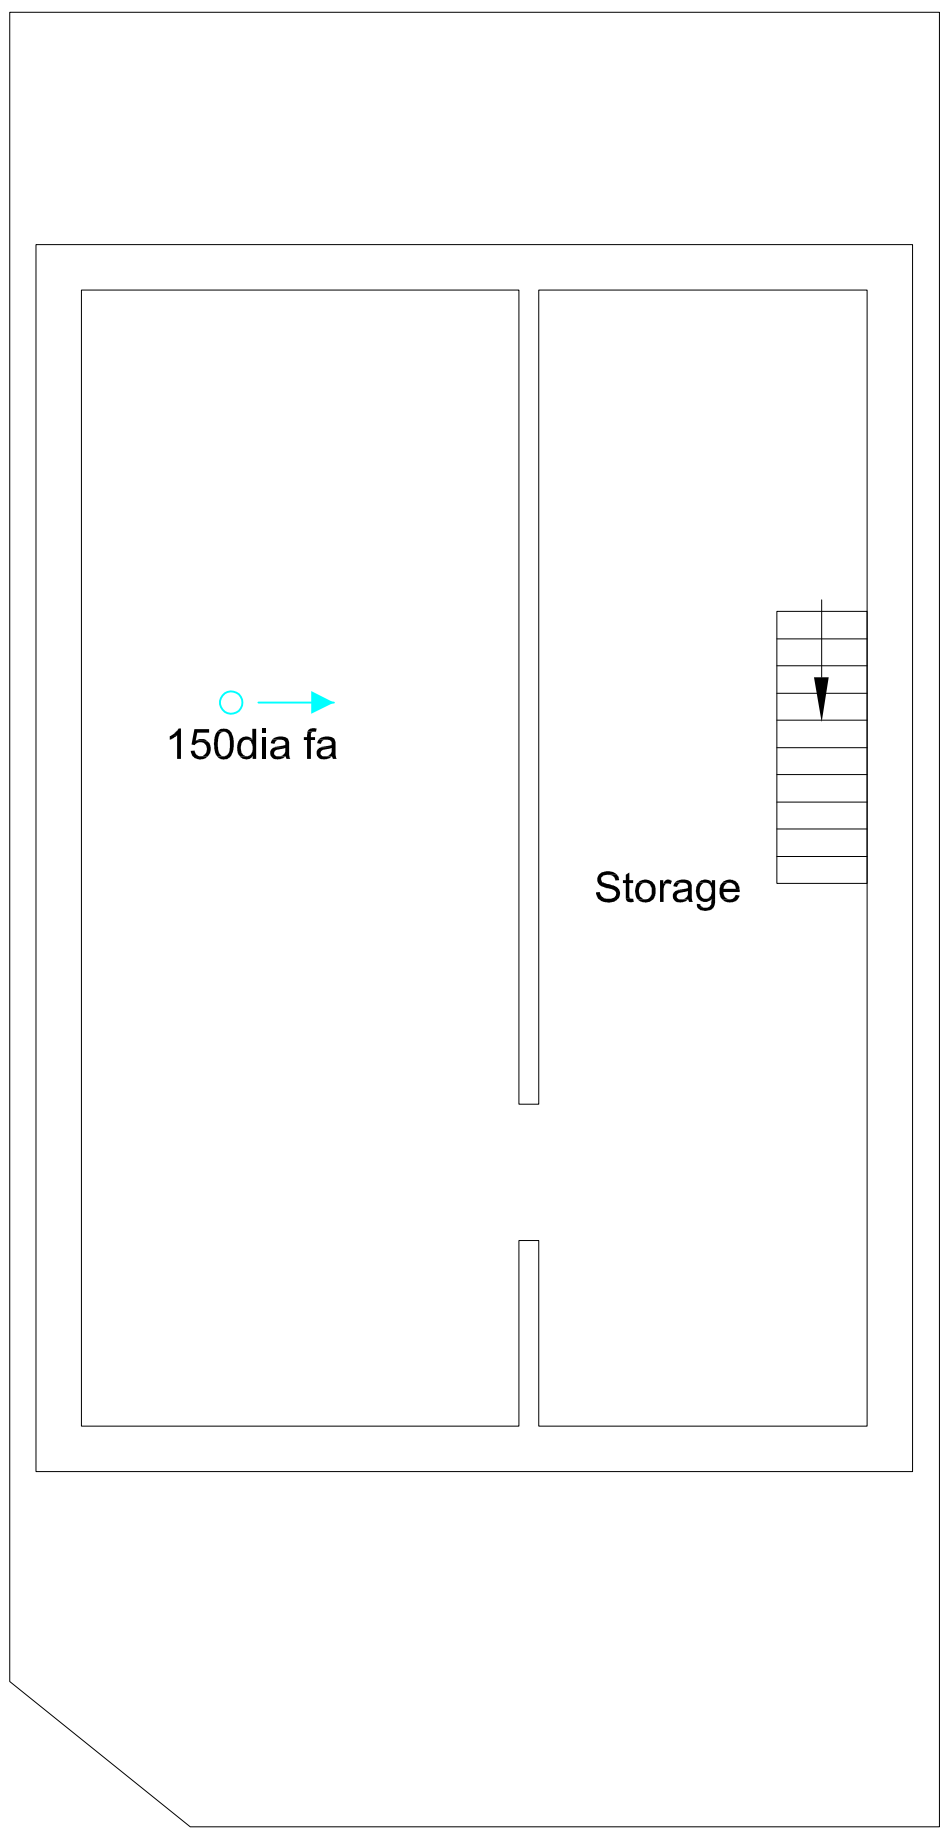


Rear Elevation 1:50

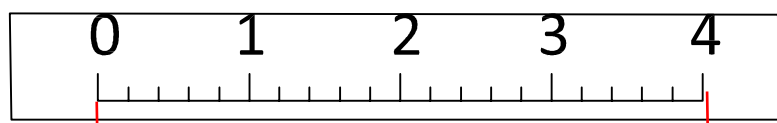


Basement Floor Plan

1:50

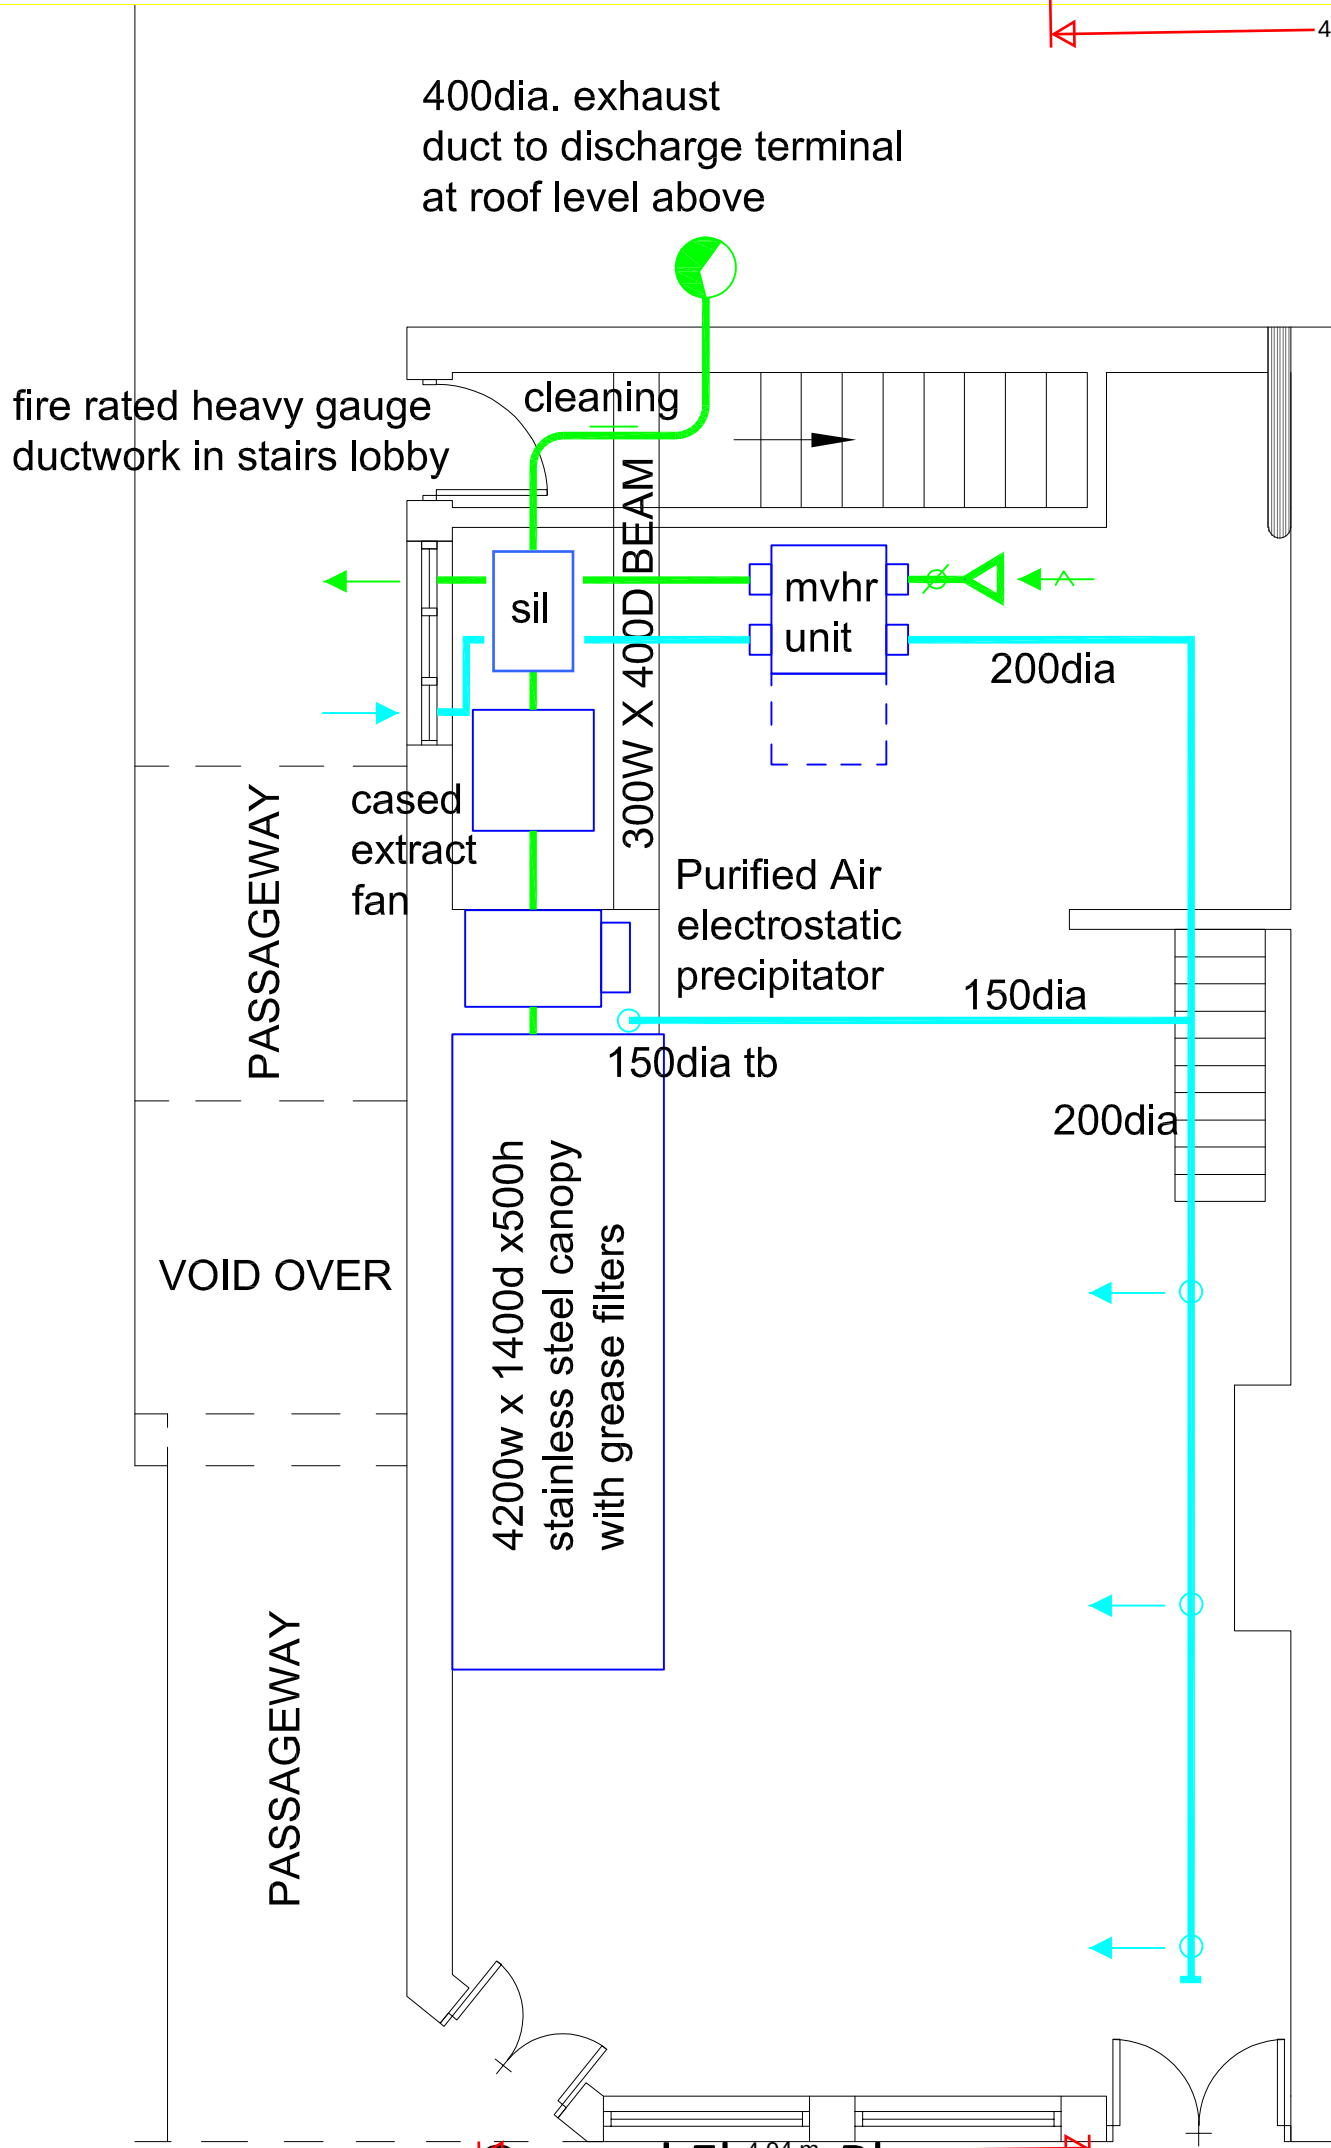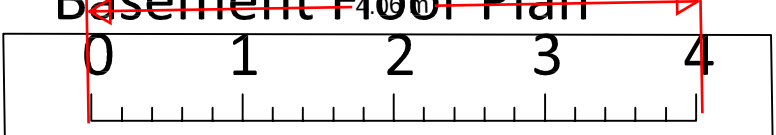


Ground Floor Plan

1:50

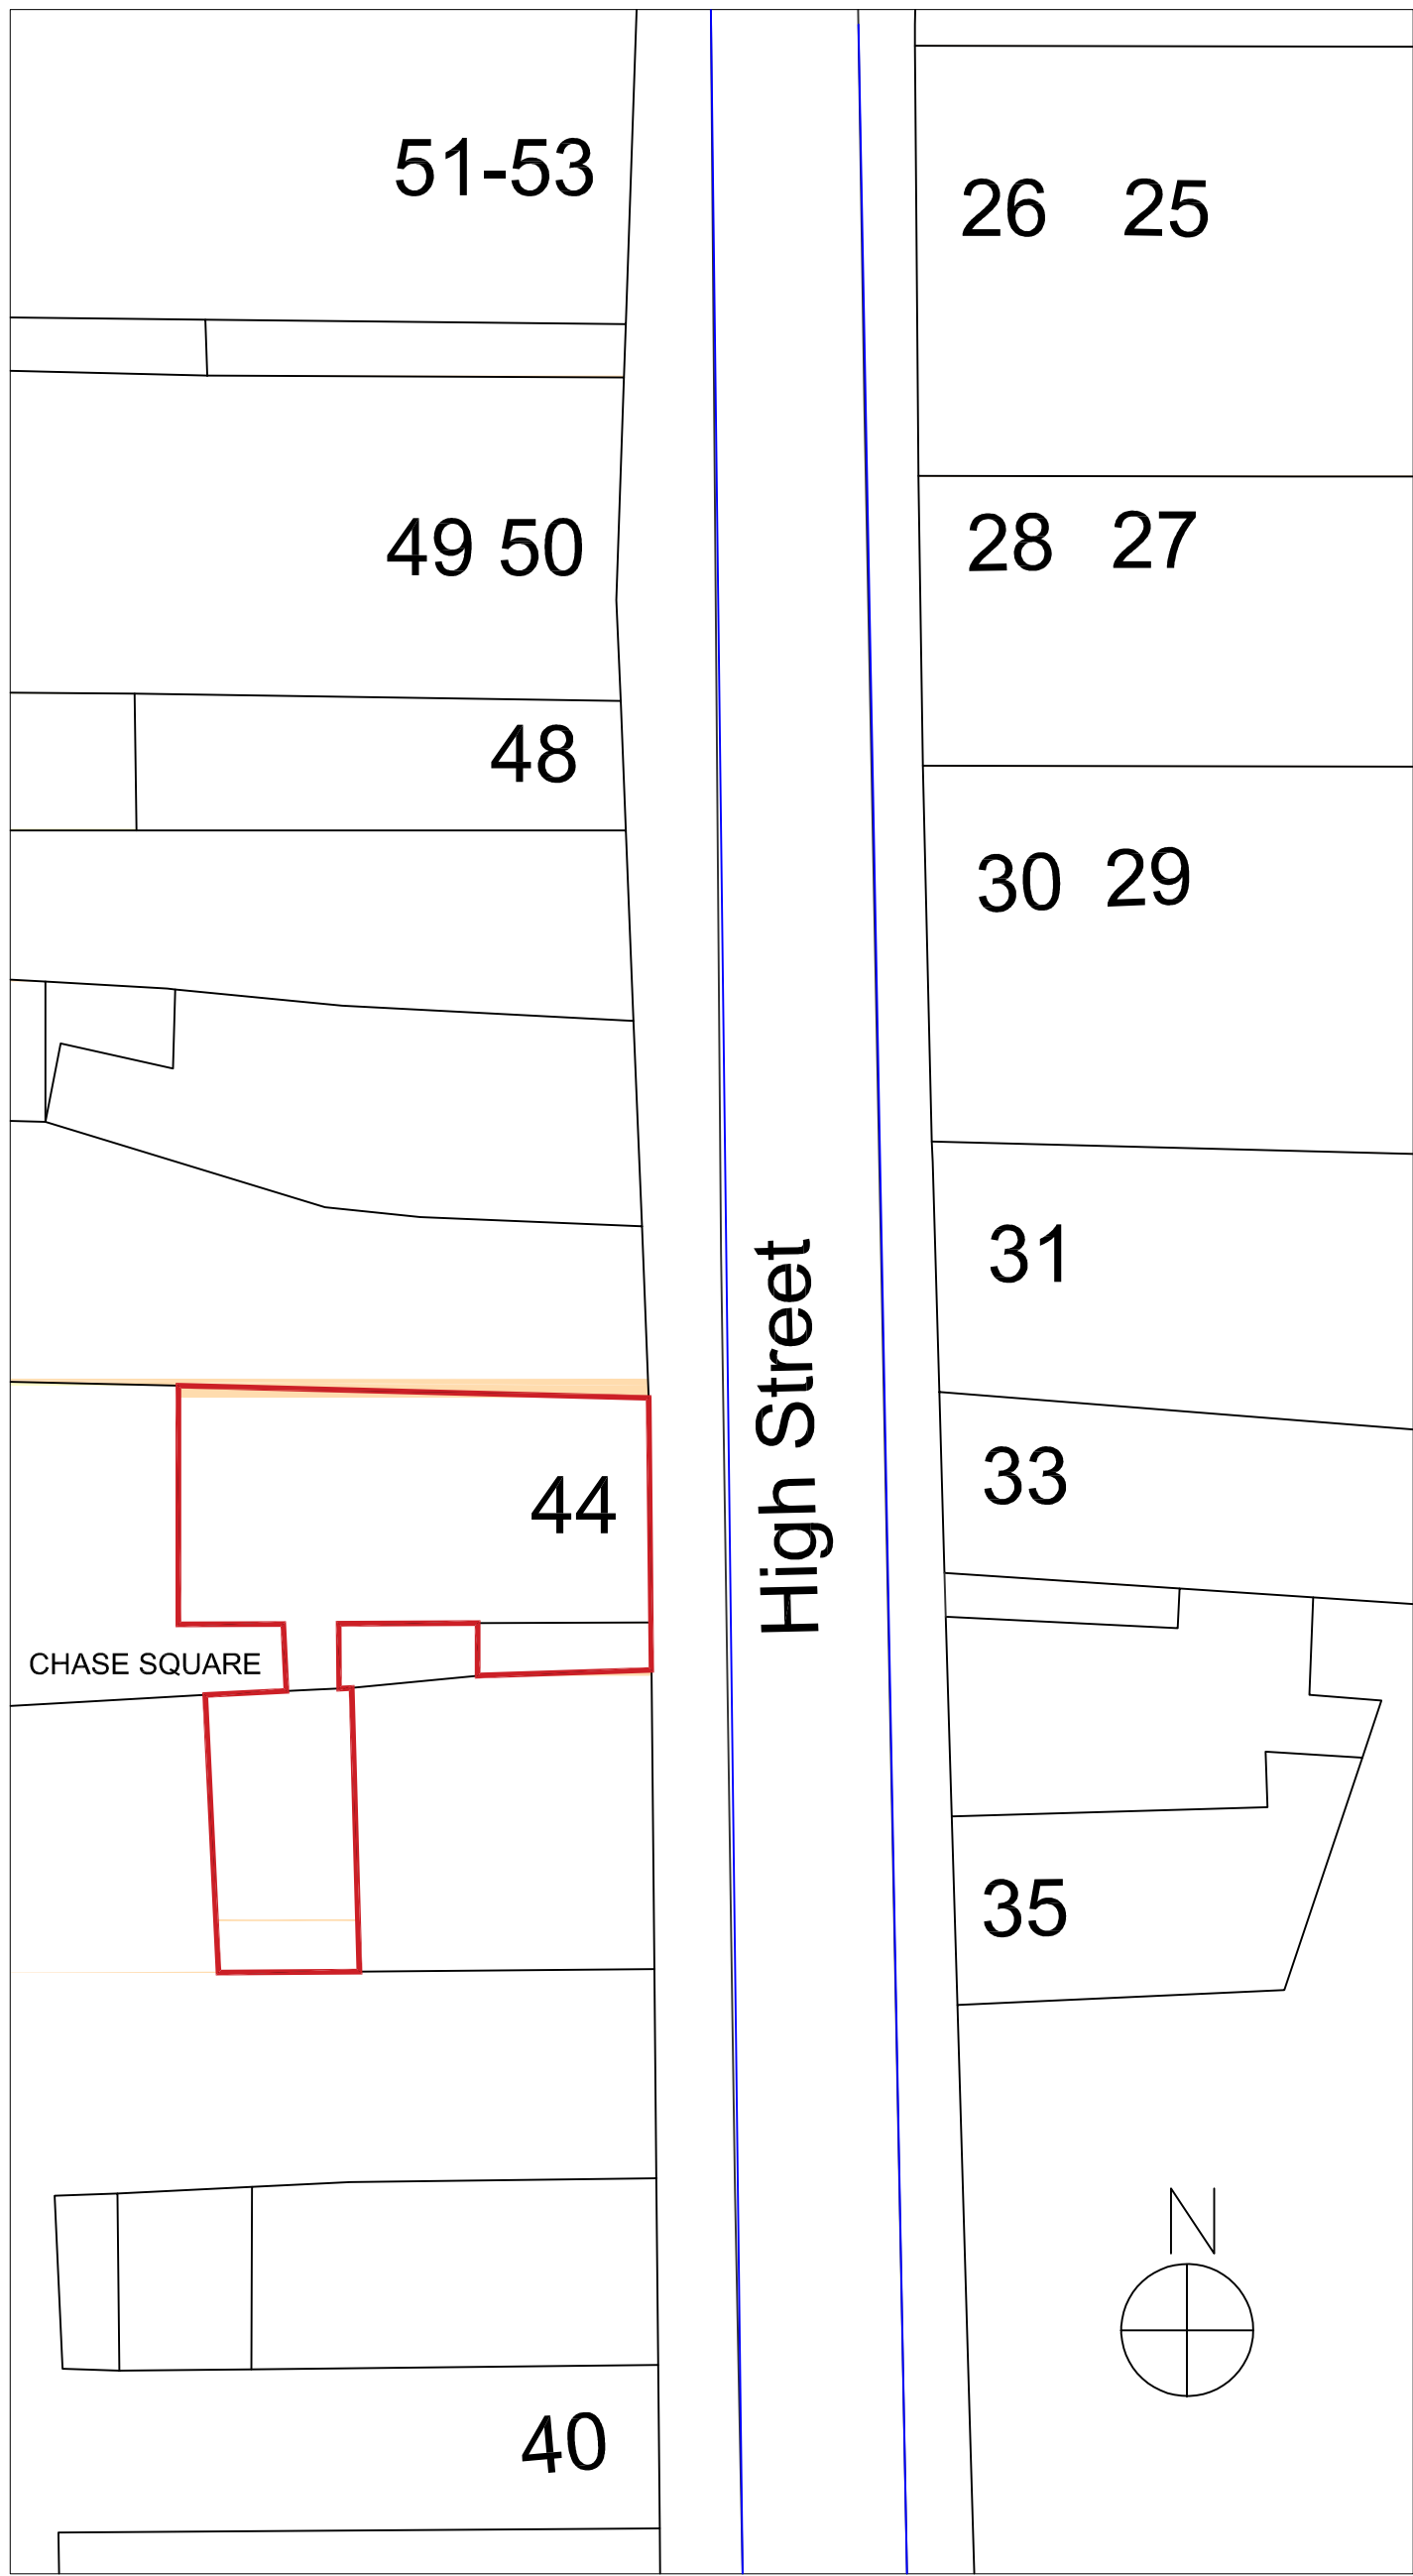

Location Plan

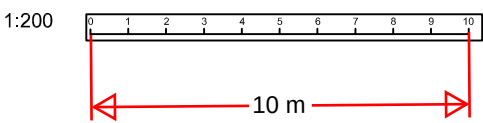

Rev	Item	Date
Project 44 HIGH STREET GRAVESEND DA11 0AY		
Title Proposed Kitchen & General Ventilation		
Date August 2024	Scale 1:50 @ A1	
DRG No SW/HSG/V1	Rev SJ	CHK PL
SLIDAWAY LTD VENTILATION & AIR CONDITIONING ENGINEERS 23 Broadlands Rd Bromley Kent BR1 5DE info@slidaway-vent.co.uk		