



Note: All dimensions shown on the drawings are indicative and should be checked prior to start of the works on site. It is the responsibility of the client to notify the Architect of any discrepancies

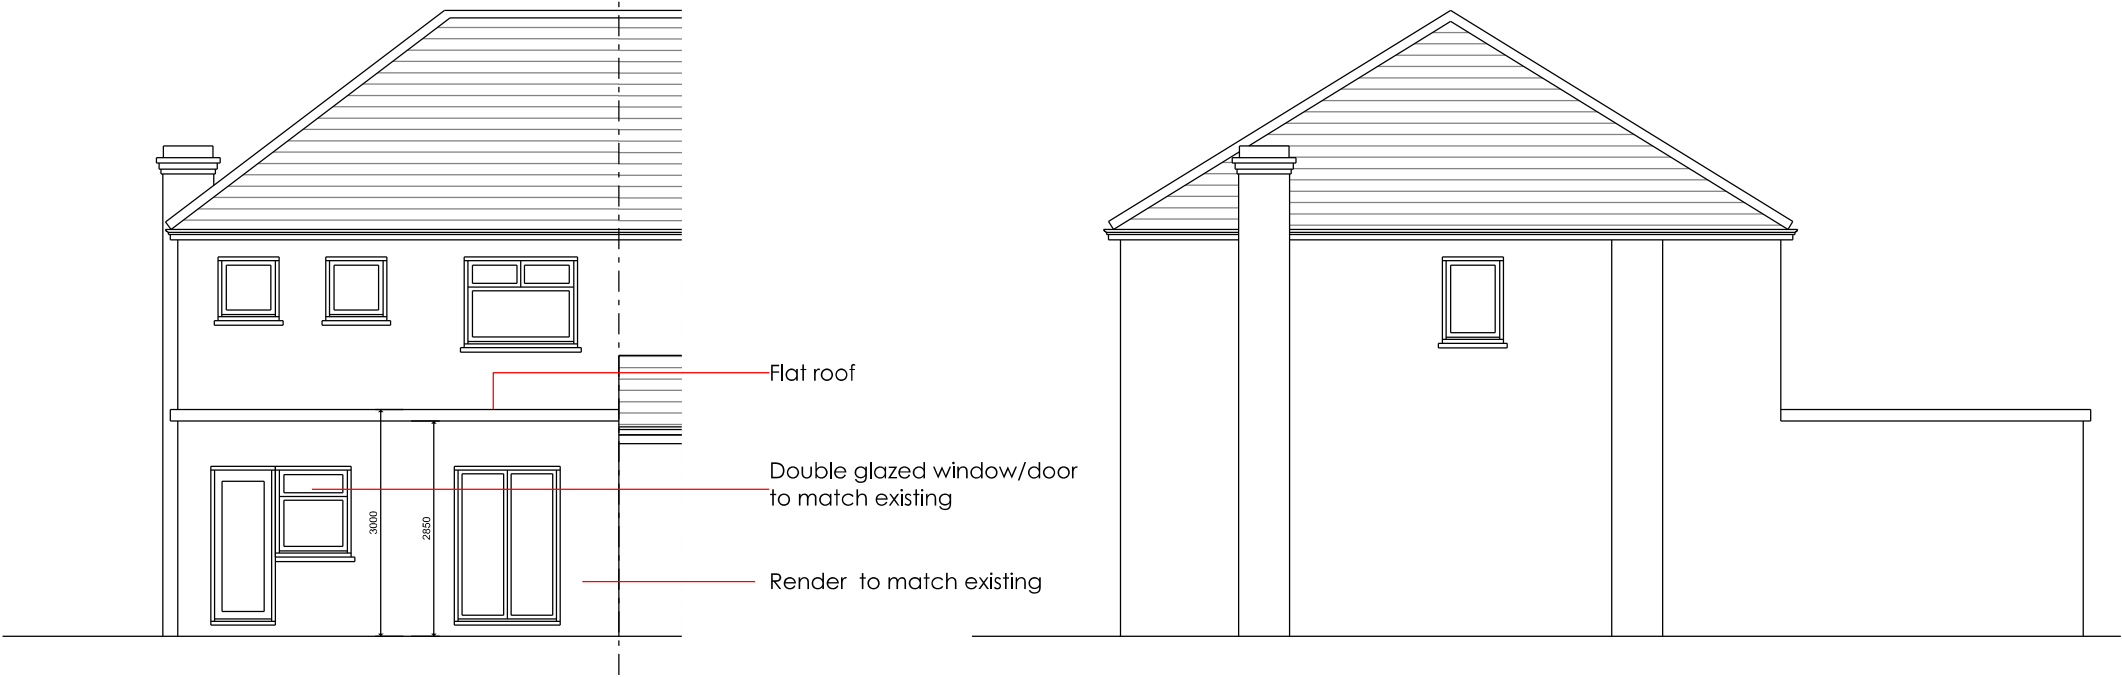


Proposed Rear Elevation

Proposed Side Elevation

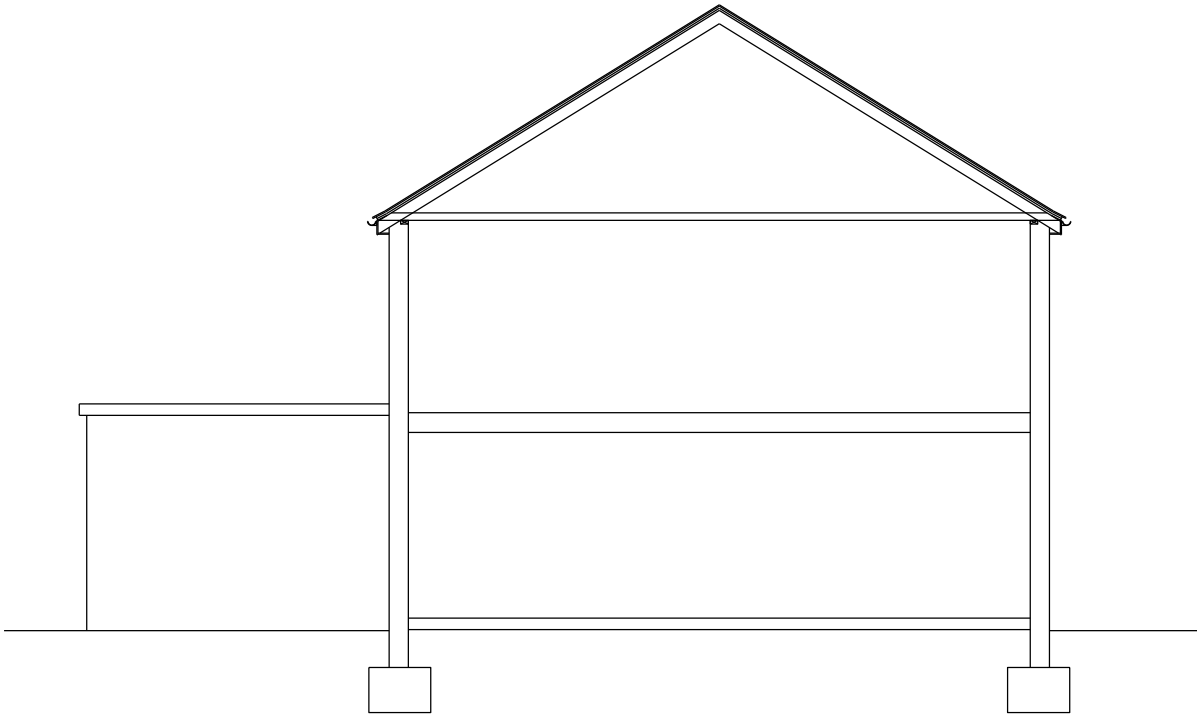

Proposed Side Elevation

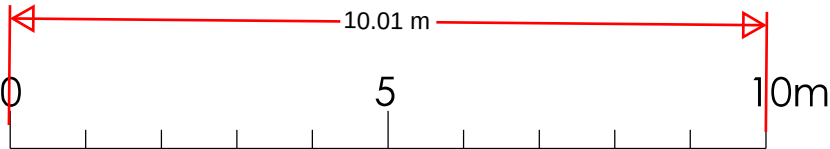

Scale Bar 1:100

REV	DATE	NOTES	INIT.
-----	------	-------	-------

CLIENT

ASIF TANVEER

PROJECT

SINGLE STOREY REAR EXTENSION AT
1 MARINA DRIVE, GRAVESEND DA11 9LQ

DRAWING TITLE

ELEVATIONS

AS PROPOSED

STATUS

PLANNING

DATE

03.07.24

DRAWN

NM

CHECK

SCALE @ A3

1:100

PROJECT

NUMBER

240701

UNIT

/ BLOCK

CL / SPB

CODE

TYPE &

NUMBER

REVISION

LETTER

DRAWING NO.

240701

L

005

Site Location Plans

S

GA Plans

P

Elevations

E

Section

D

Detail

C

Other

C

Marood Architects

43 VINCENT ROAD, DAGENHAM, RM9 6AS

T: 07737271335

Email: info@marood-architects.com

Web: www.marood-architects.com