




Note
This drawing is protected by copyright and must not be copied or reproduced without the written consent of Graham Simpkin Planning. All dimensions and sizes to be checked on site. North points are indicative. ©

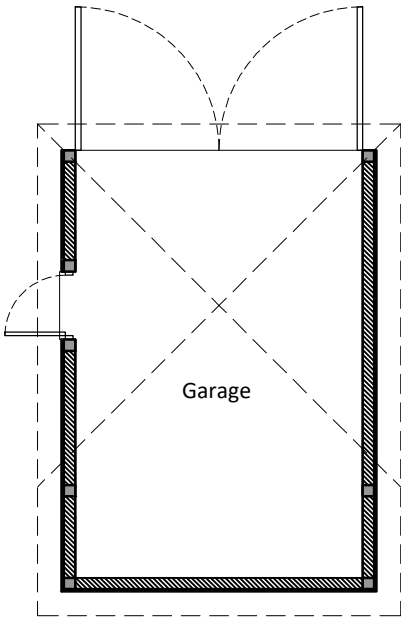


Proposed Garage Floor Plan
1:100

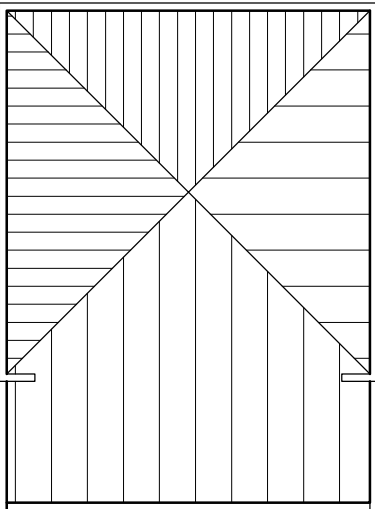


Proposed Garage Roof Plan
1:100

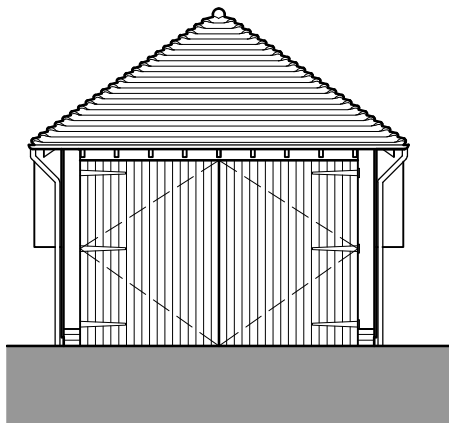


Proposed Front (North) Elevation
1:100

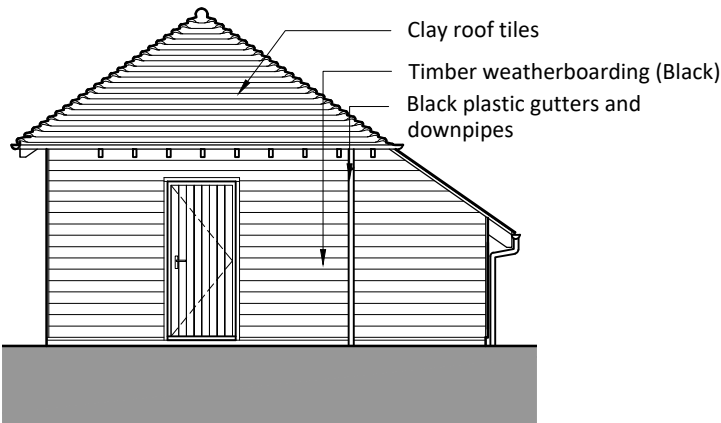


Proposed Side (West) Elevation
1:100

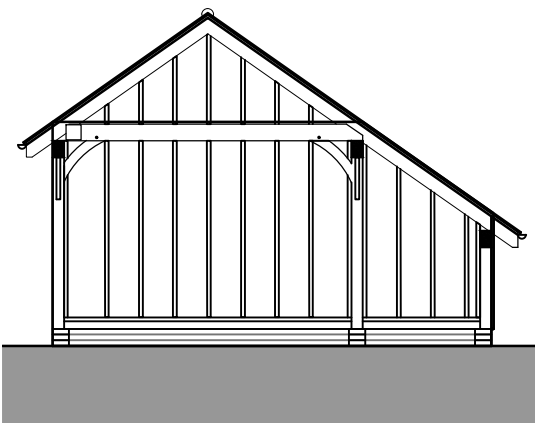

Proposed Cross-section
1:100

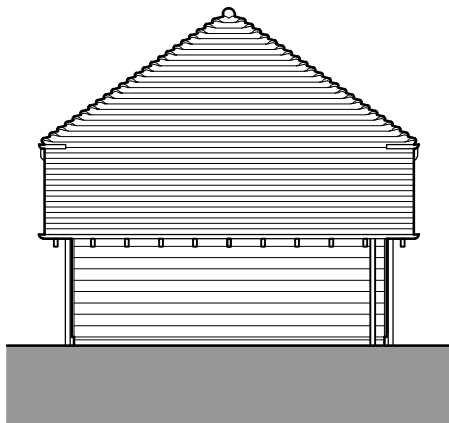

Proposed Rear (South) Elevation
1:100

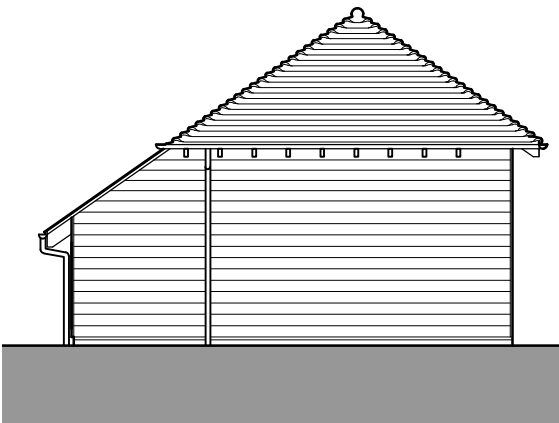

Proposed Side (East) Elevation
1:100



2 The Parade, Ash Road, Hartley
Longfield, Kent DA3 8BG

Tel: 01474 703705
www.gsplanning.uk
Email: office@gsplanning.uk

Project Title Azilla, Dean Lane, Harvel DA13 0BS		Job No 4065
Drawing Title Proposed Garage Plans and Elevations	Drawing No 04	Revision -
Date 06.03.2024	Drawn by DA	Checked by SC
Scale 1:100 @ A3	Note GEA: 24.25m ² Volume: 75.1m ³	

0

1

2

3

4

5

6

6 cm

1:100

metres

N