




Note
This drawing is protected by copyright and must not be copied or reproduced without the written consent of Graham Simpkin Planning. All dimensions and sizes to be checked on site. North points are indicative. ©

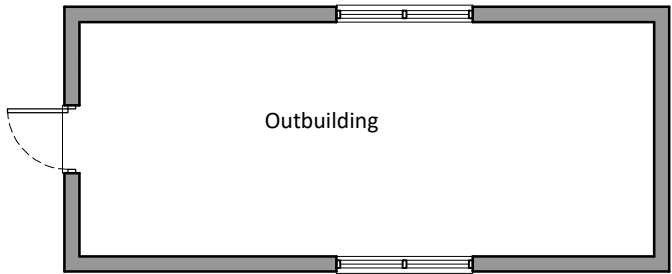


Proposed Outbuilding Floor Plan
1:100

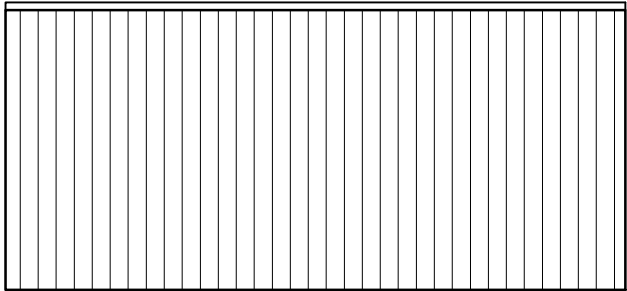


Proposed Outbuilding Roof Plan
1:100

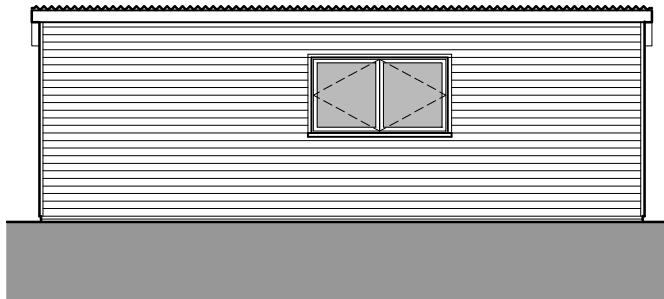


Proposed Front (South) Elevation
1:100

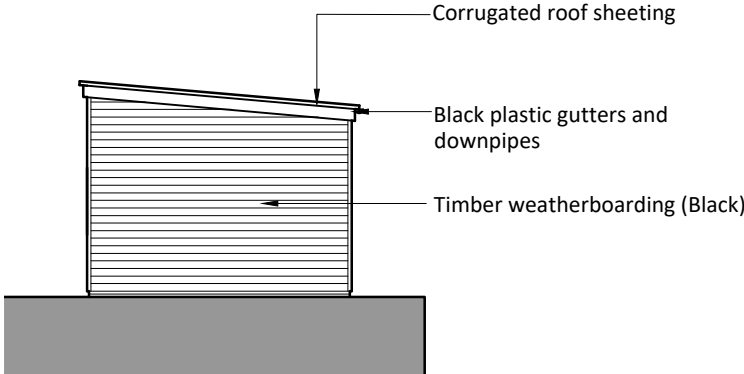

Proposed Side (East) Elevation
1:100

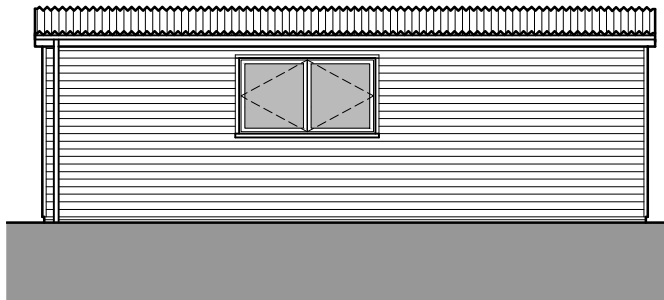

Proposed Rear (North) Elevation
1:100

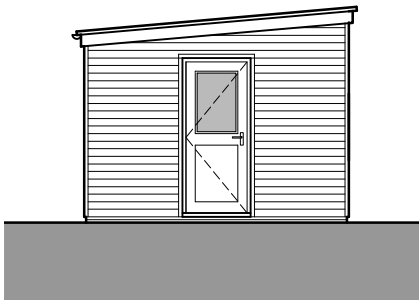

Proposed Side (West) Elevation
1:100



2 The Parade, Ash Road, Hartley
Longfield, Kent DA3 8BG

Tel: 01474 703705
www.gsplanning.uk
Email: office@gsplanning.uk

Project Title Azilla, Dean Lane, Harvel DA13 0BS		Job No 4065
Drawing Title Proposed Outbuilding Plans and Elevations	Drawing No 05	Revision -
Date 06.03.2024	Drawn by DA	Checked by SC
Scale 1:100 @ A3	Note GEA: 28m ² Volume: 75.36m ³	
0123456 1:100metres 6 cm 		