



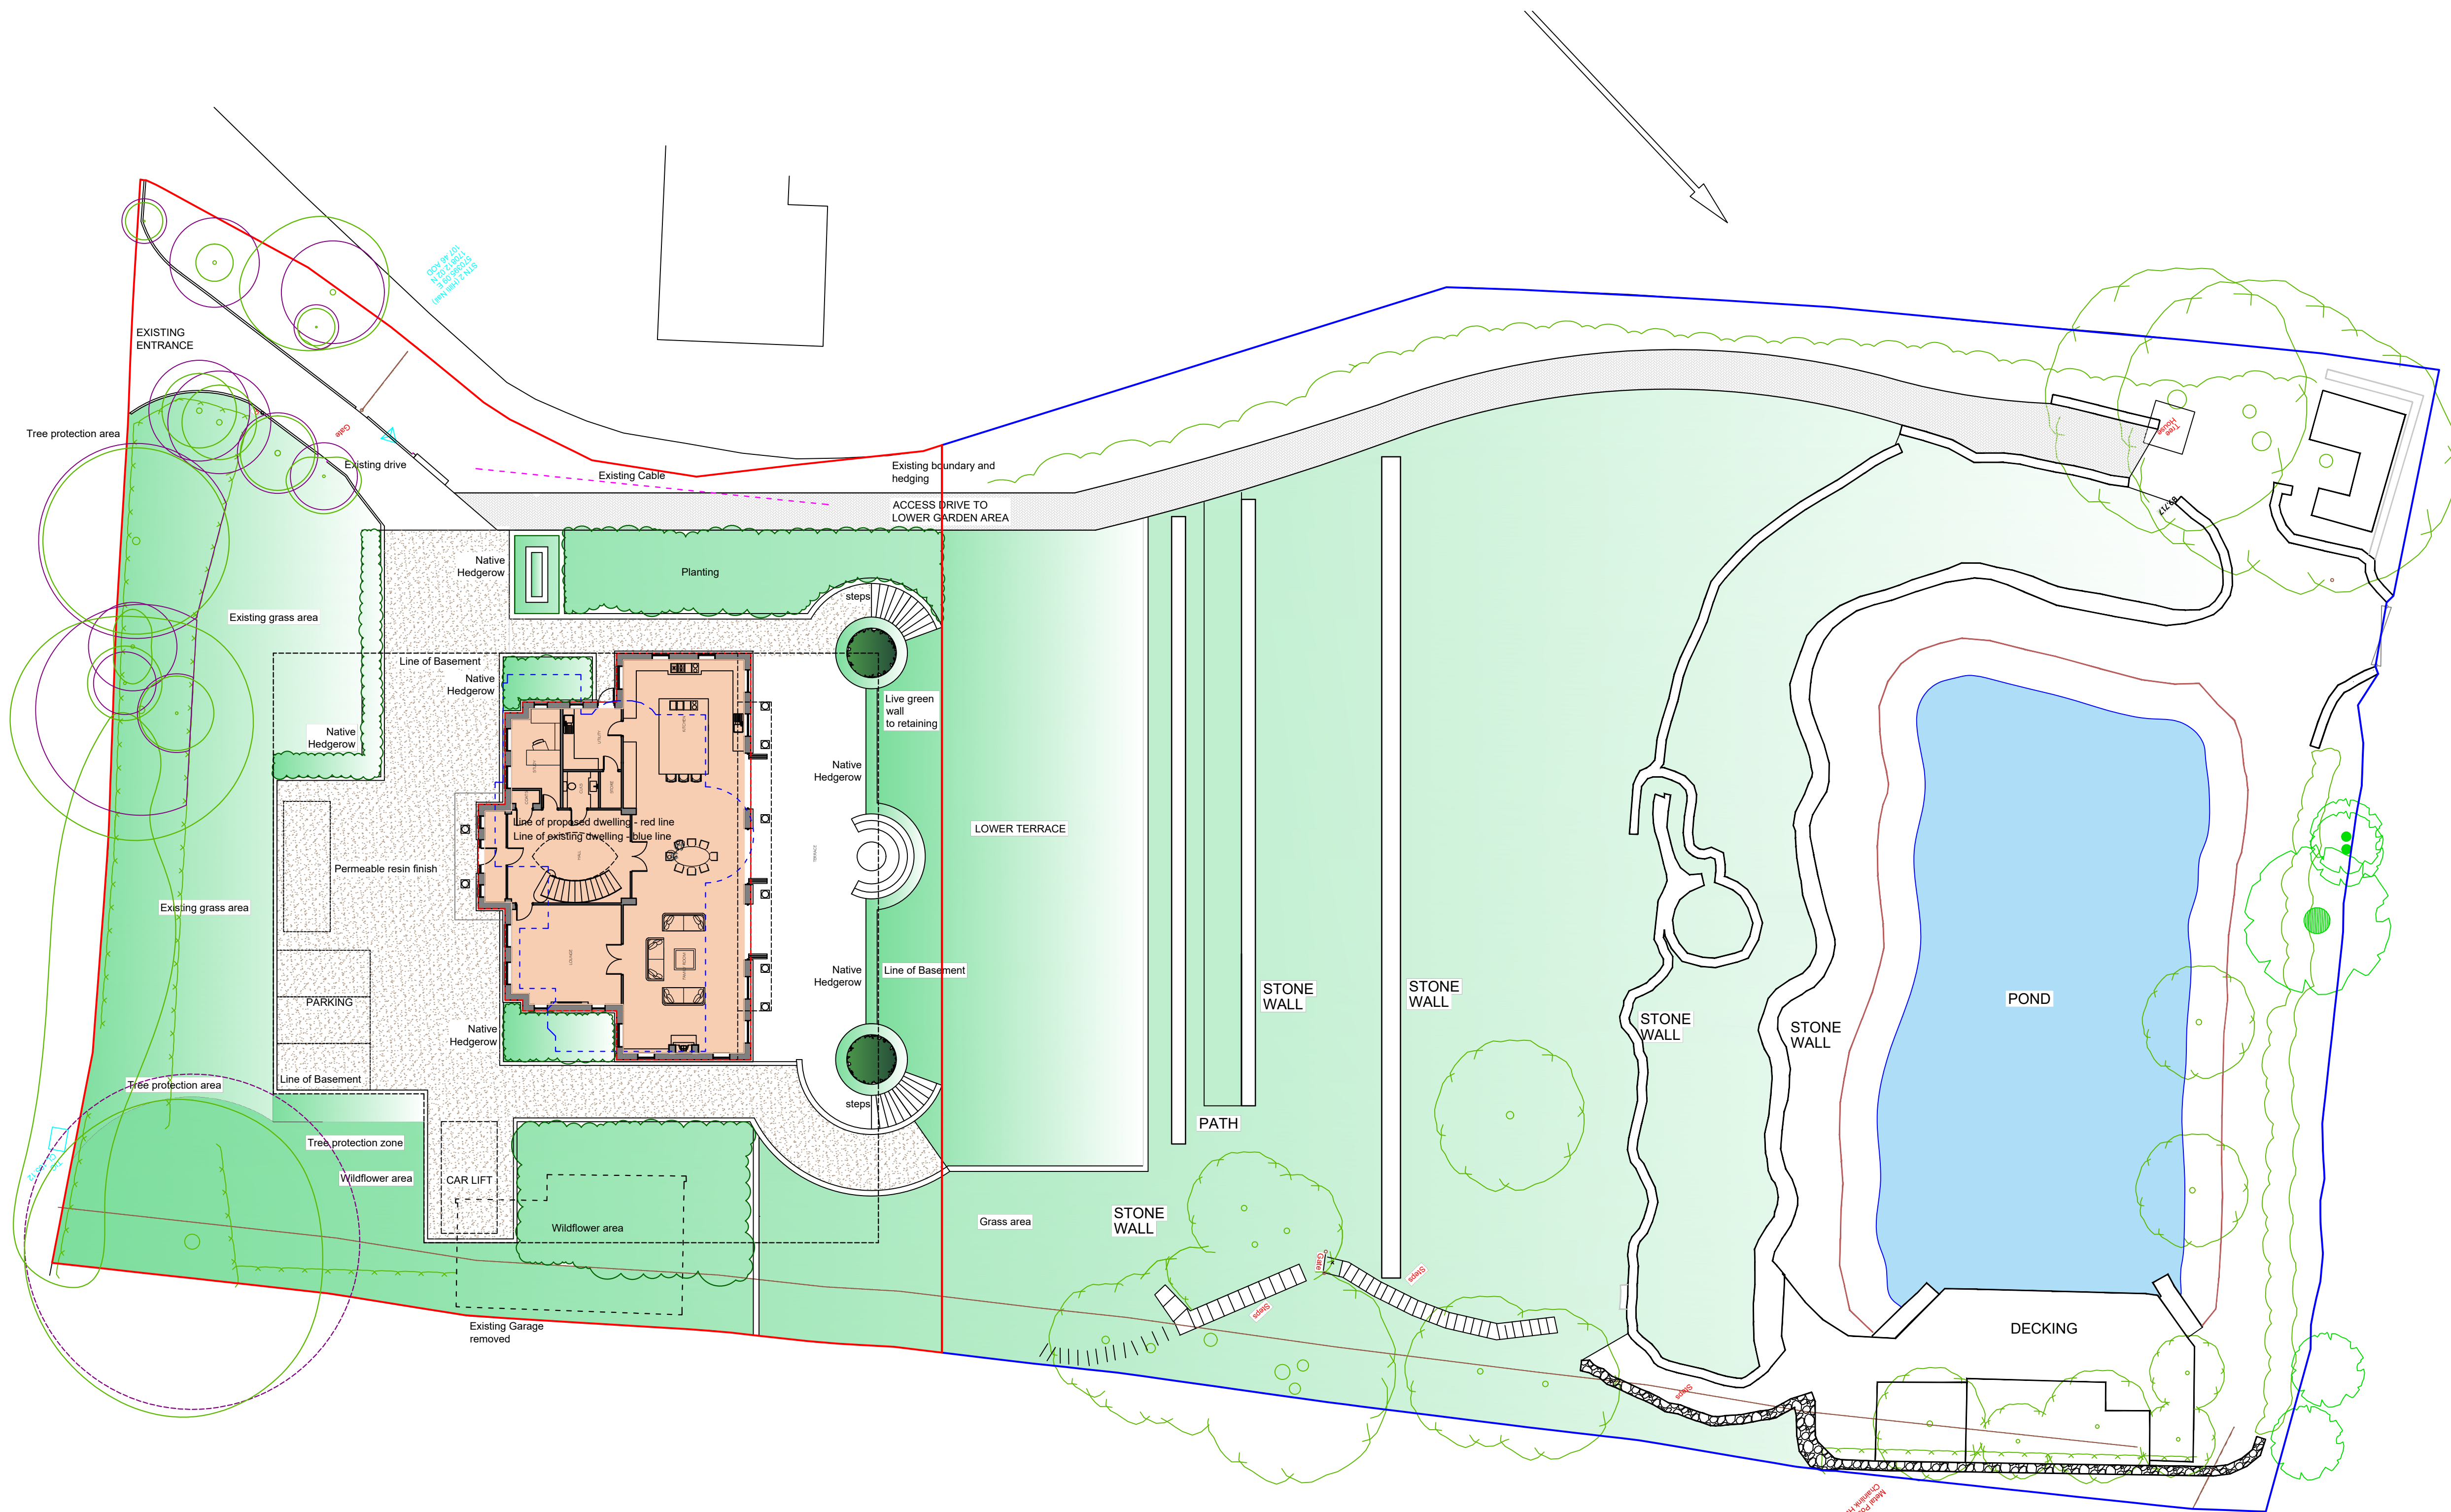

NOTE NEW PROPOSED
REPLACEMENT DWELLING
POSITIONED ON EXISTING HOUSE
OUTLINE.

NOTE LANDSCAPING TO REAR
GARDEN AS APPROVED UNDER
REF 20220543

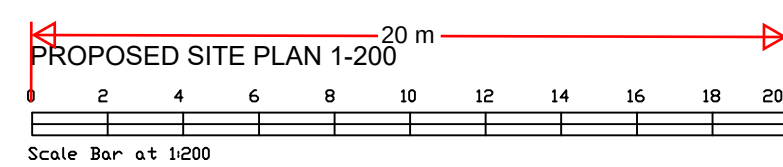

Revision	Date	Description
Status PLANNING		
Mark Carter ASSOCIATES design studio priestfield stadium gillingham kent ME7 4DD tel 01634 304700 fax 01634 850986 e mail: markcarter.design@virgin.net		
Client MR AND MRS COWARD		
Drawing Title SITE PLAN		
Project Title REPLACEMENT DWELLING AT SHORNE MEAD PEAR TREE LANE		
Scale 1:200	Date AUG 23	Drawn MC
Drawing No 3316 - 020	Rev H	