



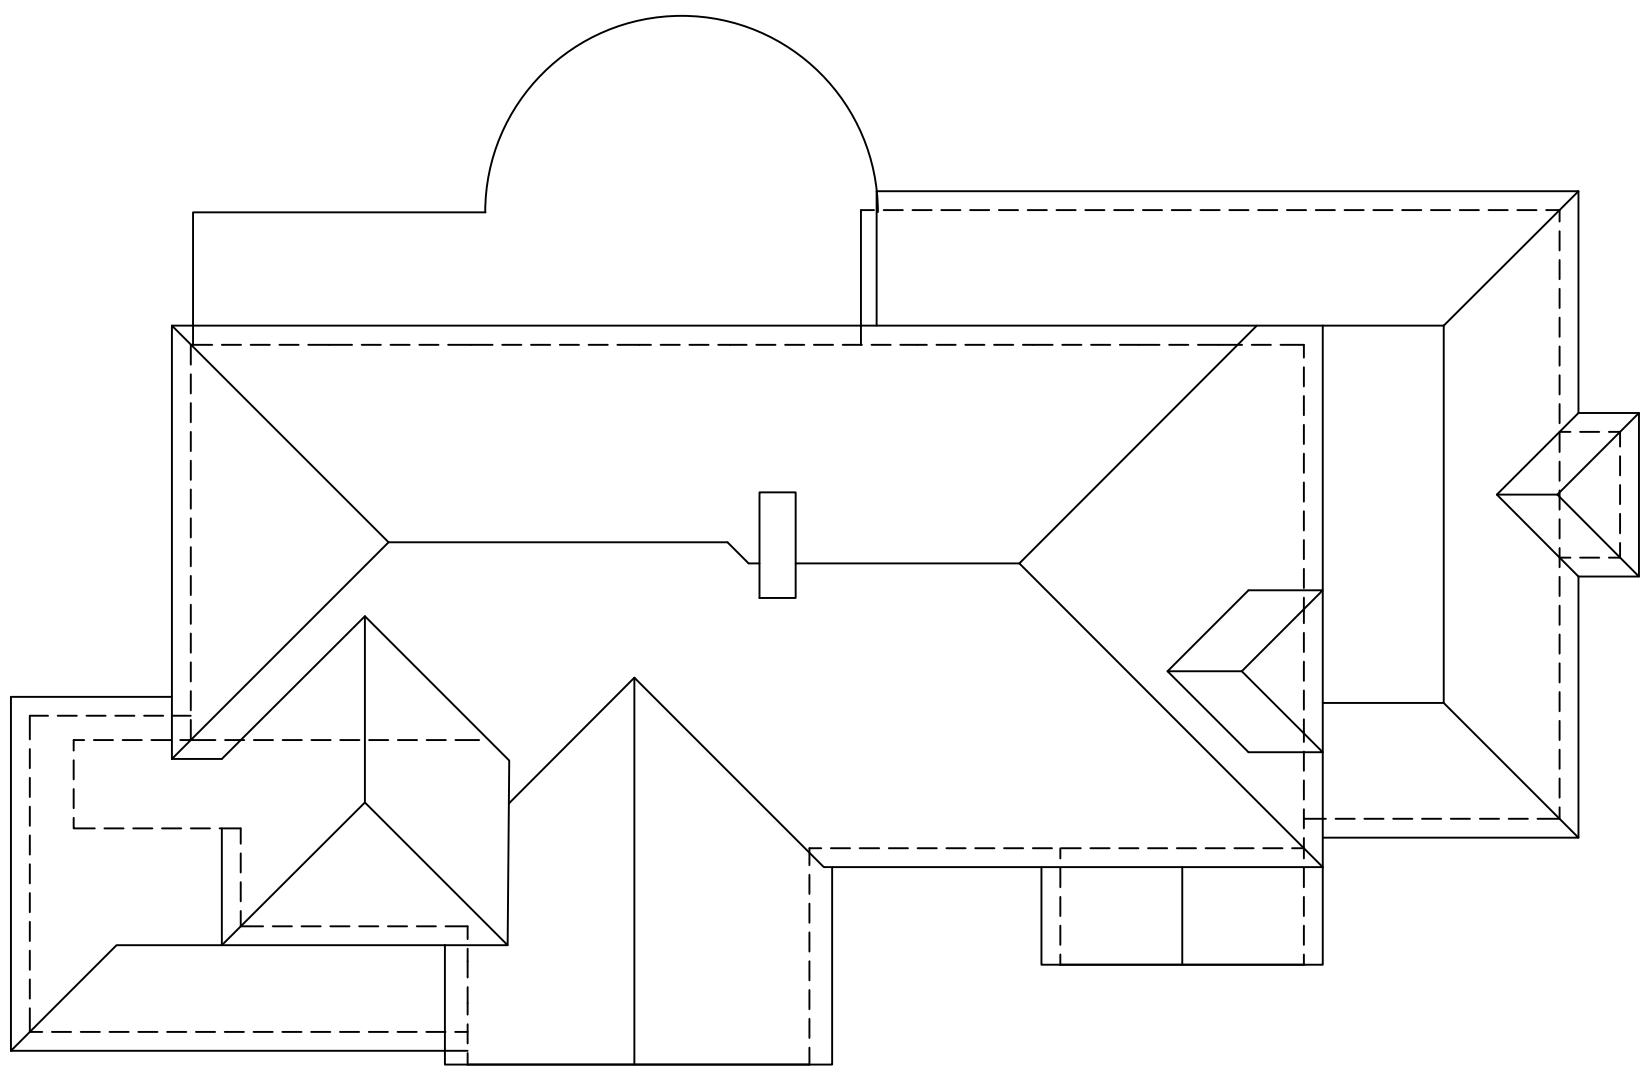


Existing Roof Plan

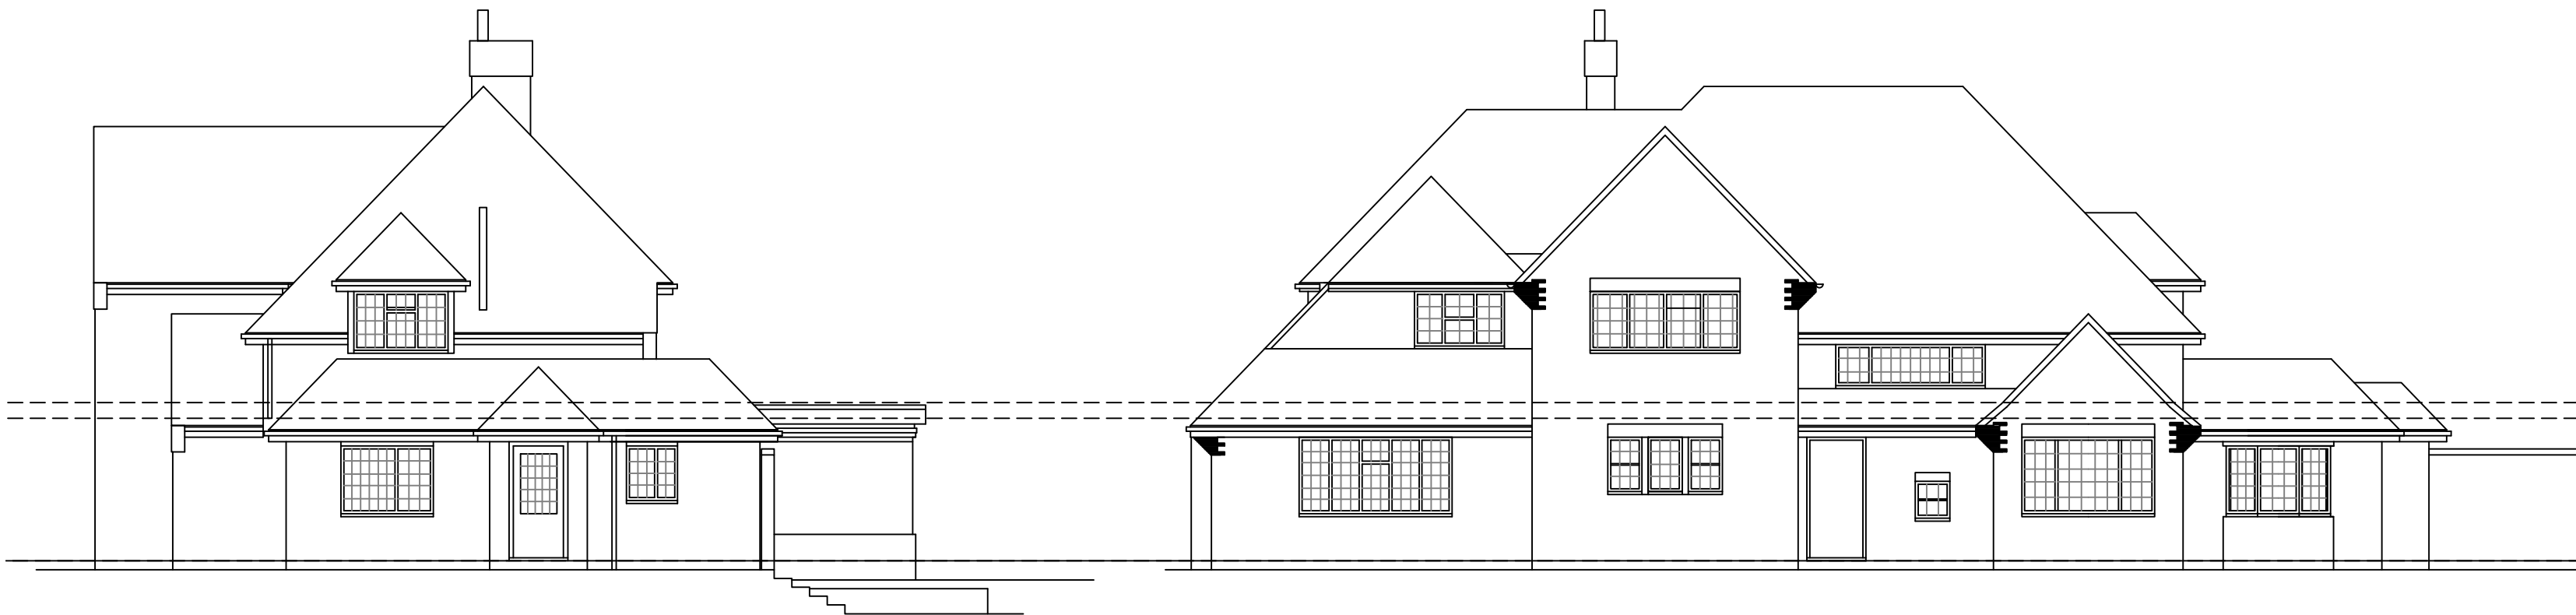


Existing Side elevation

Existing Front elevation

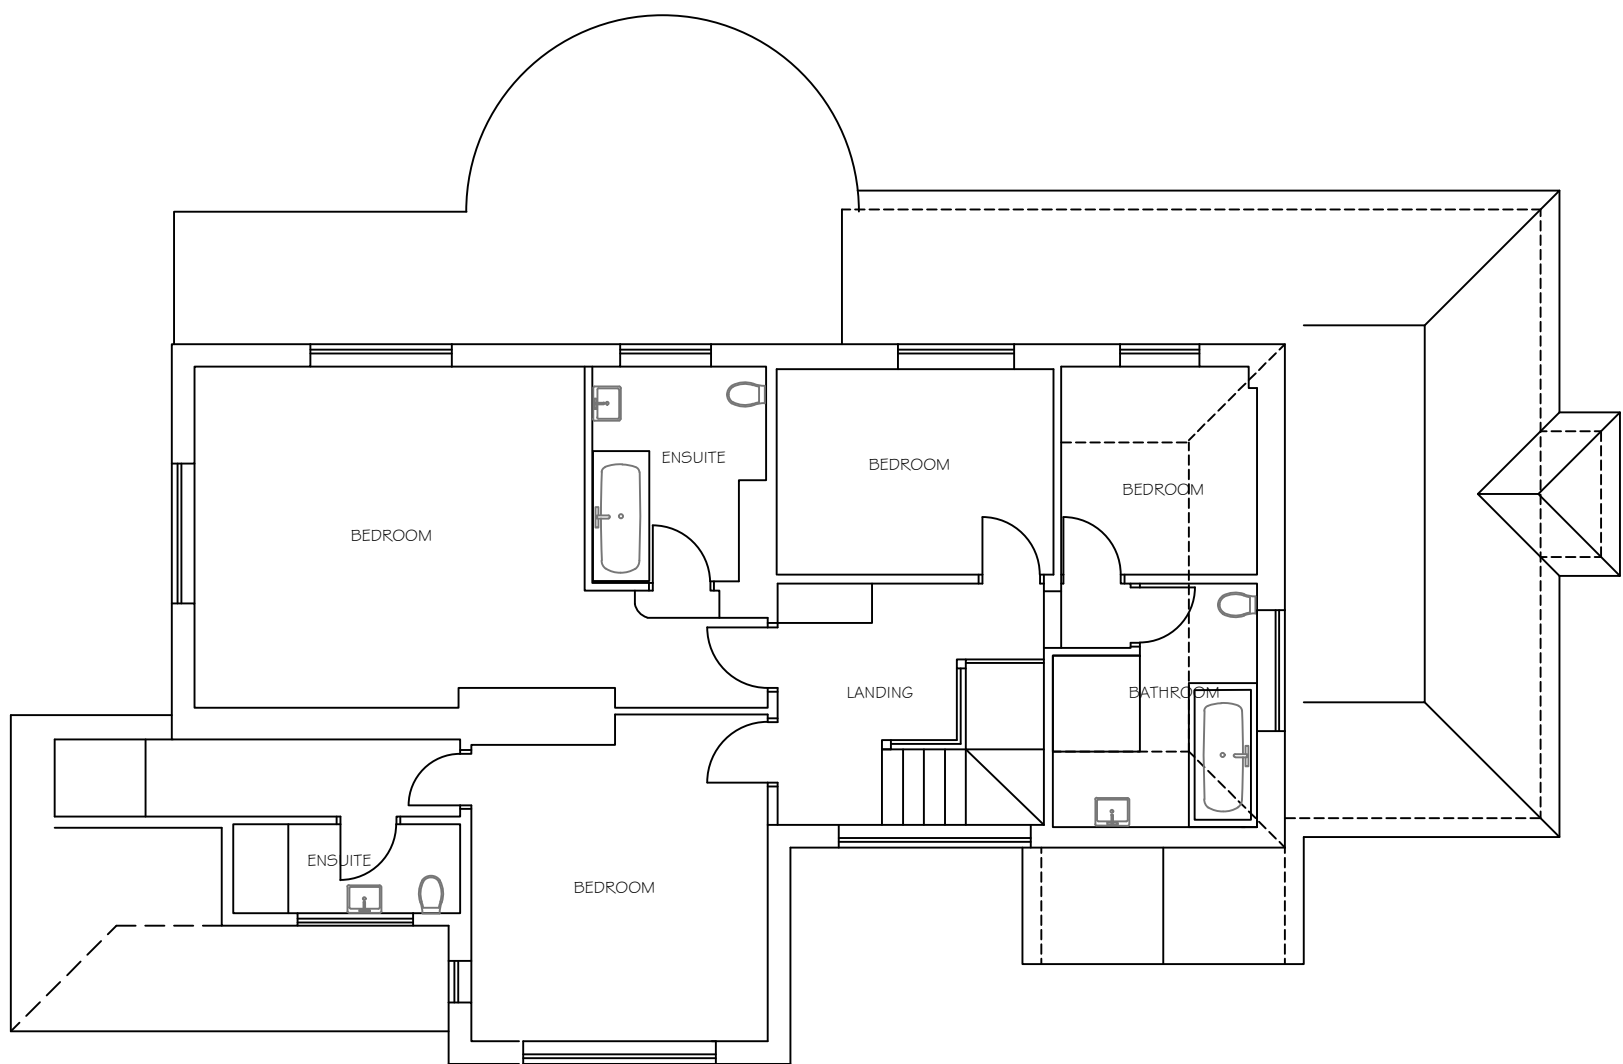


Existing First Floor 115m2

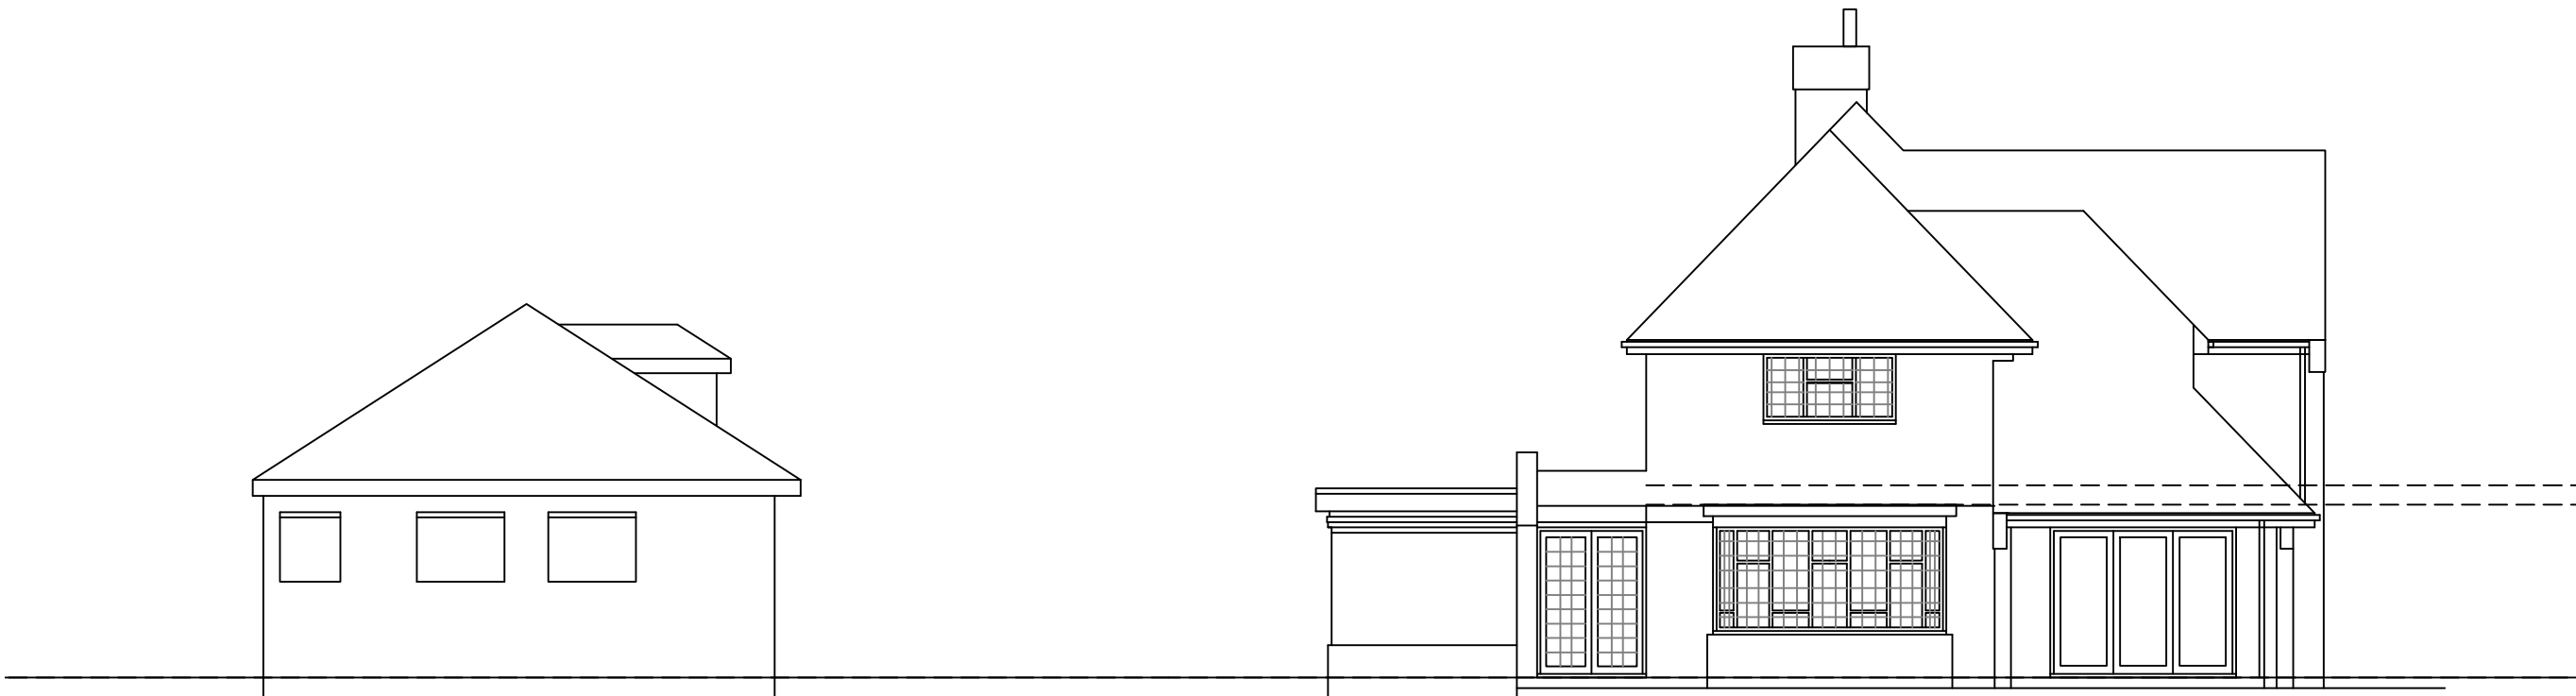

Existing Garage Side elevation


Existing Side elevation

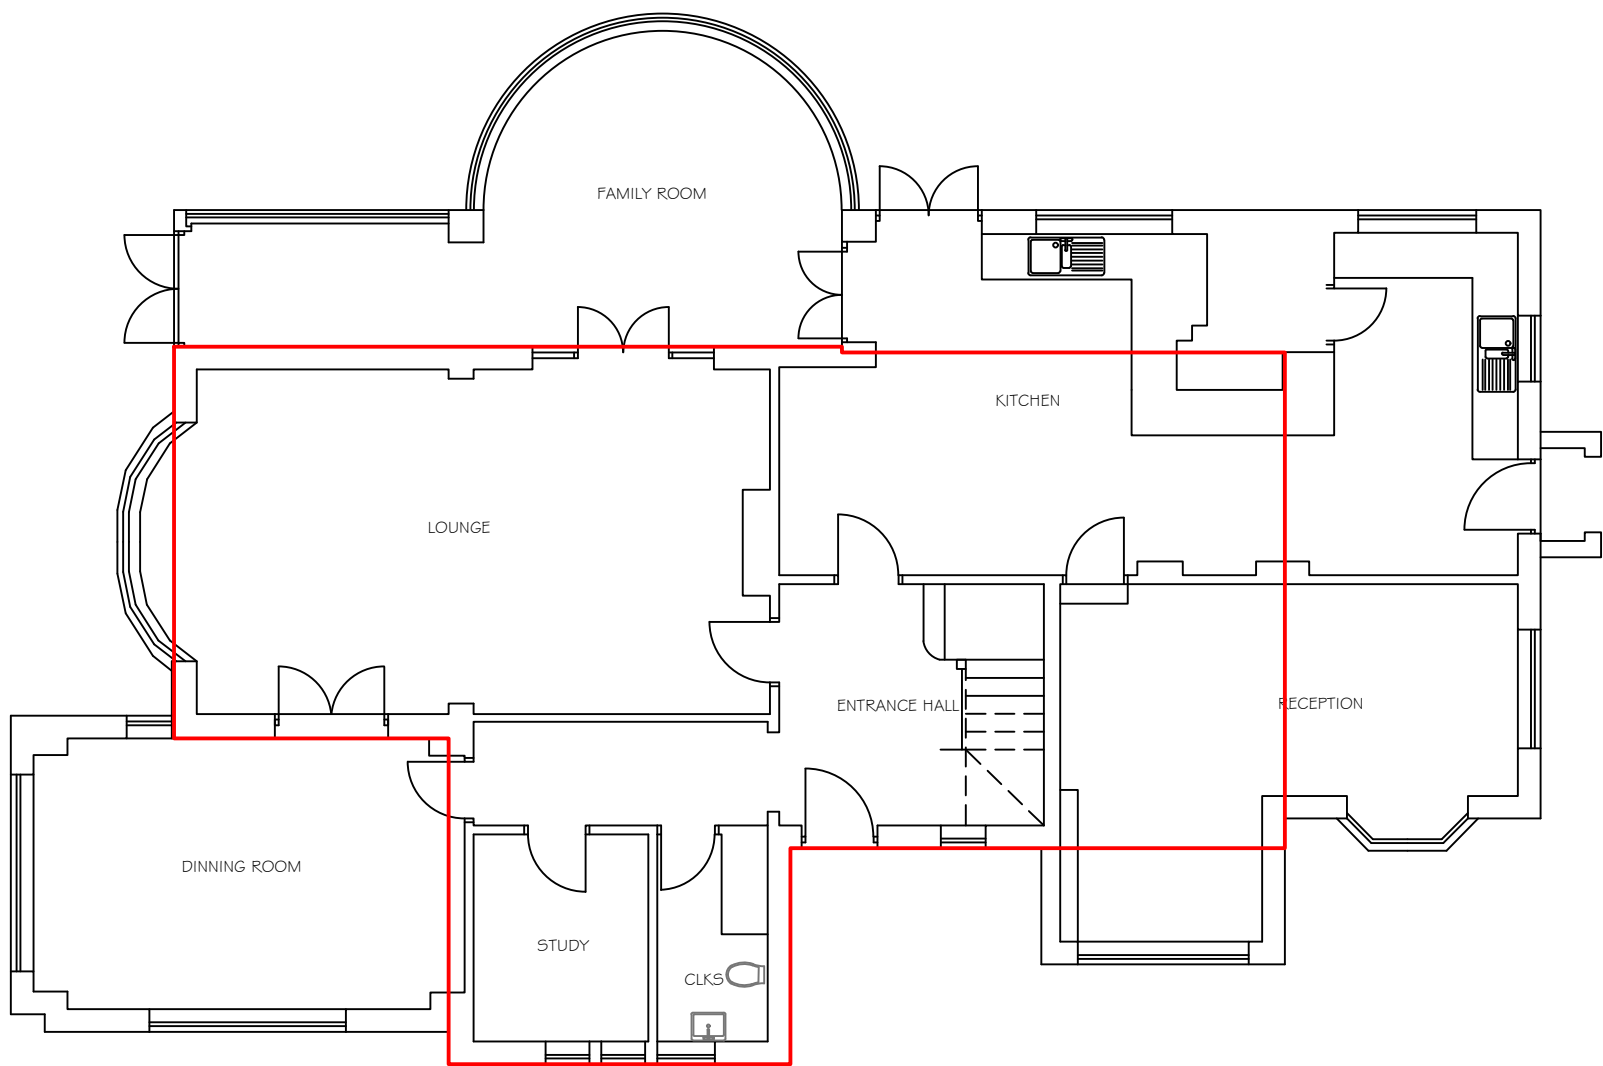

Existing Ground Floor 200m2



Existing Rear elevation

 

Revision	Date	Description

Status PLANNING		
Mark Carter ASSOCIATES Architectural Design		
design studio priestfield stadium gillingham kent ME7 4DD tel 01634 304700 fax 01634 850986 e mail: markcarter.design@virgin.net		
Client MR AND MRS COWARD		
Drawing Title EXISTING		
Project Title REPLACEMENT DWELLING AT SHORNE MEAD PEAR TREE LANE		
Scale 1:100	Date OCT 24	Drawn MC
Drawing No 3316 - 026	Rev —	