



PROPOSED FRONT ELEVATION



PROPOSED SIDE ELEVATION




PROPOSED REAR ELEVATION




PROPOSED SIDE ELEVATION



PROPOSED REAR GARDEN WALL ELEVATION

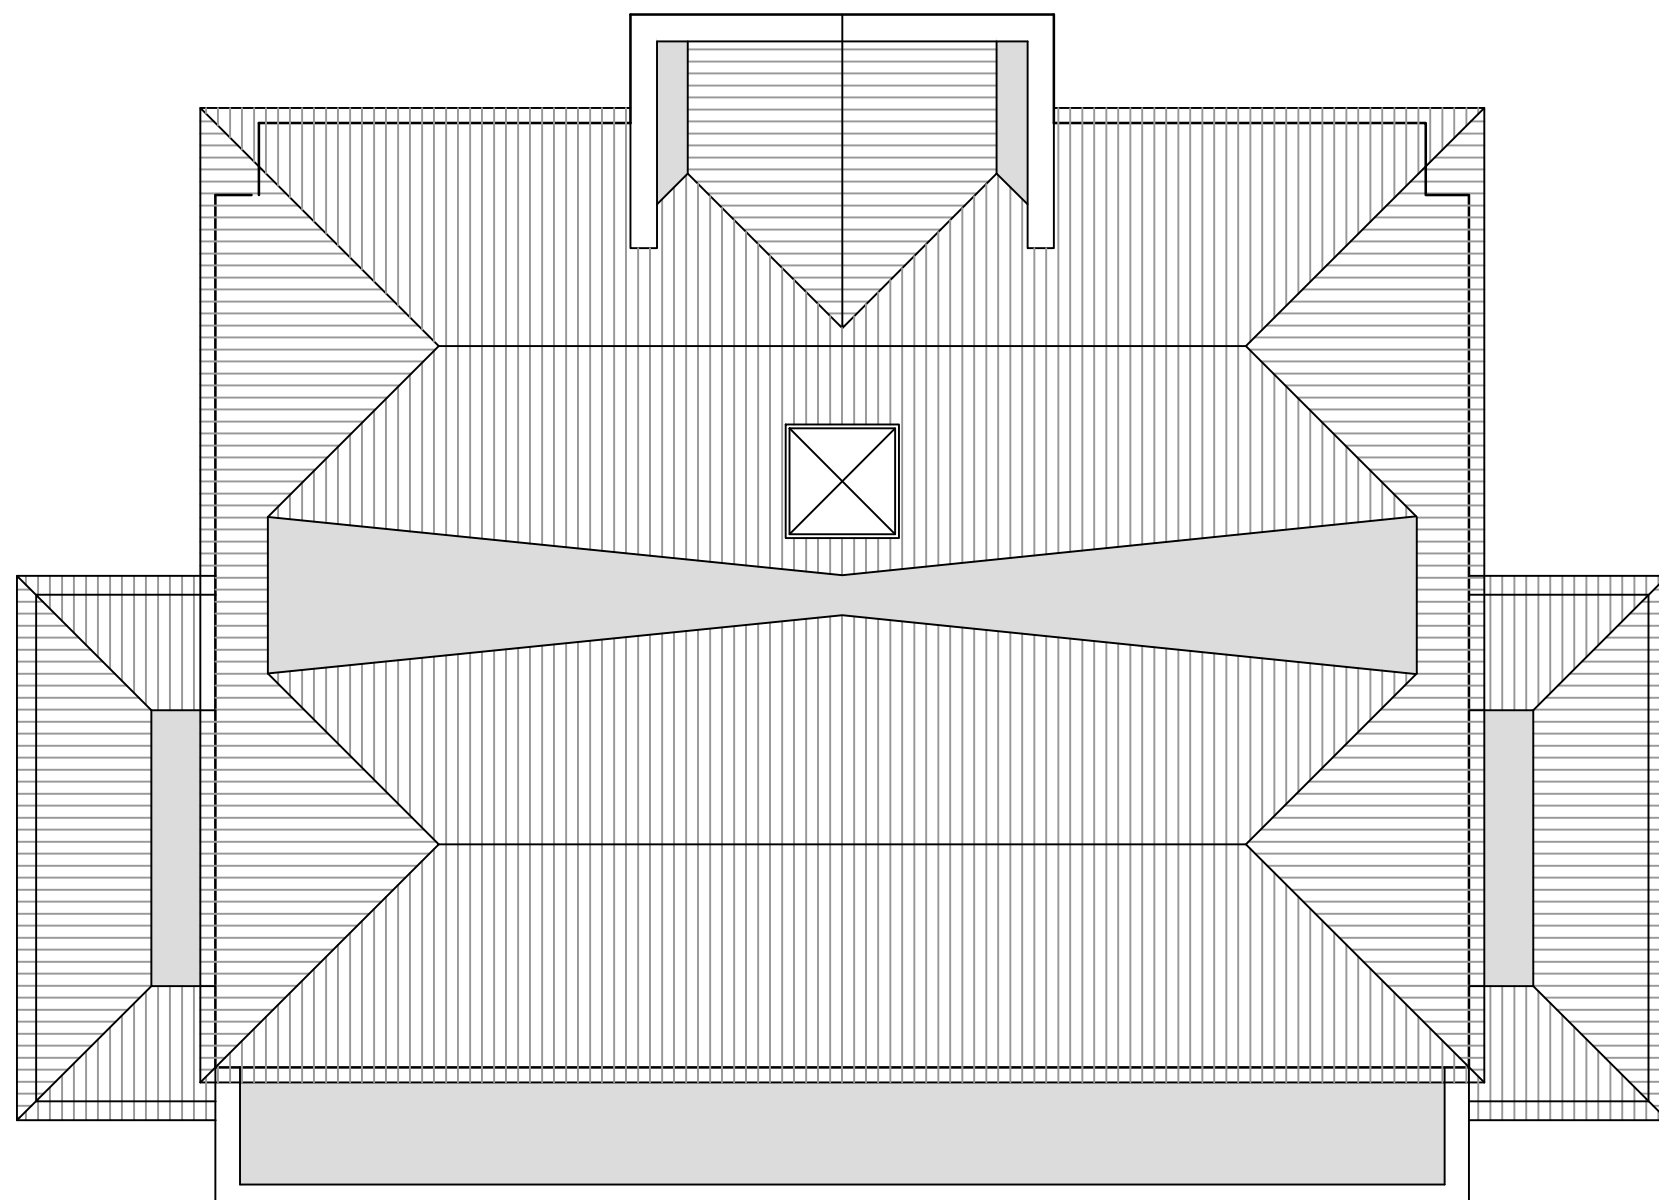

Roof Plan

 

Revision	Date	Description

Status
PLANNING



design studio
priestfield stadium gillingham kent ME7 4DD
tel 01634 304700 fax 01634 850986
e mail: markcarter.design@virgin.net

Client
MR AND MRS COWARD

Drawing Title
ELEVATIONS

Project Title
REPLACEMENT DWELLING AT SHORNE MEAD PEAR TREE LANE

Scale	Date	Drawn
1:100	MAY 24	MC

Drawing No	Rev
3316 - 025	H