



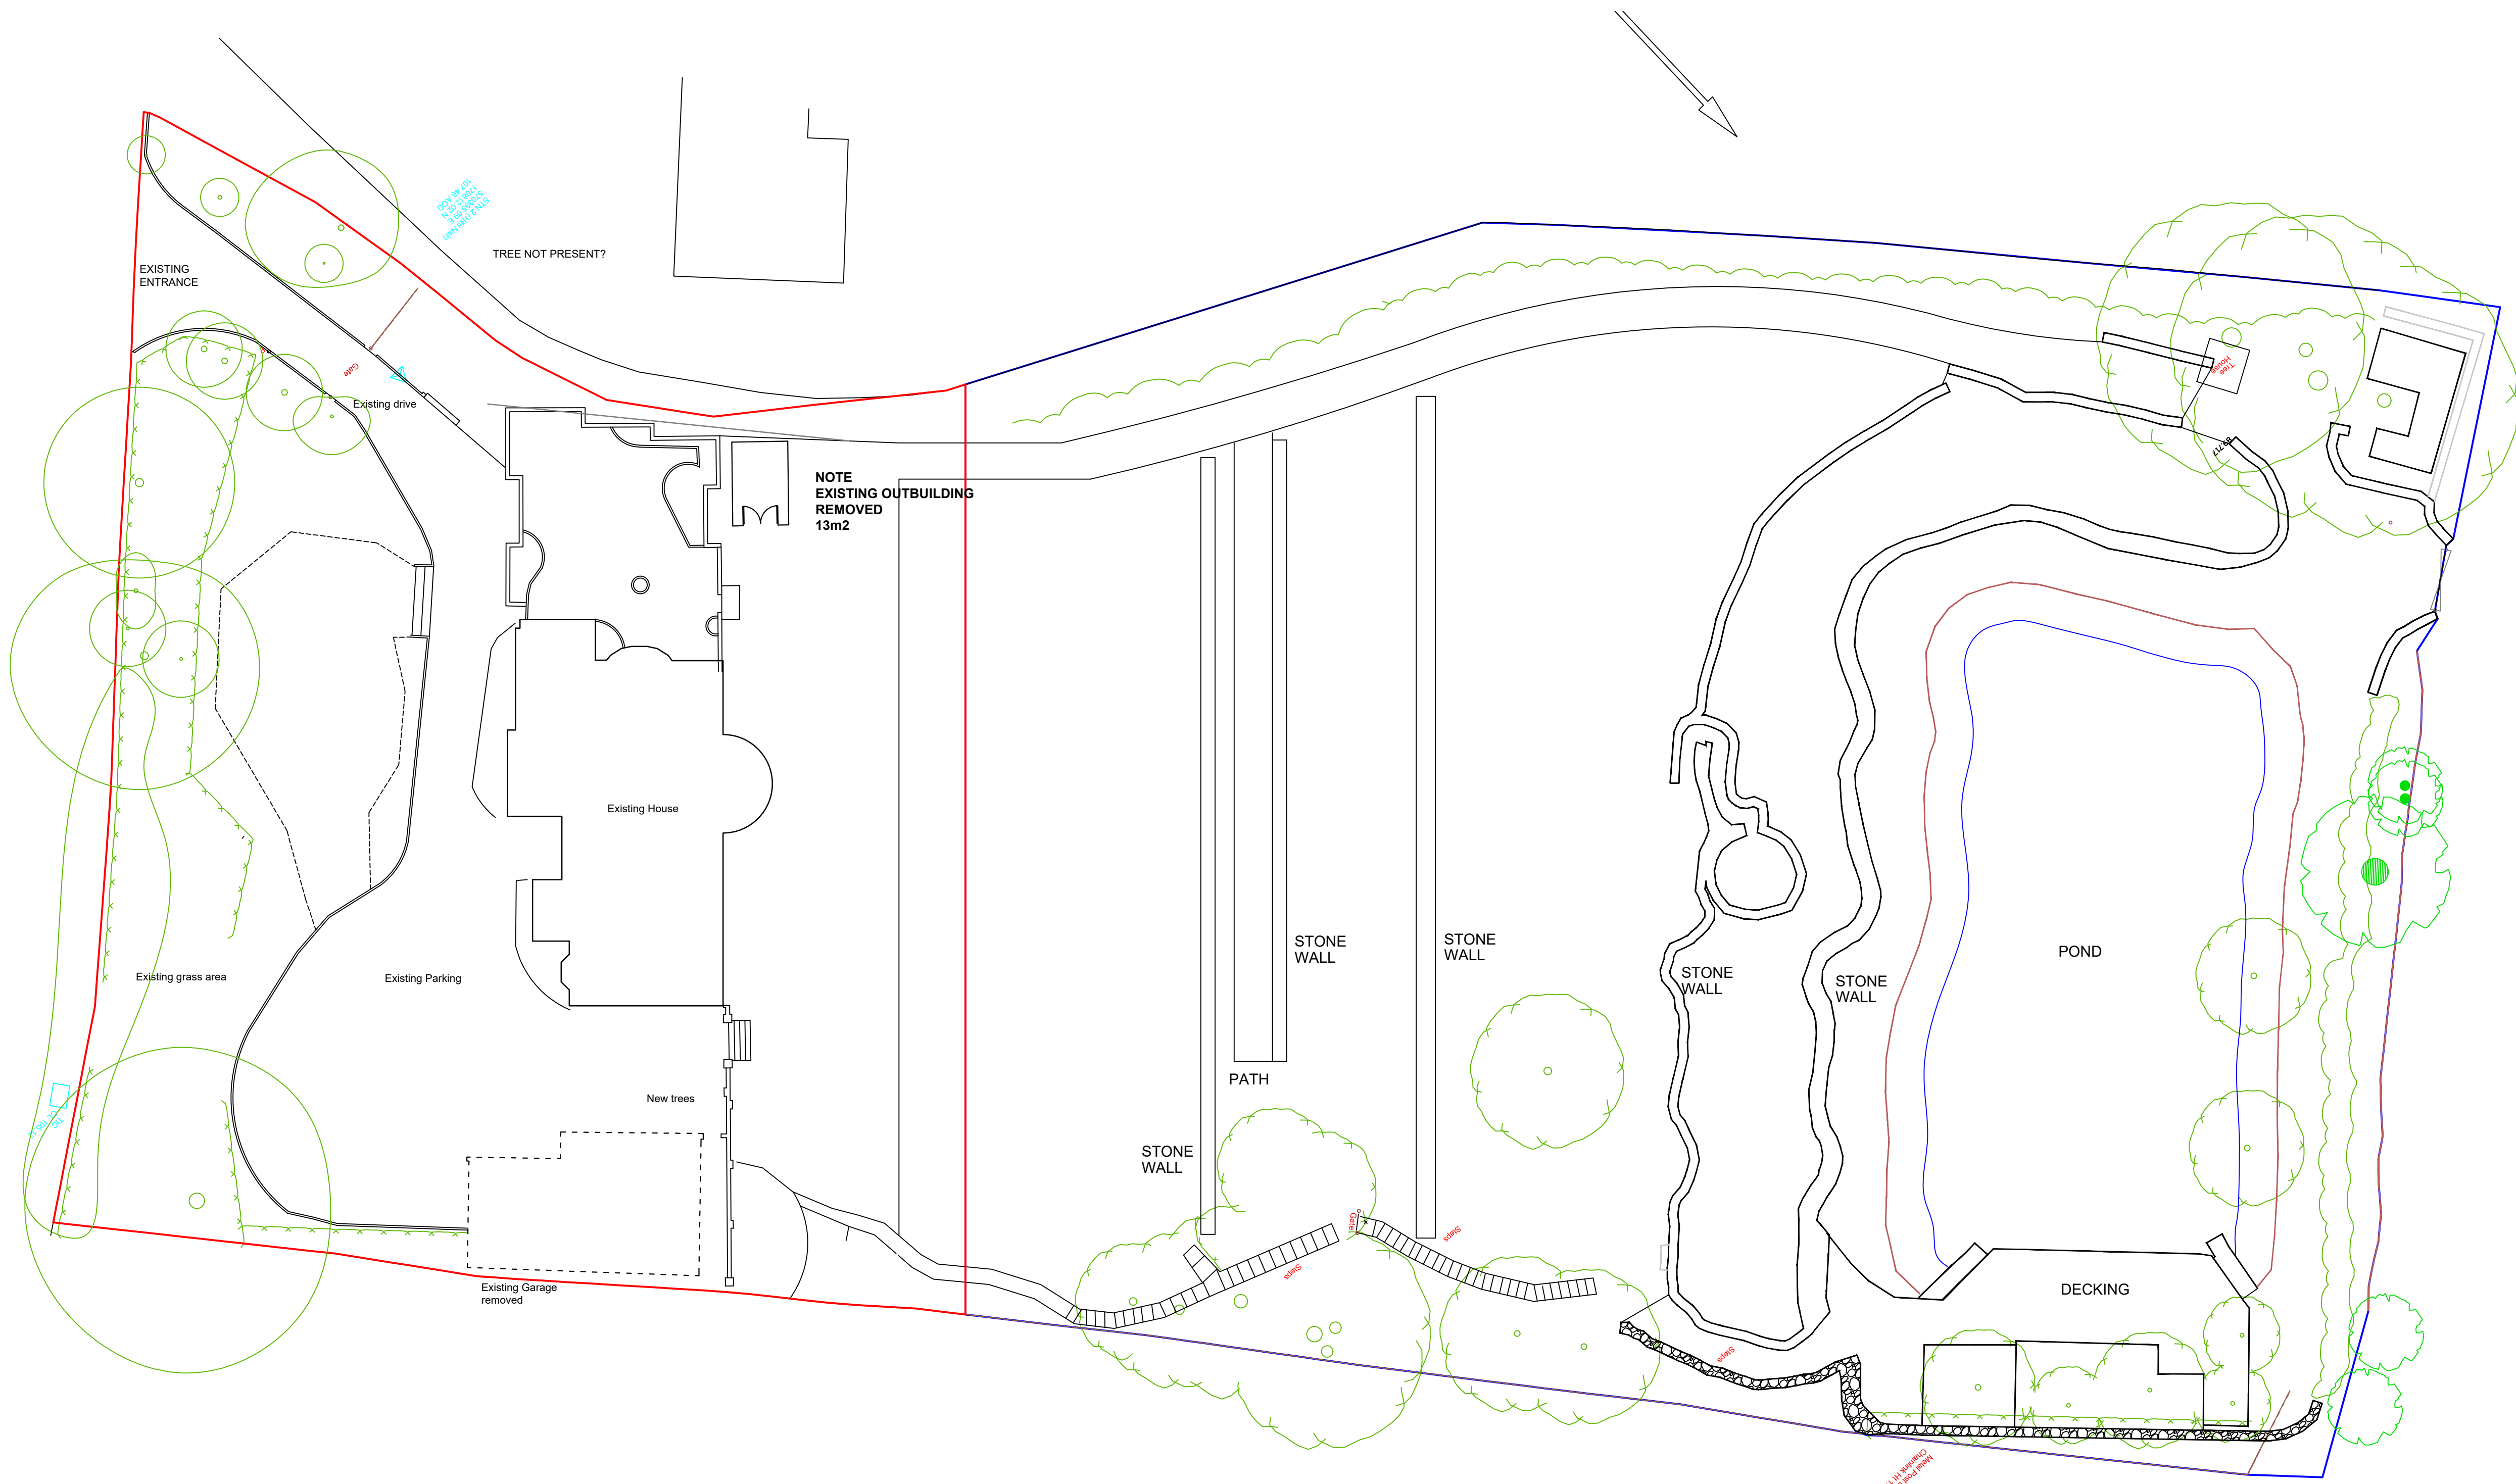

NOTE
EXISTING OUTBUILDING
REMOVED
13m2

NOTE LANDSCAPING TO REAR
GARDEN AS APPROVED UNDER
REF 20220543

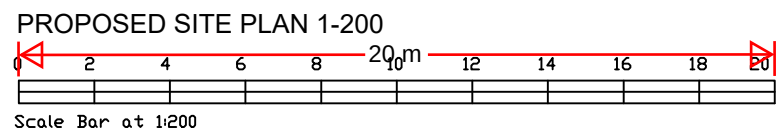

Revision	Date	Description
Status PLANNING		
Mark Carter ASSOCIATES design studio priestfield stadium gillingham kent ME7 4DD tel 01634 304700 fax 01634 850986 e mail: markcarter.design@virgin.net		
Client MR AND MRS COWARD		
Drawing Title EXISTING SITE PLAN		
Project Title REPLACEMENT DWELLING AT SHORNE MEAD PEAR TREE LANE		
Scale 1:200	Date OCT 24	Drawn MC
Drawing No 3316 - 028	Rev C	