




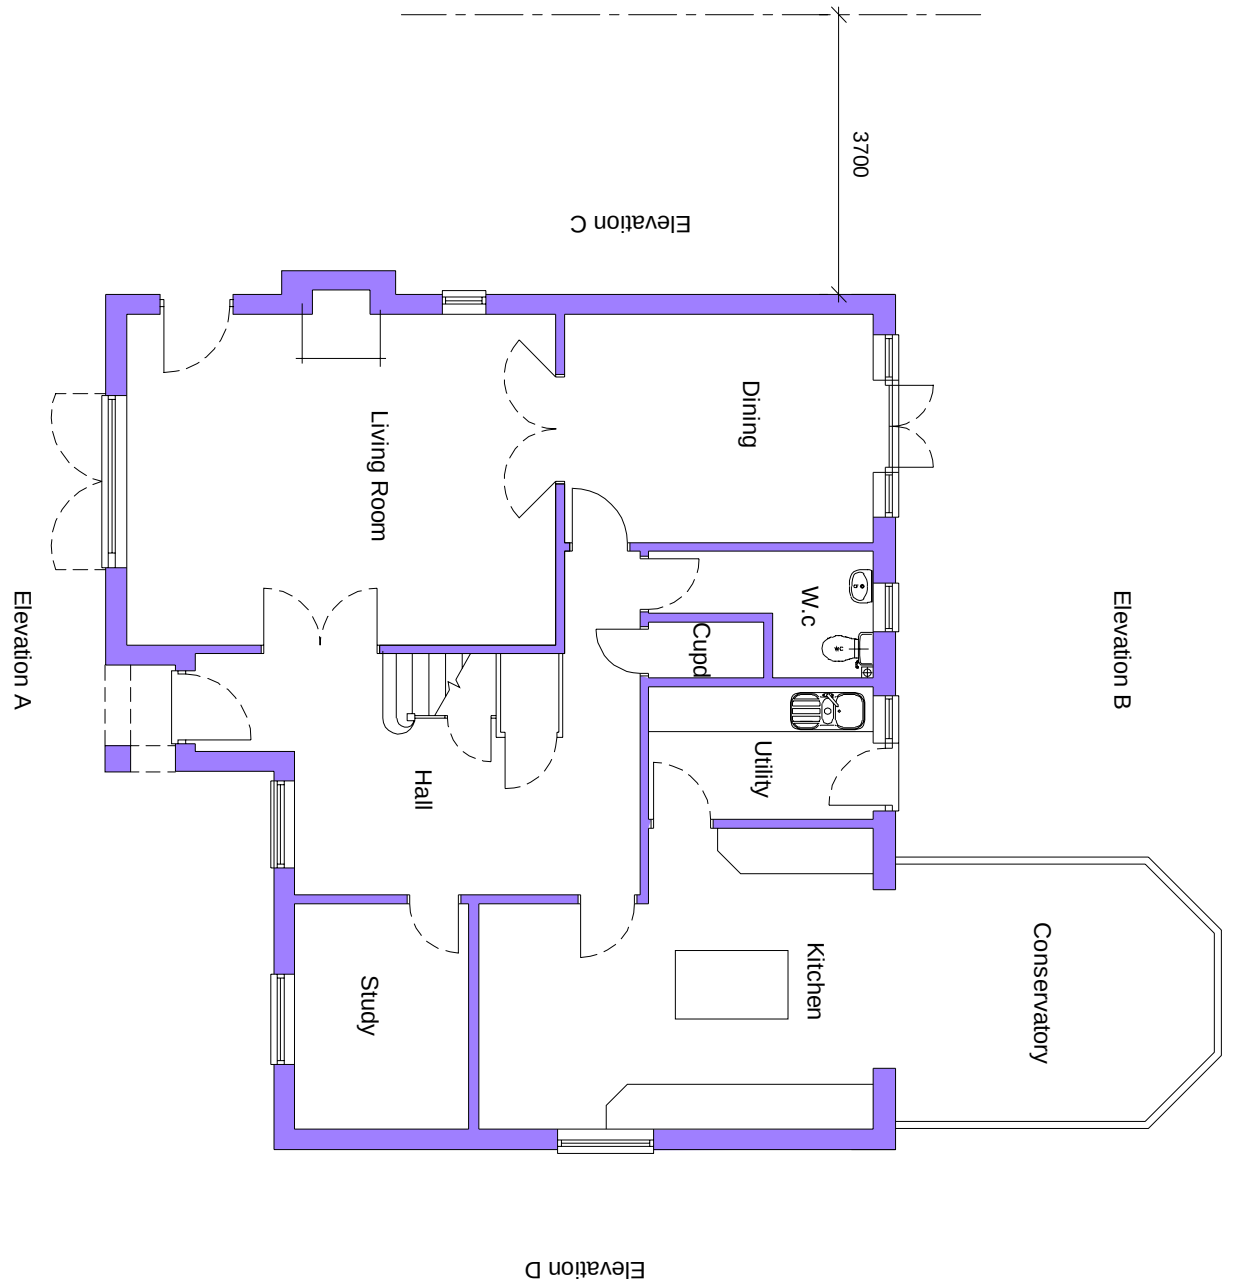


Existing Ground Floor Plan

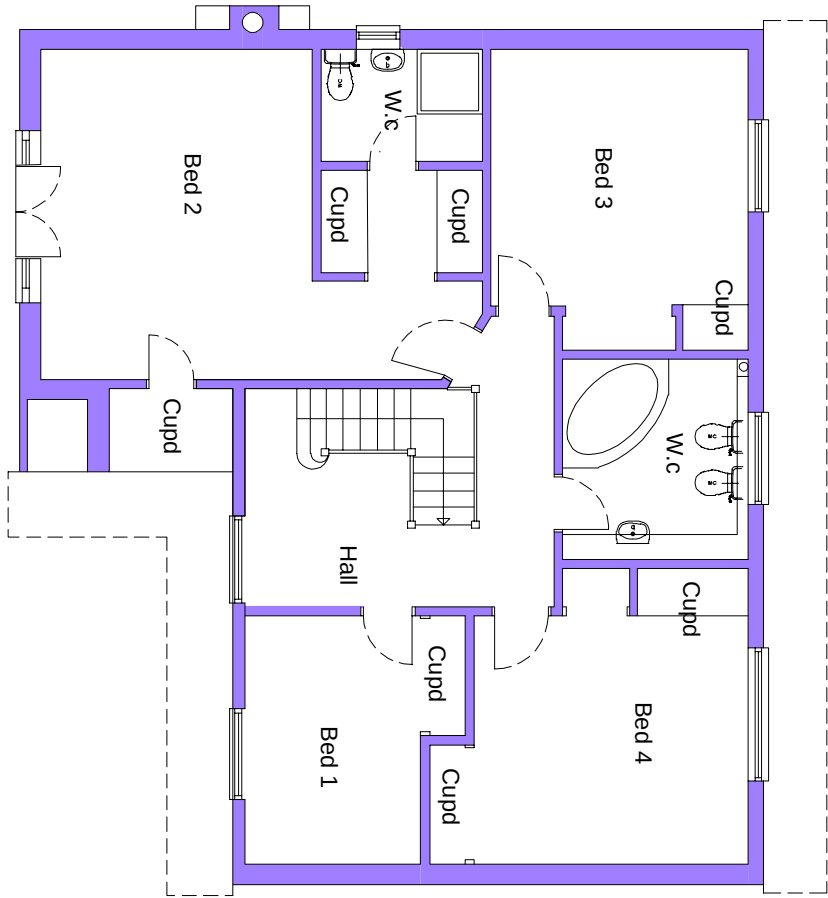


Existing First Floor Plan

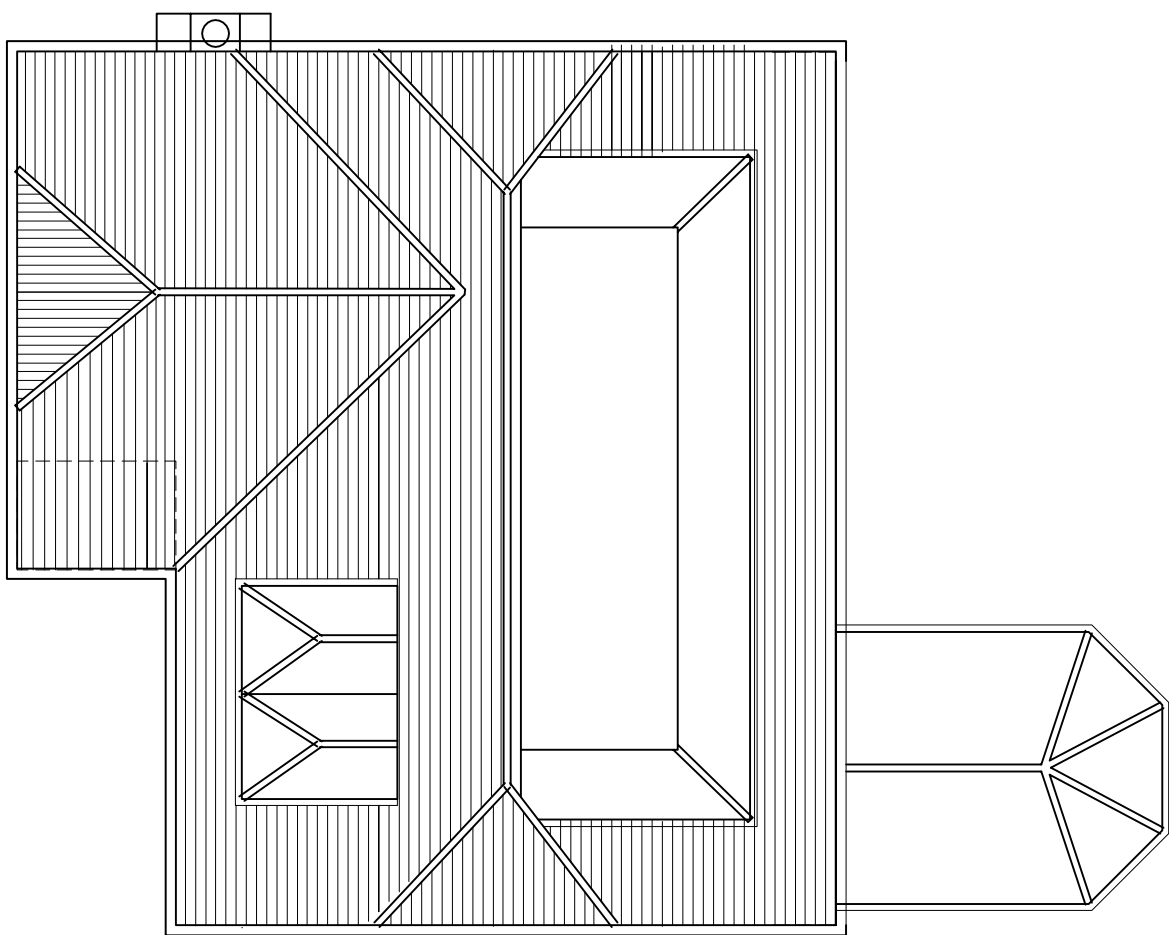


Existing Roof Plan

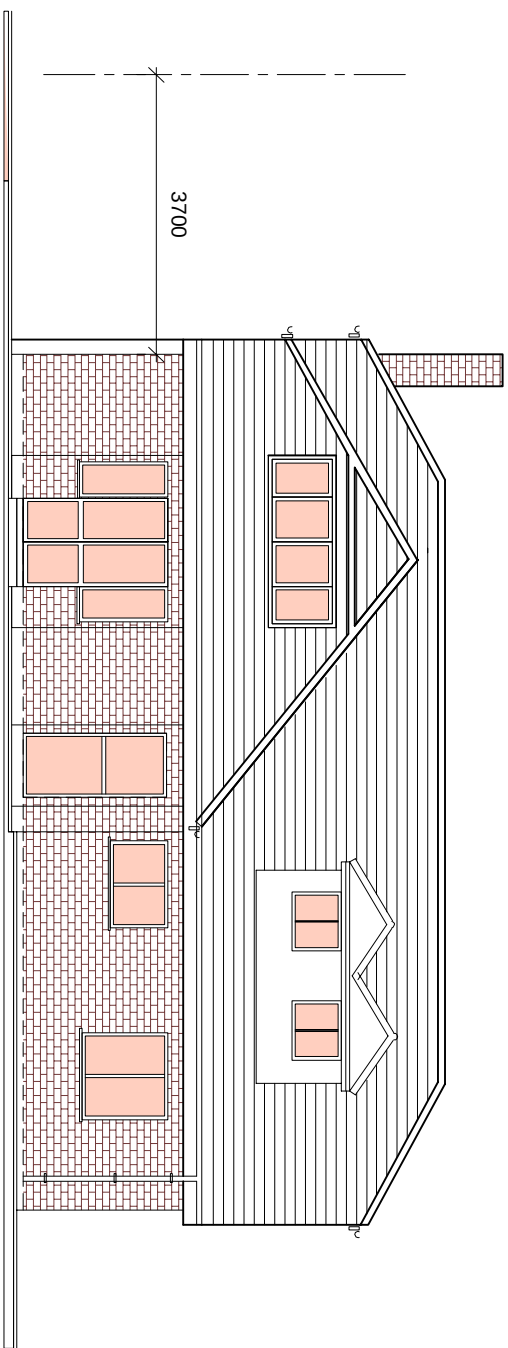


Existing Front Elevation A

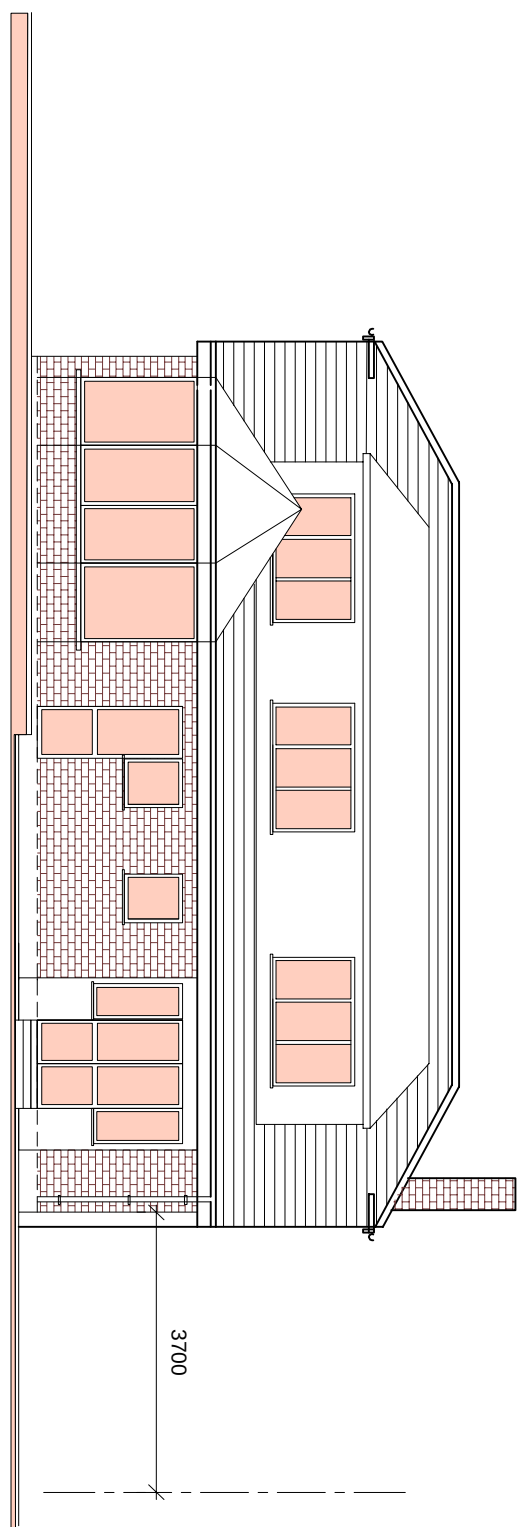

Existing Rear Elevation B

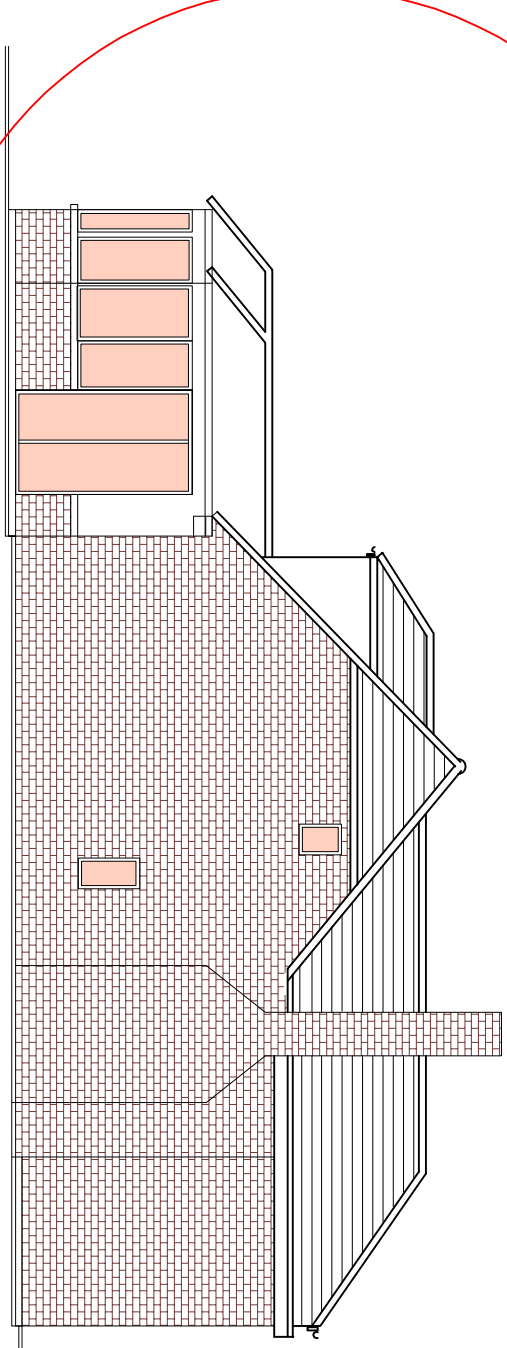

Existing Side Elevation D

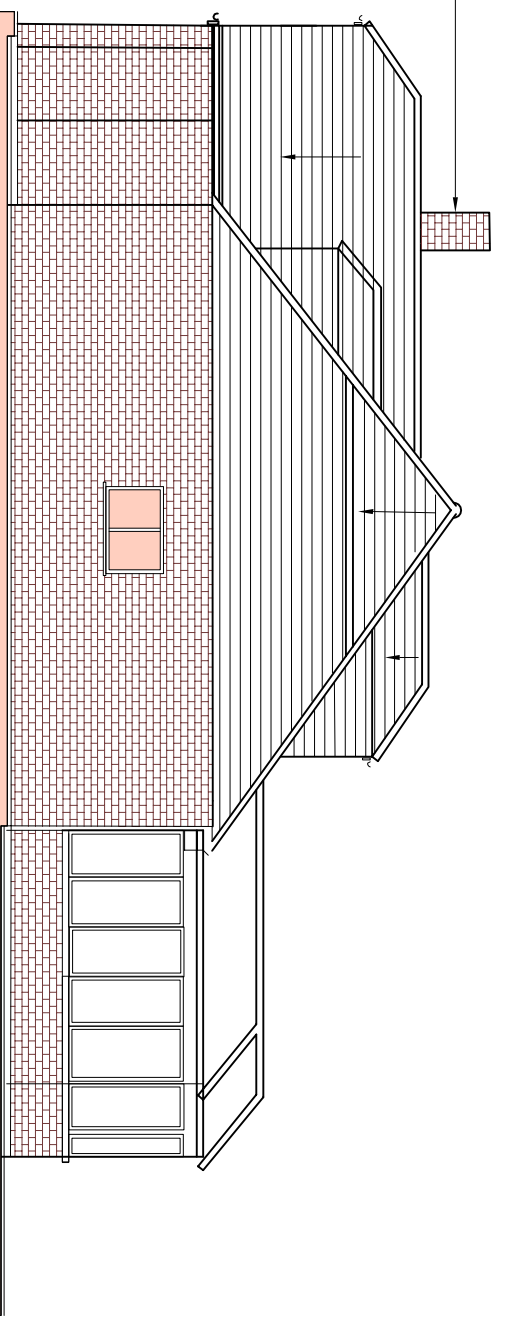


Existing Side Elevation C

REV
12

Housholder
Planning

T2	ISSUED TO PLANNING	20.06.23	MC	
P1	ISSUED TO PLANNING	XX.03.22	MC	
Rev		Date	By	

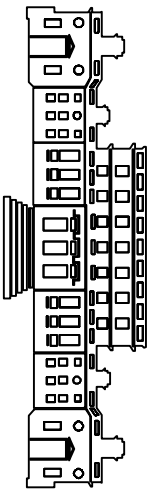

Structural & Architectural Solutions
9A THE PINNACLE - 160 HIGH ROAD - CHADWELL HEATH RM6 6RN
07940121222

Job Title
2 MANOR COURT
SOLE STREET COBHAM KENT
DA13 9BU

Drawing Title
Existing Plans

Scale	1:100 @ A1	Date	MAY 23	
Job No.	51-1000-989	Dwg No.	S03	Rev P2

