



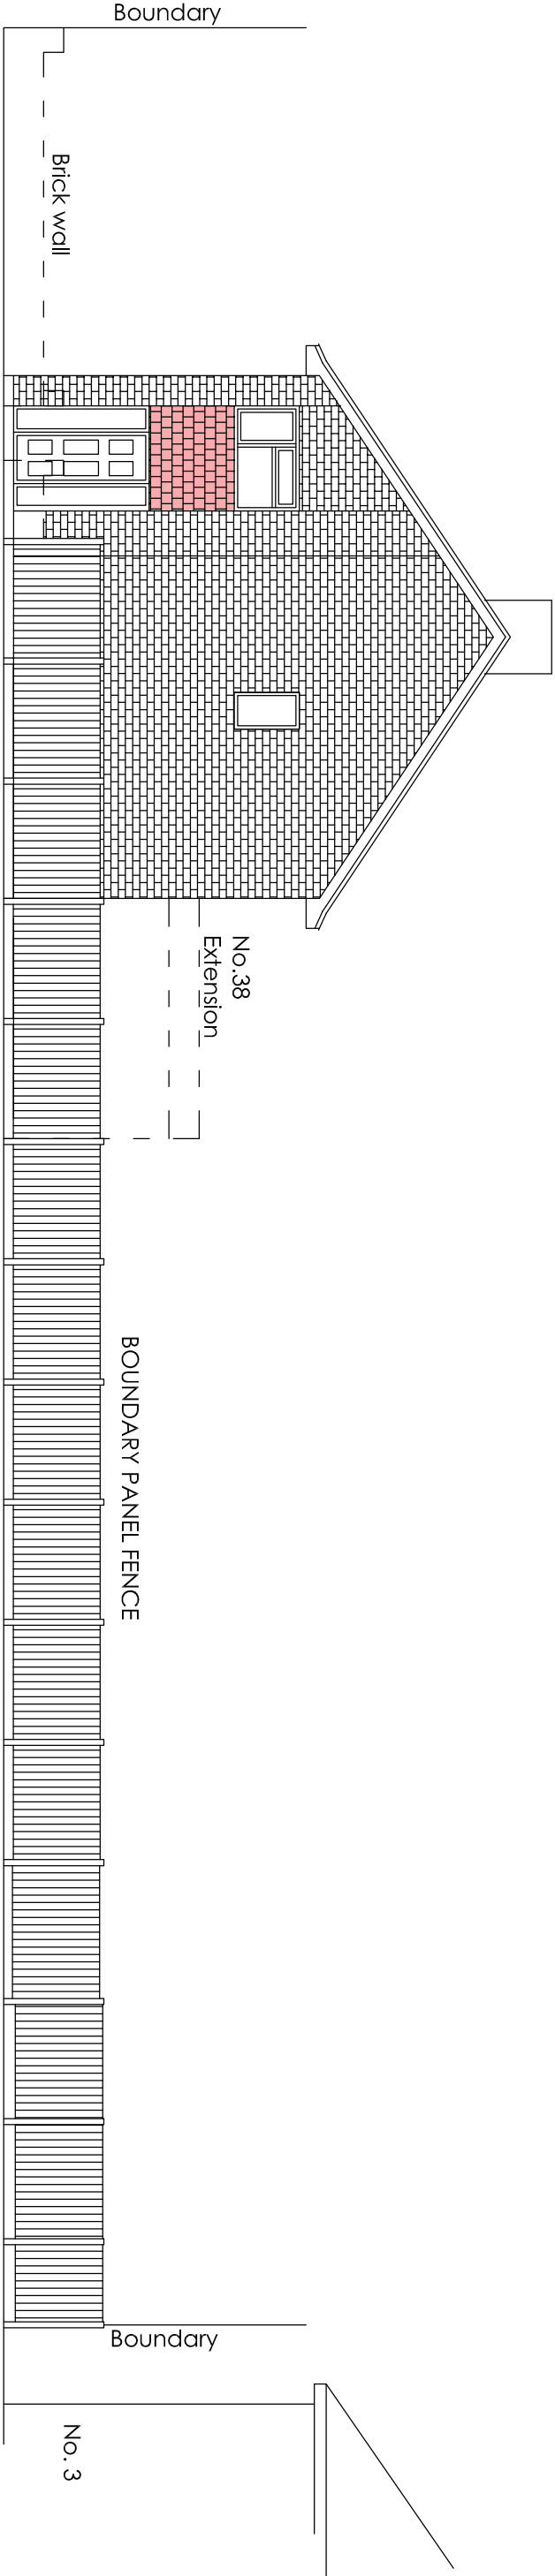

SIDE ELEVATION

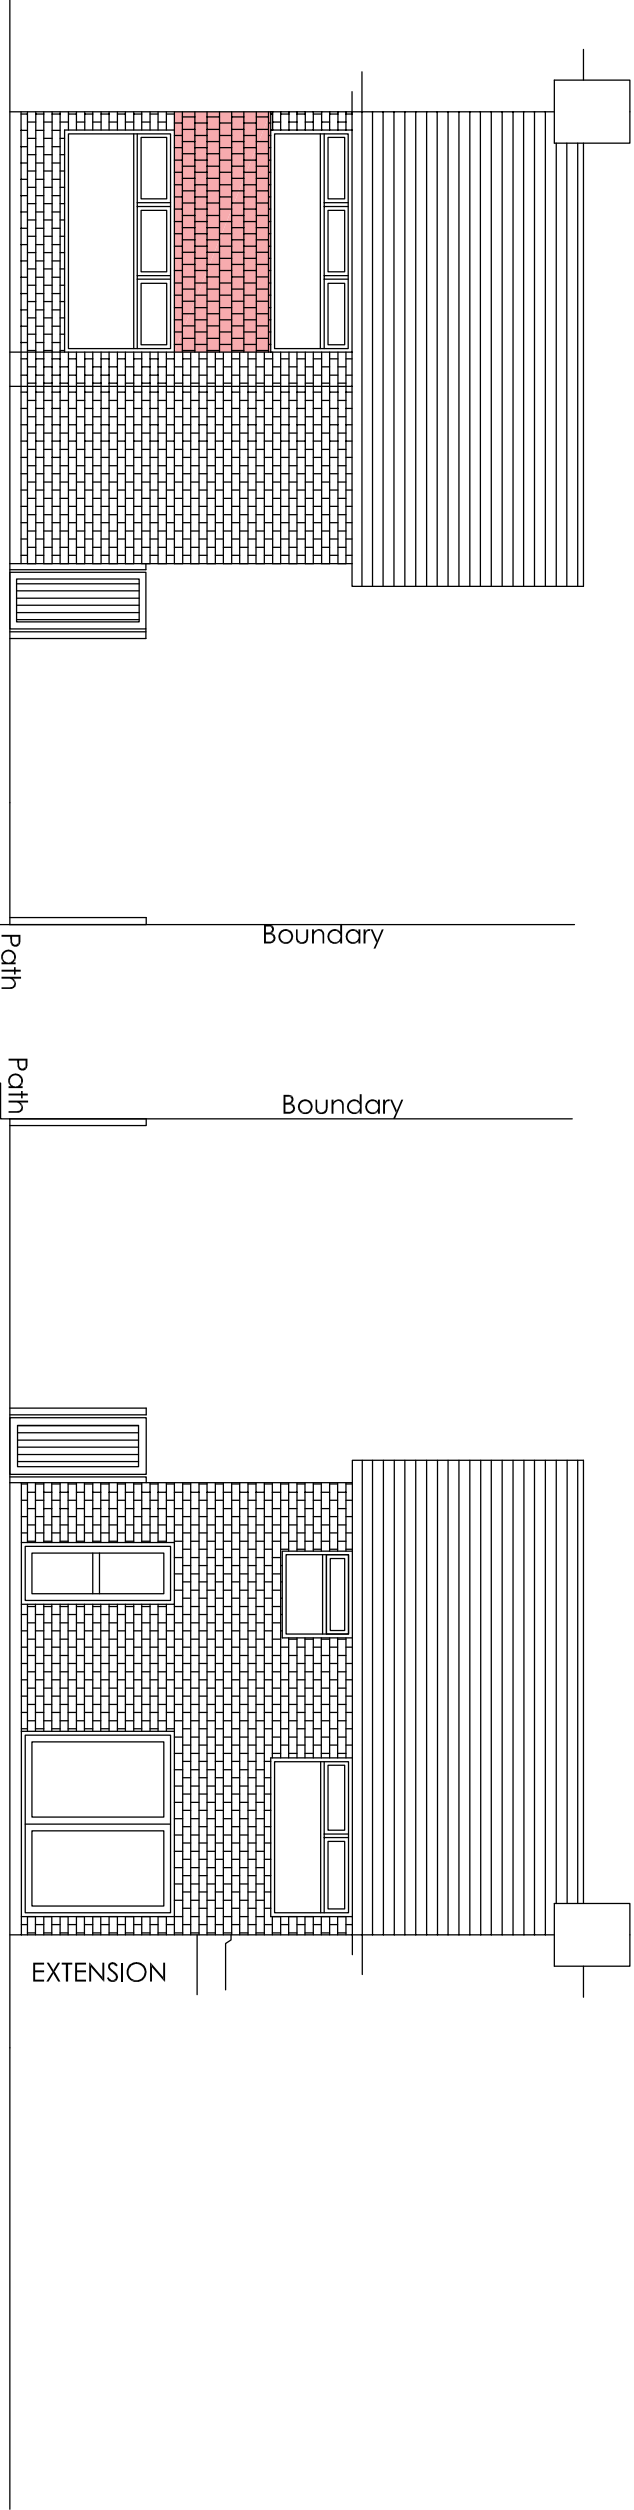

FRONT ELEVATION

REAR ELEVATION

Project						H Channa Picaroons Maidstone Road Platt Kent TN15 8LB Tel: 07828277909 E-mail: hbchanna@tiscali.co.uk			
1 Sirdar Stand Gravesend Kent DA12 4LP									
Retention of a wrap around extension to the rear and side; incorporating a conservatory; creation of a hardstanding parking to the rear garden and change of use of amenity land to be included within the residential curtilage of the site.									
Drawing Title						Drawn	Date	Scale	Drawing No.
Pre Constction Elevations		Rev	Description	Date		HC	Mar 23	1:100	155/A3/O3