




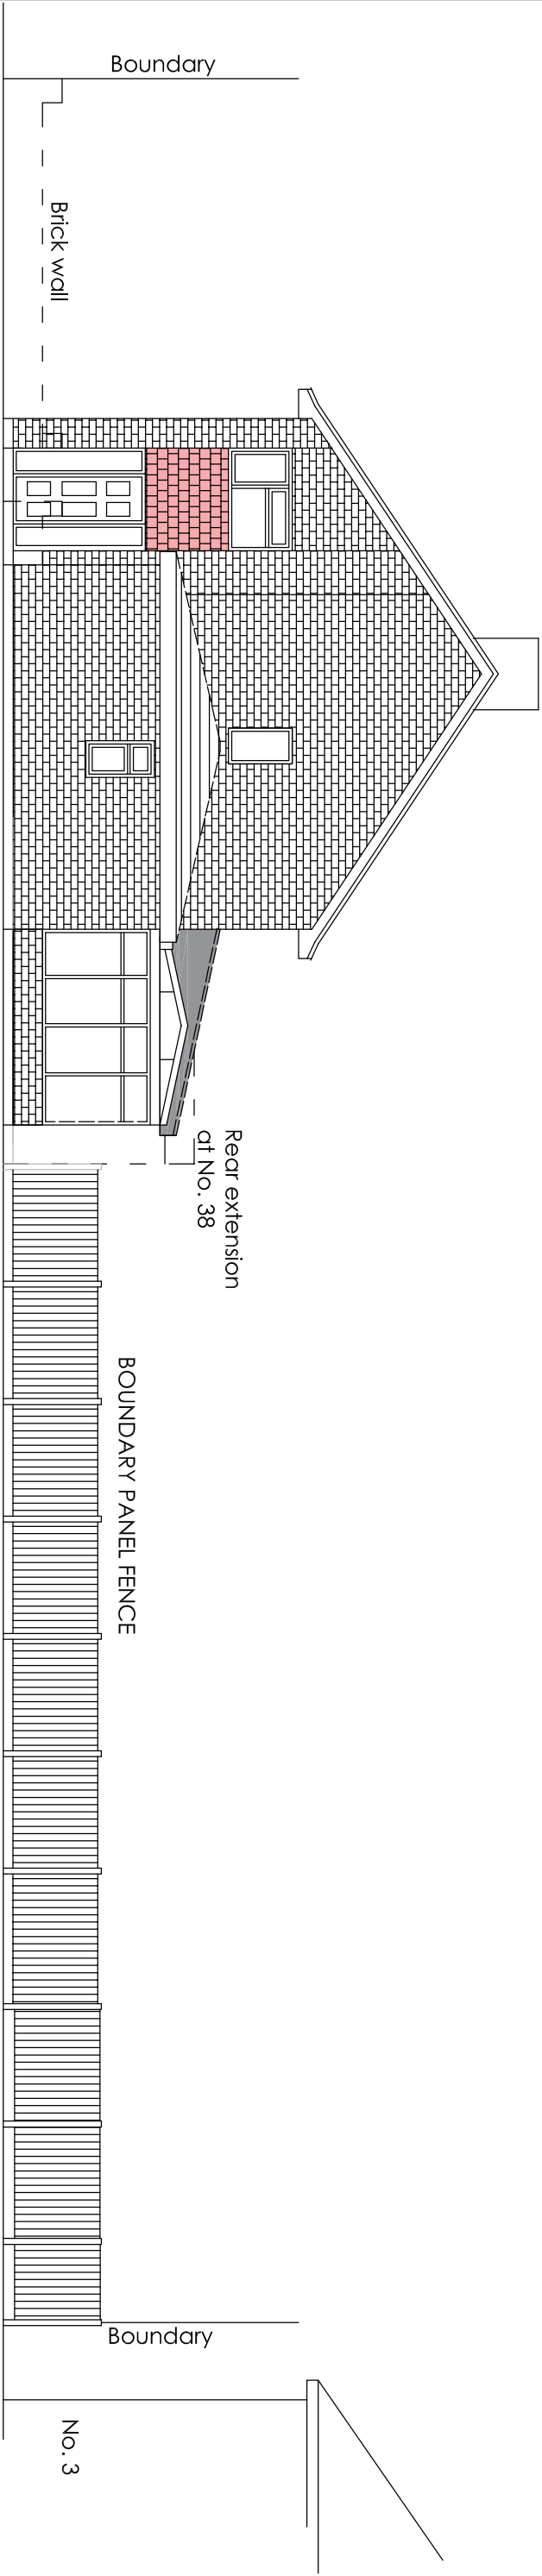

SIDE ELEVATION

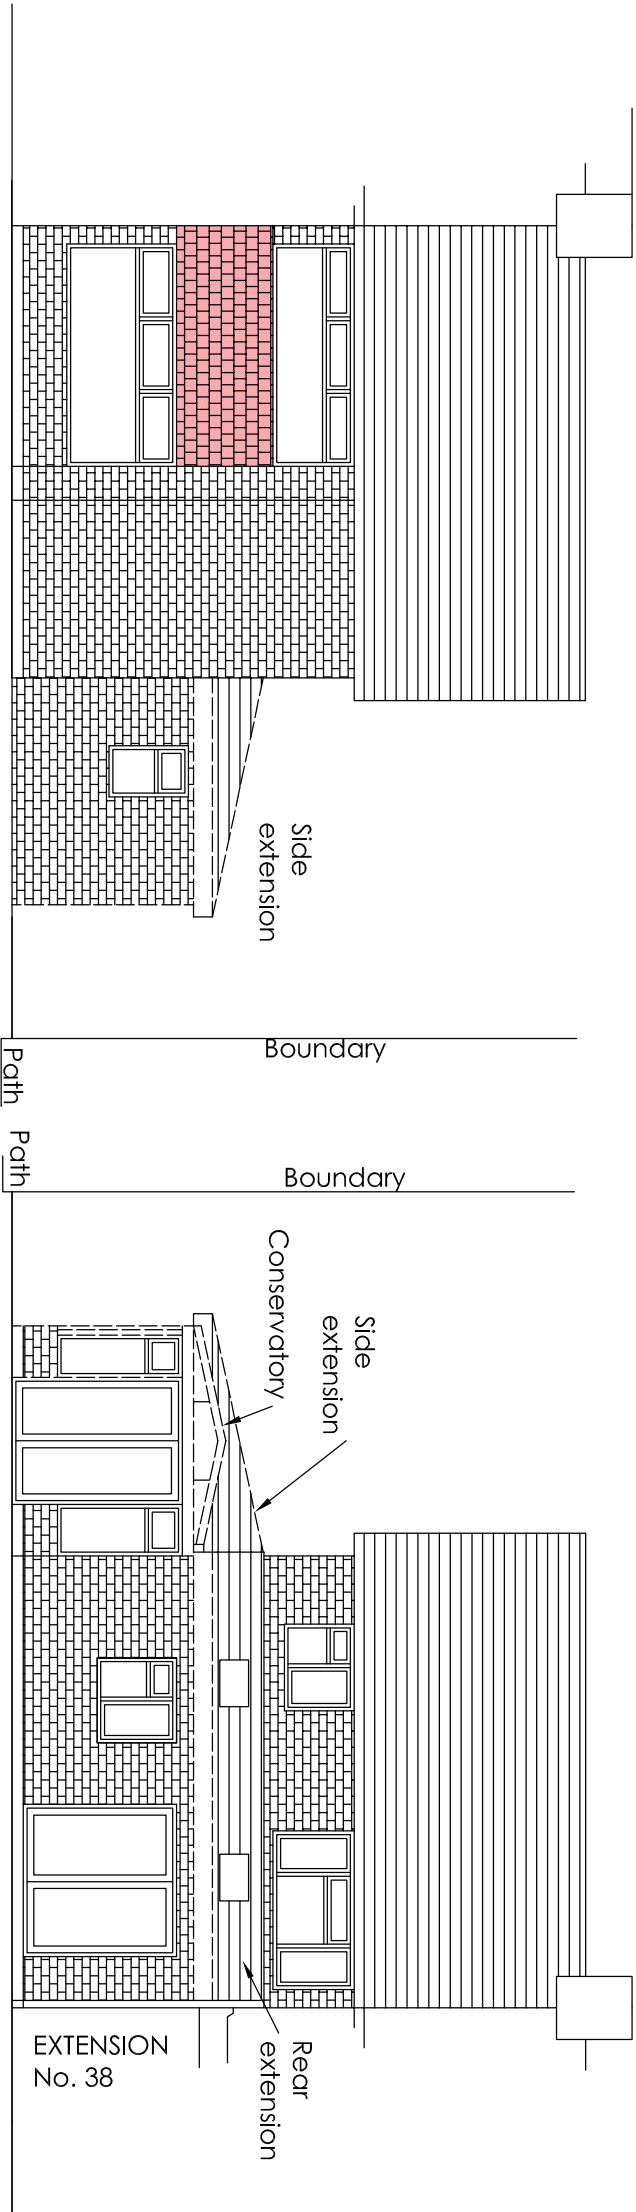

FRONT ELEVATION

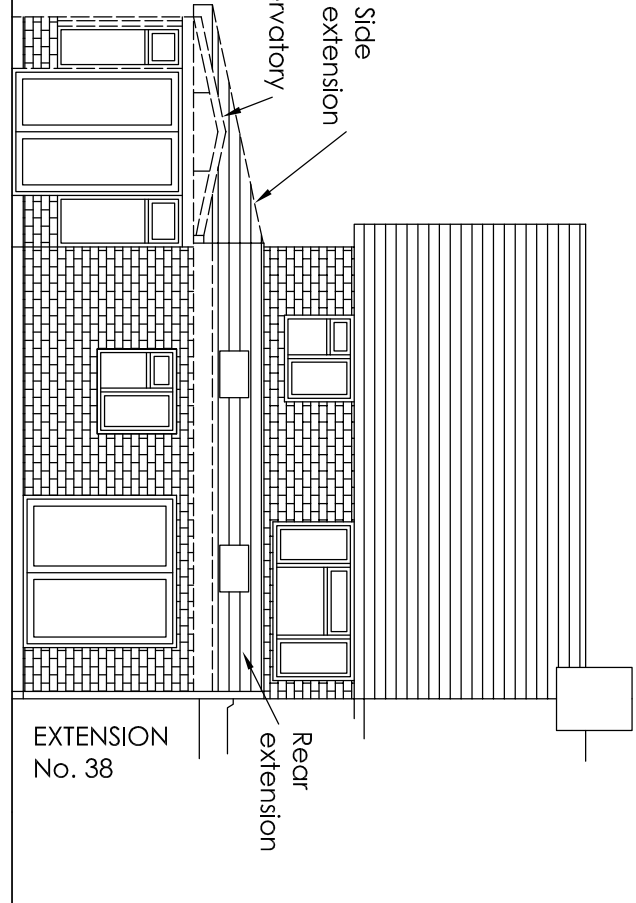

REAR ELEVATION

Project		1 Sirdar Stand Gravesend Kent DA12 4LP			Retention of a wrap around extension to the rear and side; incorporating a conservatory; creation of a hardstanding parking to the rear garden and change of use of amenity land to be included within the residential curtilage of the site.			H Channa Picaroons Maidstone Road Platt Kent TN15 8LB Tel: 07828277909 E-mail: hbchanna@tiscali.co.uk							
Drawing Title		Constructed Elevations													
Rev		Description			Date			Drawn		Date		Scale		Drawing No.	
								HC		Mar 23		1:100		ISS/A3/O4	