




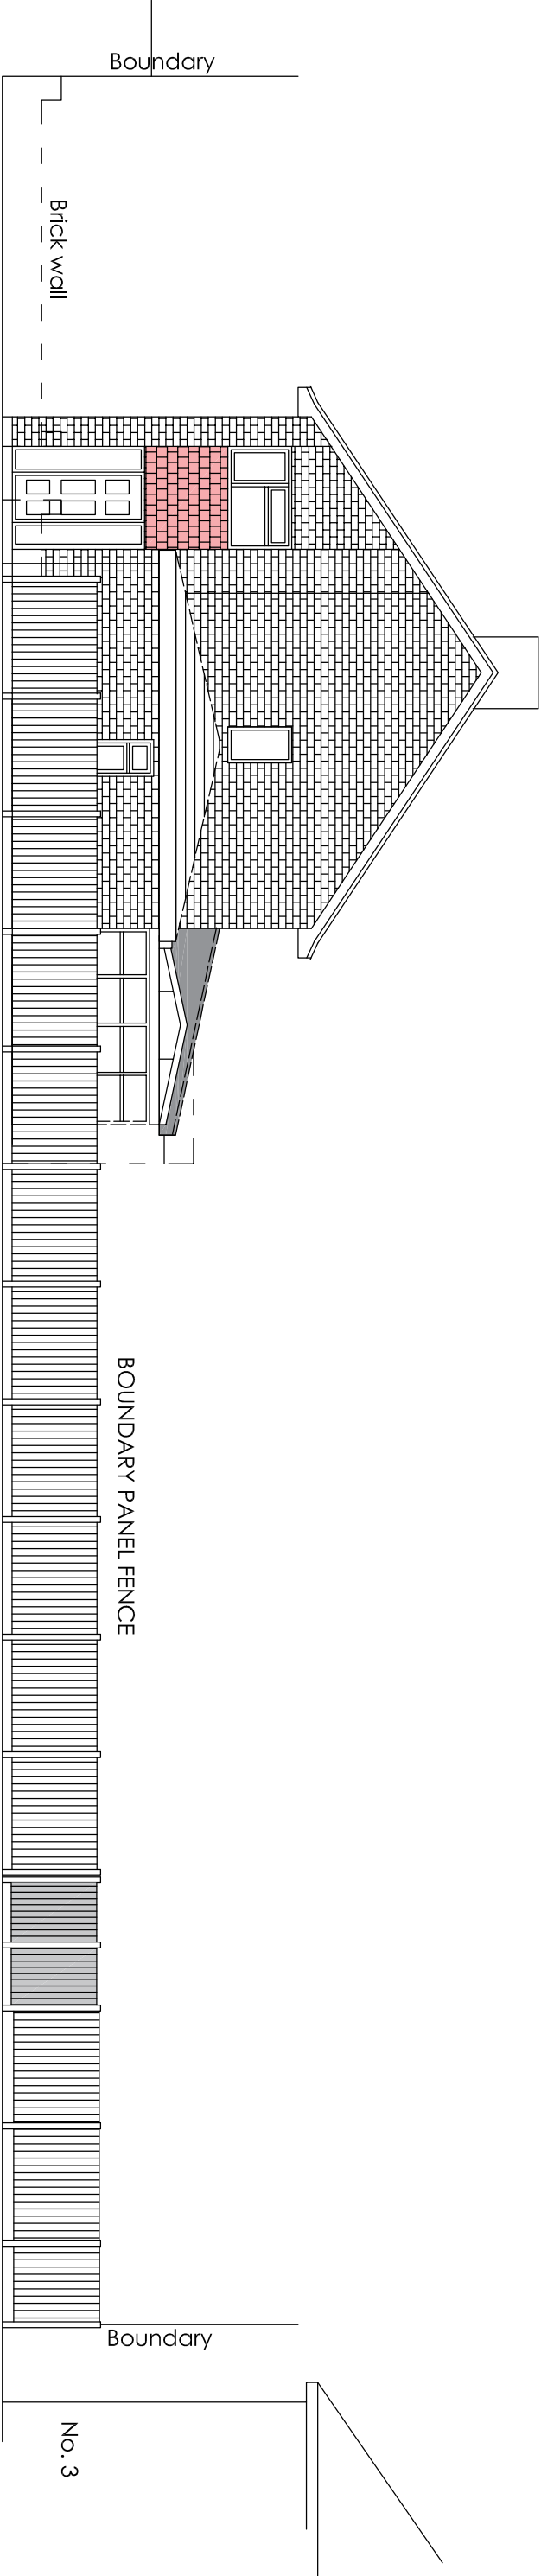

SIDE ELEVATION

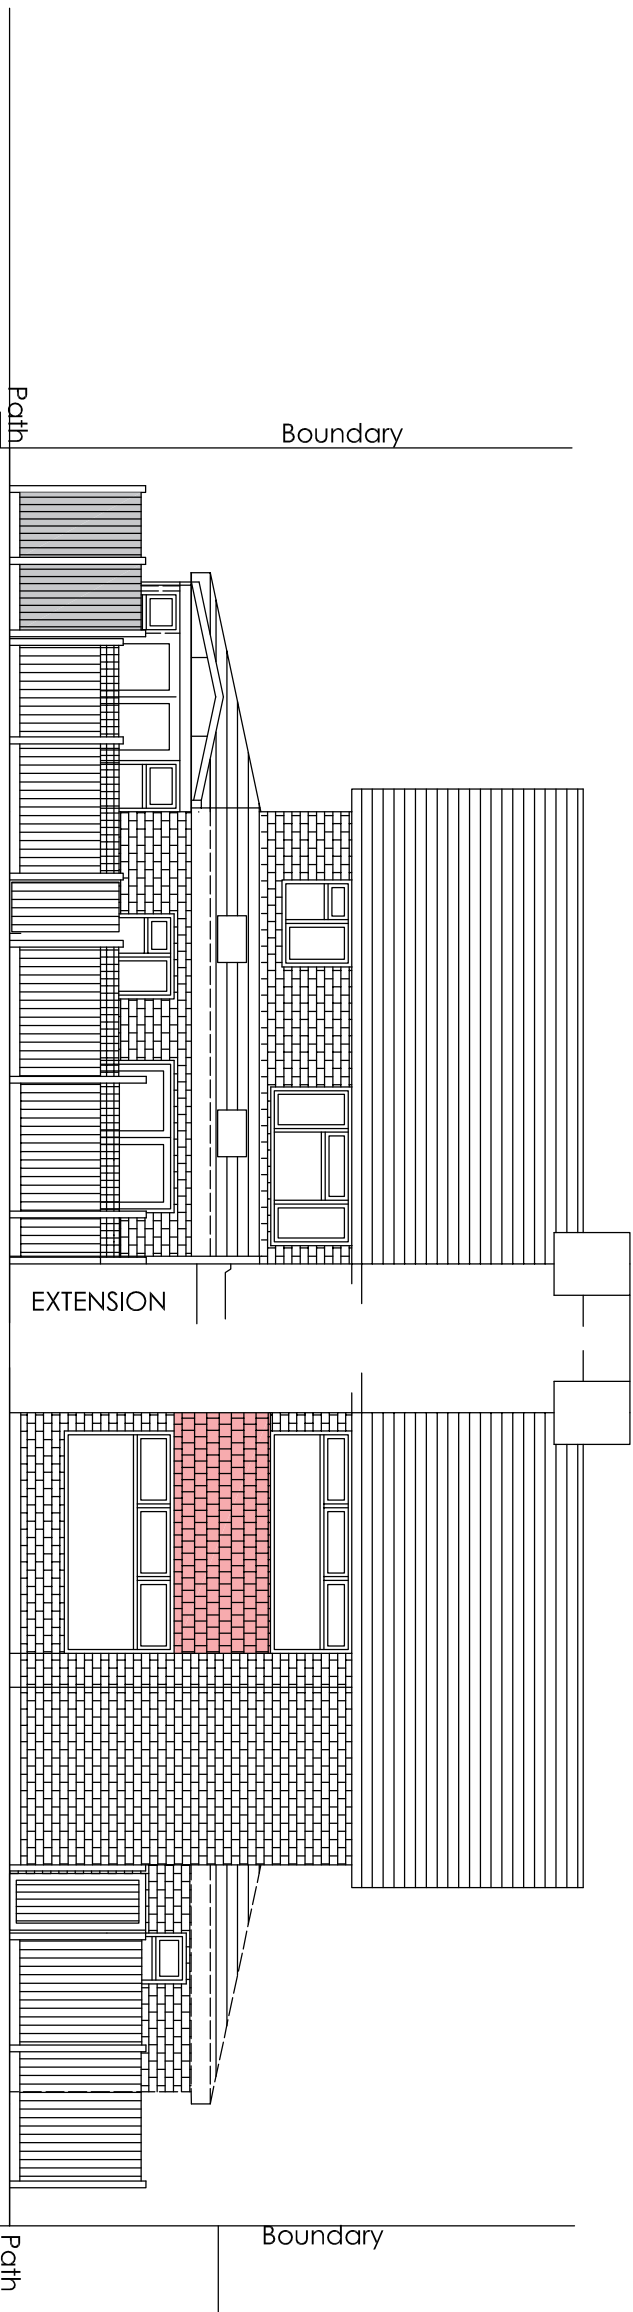

REAR ELEVATION FROM HARD STAND

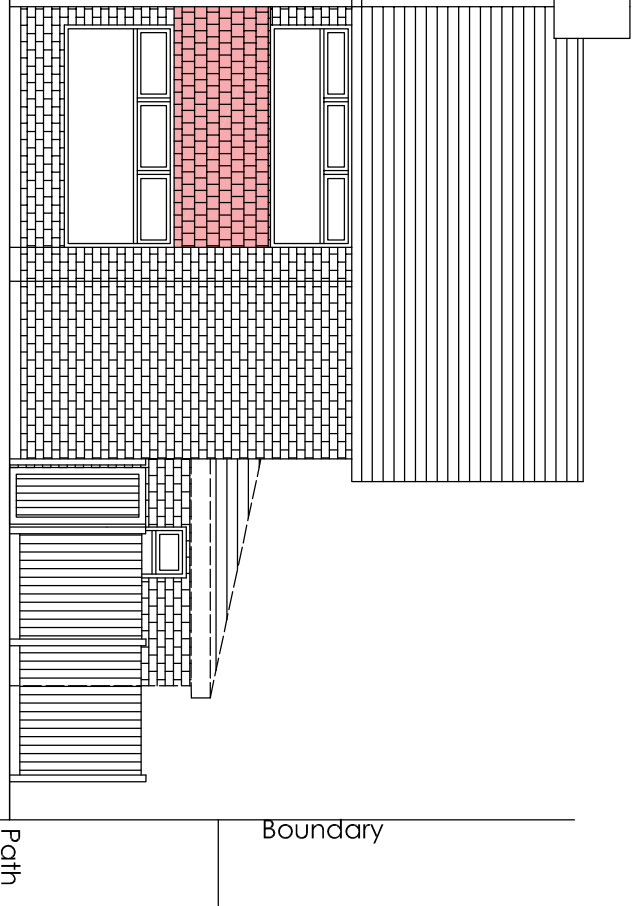

FRONT ELEVATION

Project		1 Sirdar Stand Gravesend Kent DA12 4LP		Retention of a wrap around extension to the rear and side; incorporating a conservatory; creation of a hardstanding parking to the rear garden and change of use of amenity land to be included within the residential curtilage of the site.		H Channa Picaroons Maidstone Road Platt Kent TN15 8LB Tel: 07828277909 E-mail: hbchanna@tiscali.co.uk				
Drawing Title		Street Scene Elevations		Rev	Description	Date	Drawn	Date	Scale	Drawing No.
							HC	June 23	1:100	155/A3/O5