




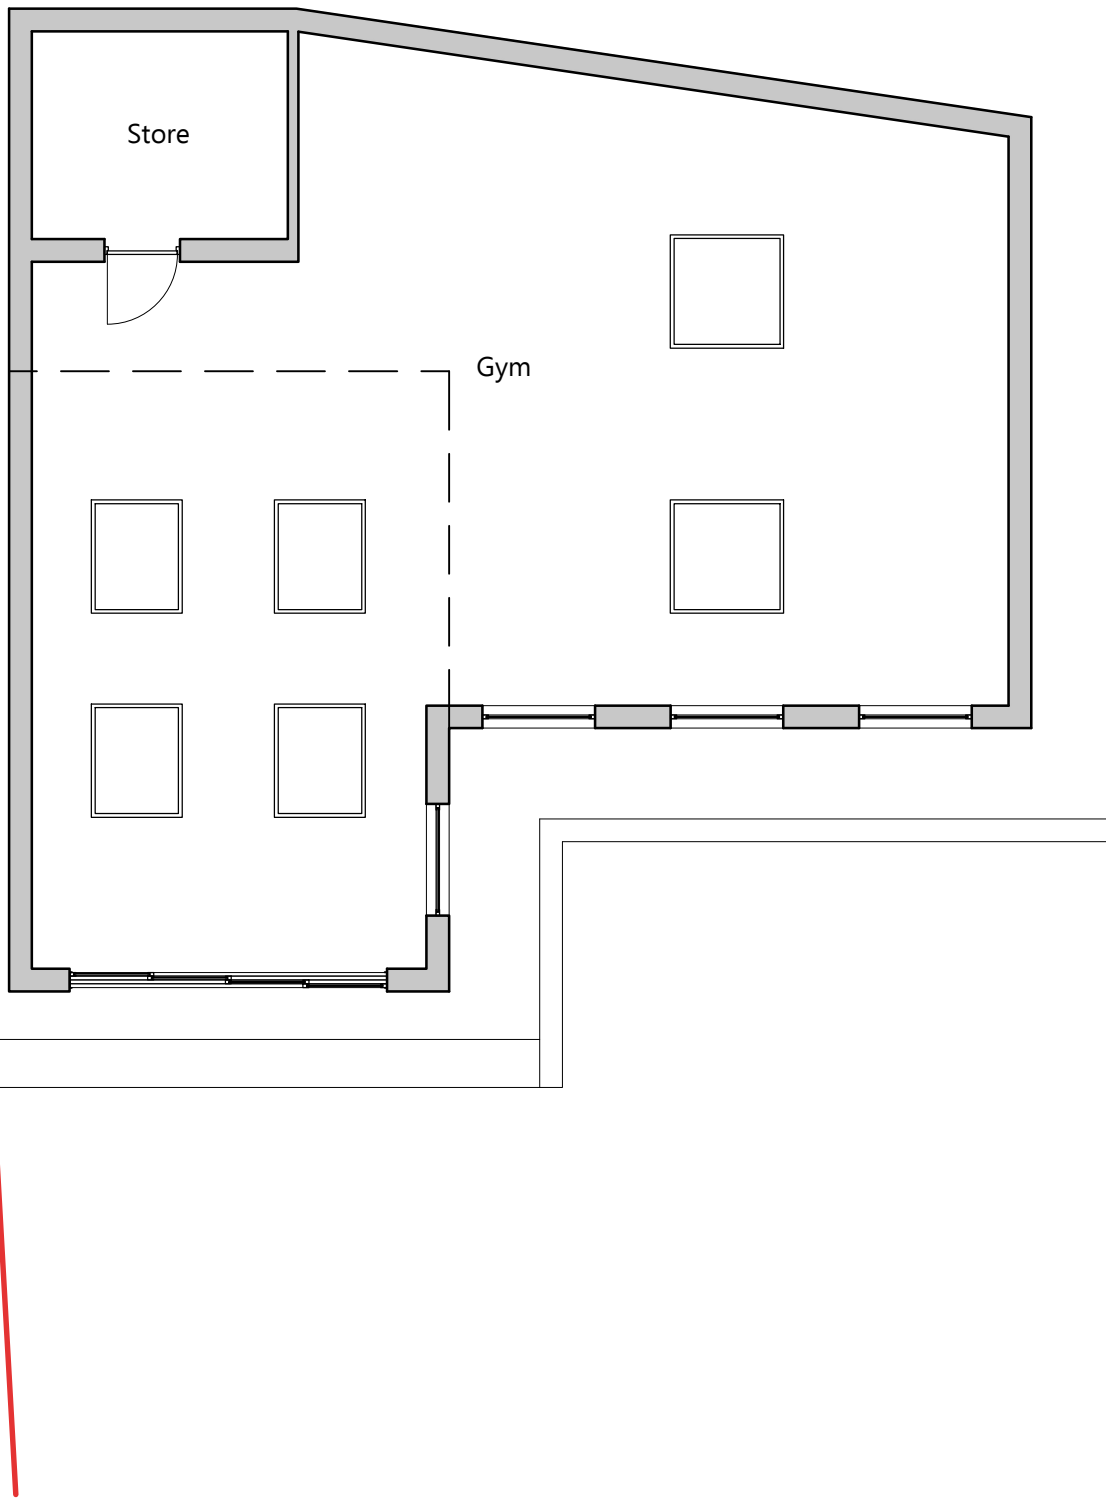


Ground Floor Plan

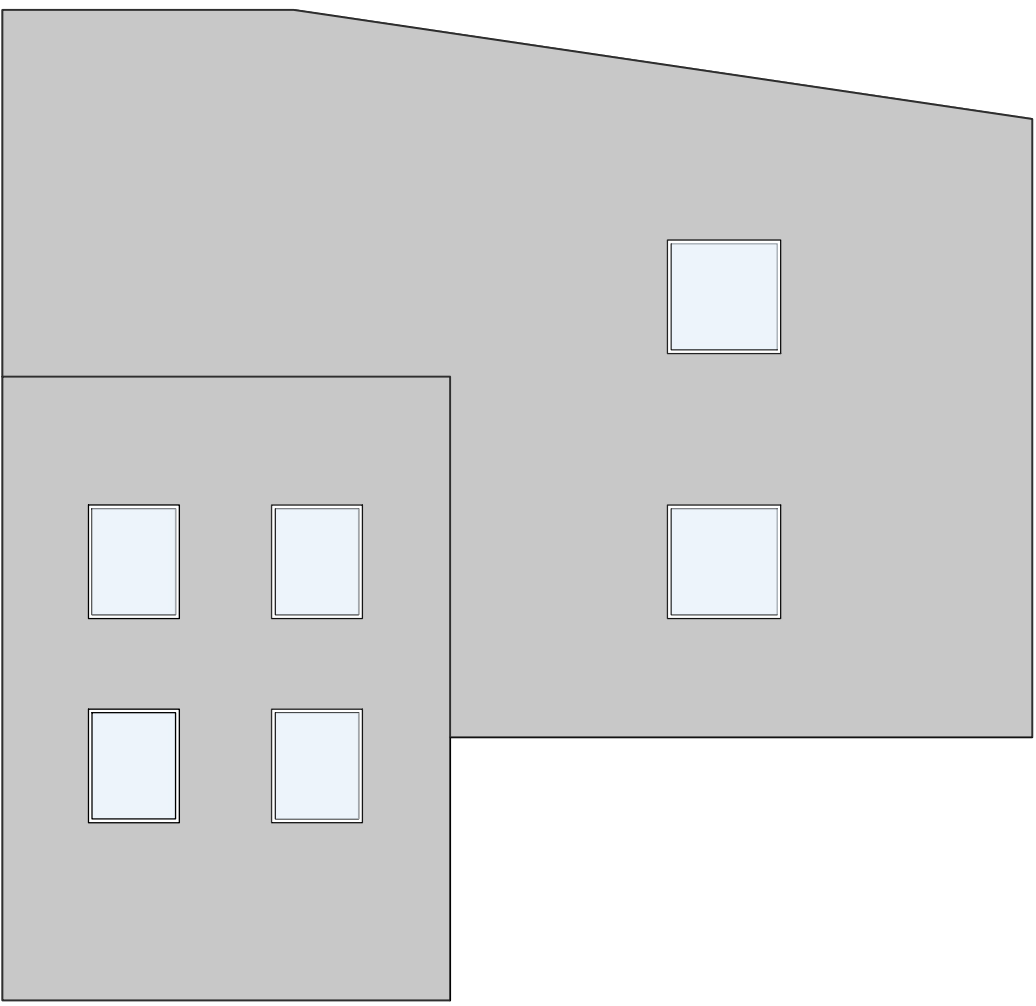


Roof Plan

 


Front Elevation

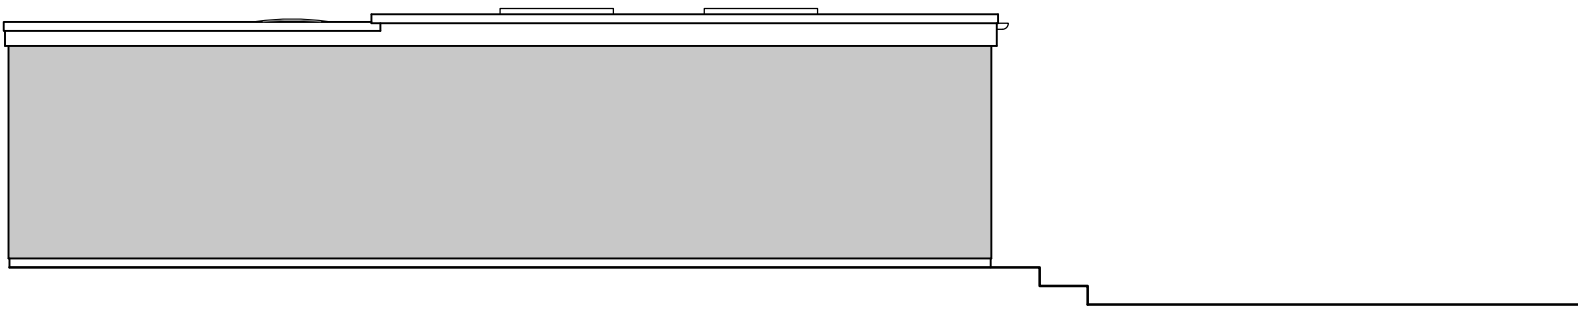

West Elevation

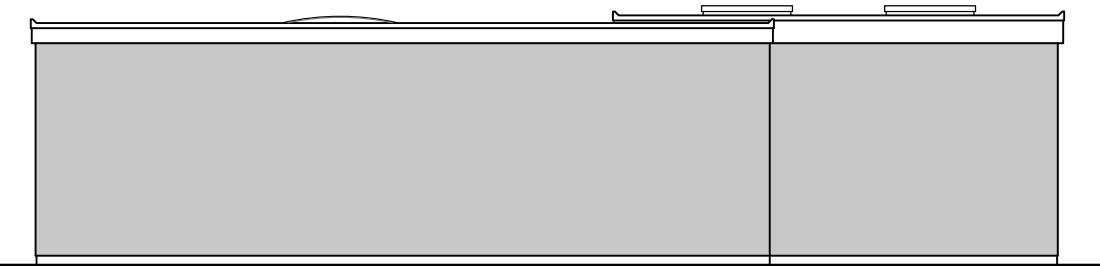

Rear Elevation

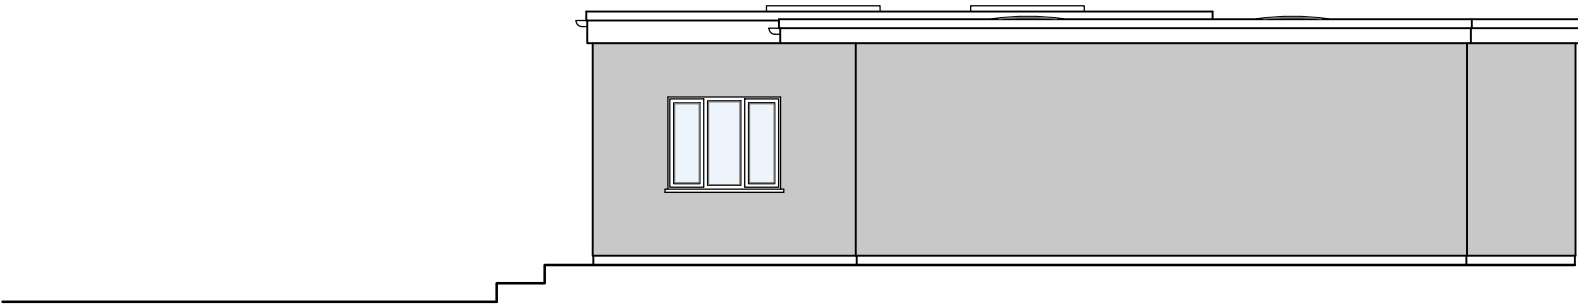

North Elevation

Legal Info

1. ©Macintosh Davies Ltd. Drawing not for construction. Do not scale from this drawing in either paper or digital form. Use written dimensions only. All dimensions are given in millimeters unless otherwise stated.
2. All survey information by others. Check all dimensions on site. Site boundaries to be confirmed by client solicitors with reference to title deeds.
3. This drawing is intended for use by the commissioning client only. Macintosh Davies Ltd do not assume any liability to any third party for the information herein.

REVISIONS

-	00/00/00	XX
First Issue		

JOB TITLE

256 Singlewell Road,
Gravesend, DA11 7RE

DWG TITLE

Existing Plans and Elevations

DATE	BY	CHECKED BY	
28/04/25	EJD	RND	A1
DWG NO.	REV.	STATUS	
E116(05)001		Planning	

macintoshdavies
architects

You define, We design

Studio C
Quayside House
Chatham Maritime
Kent
ME4 4QZ

01634 963317



RBBA Chartered Practice No. 2005513