


----- Outline of Existing Property
----- Pre-Application Scheme Outline

PROPOSED GIA (RESIDENTIAL)	
Unit R1	121.3m ²
Unit R2	121.3m ²
Unit R3	121.3m ²
TOTAL AREA [m ²]	363.9m ²
TOTAL VOLUME [m ³]	1532.98m ³




5 ELEVATION
PROPOSED FRONT ELEVATION SCALE 1: 100

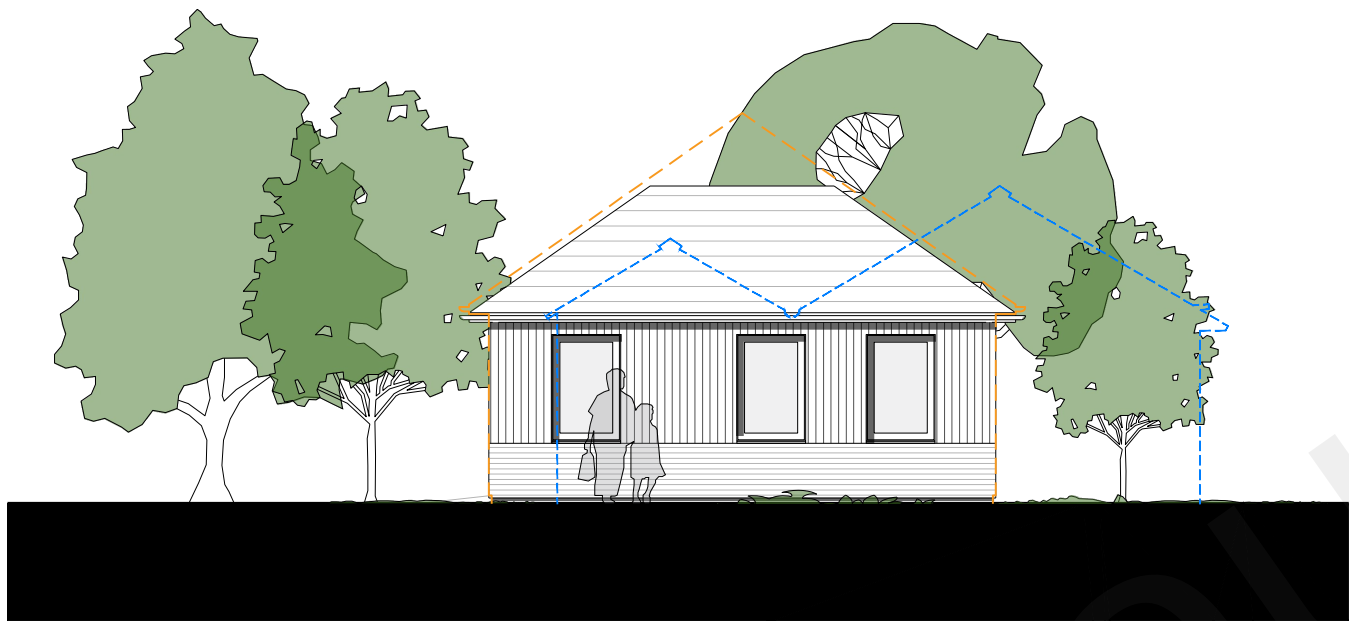


6 ELEVATION
PROPOSED SIDE ELEVATION SCALE 1: 100




3 ELEVATION
PROPOSED REAR ELEVATION SCALE 1: 100

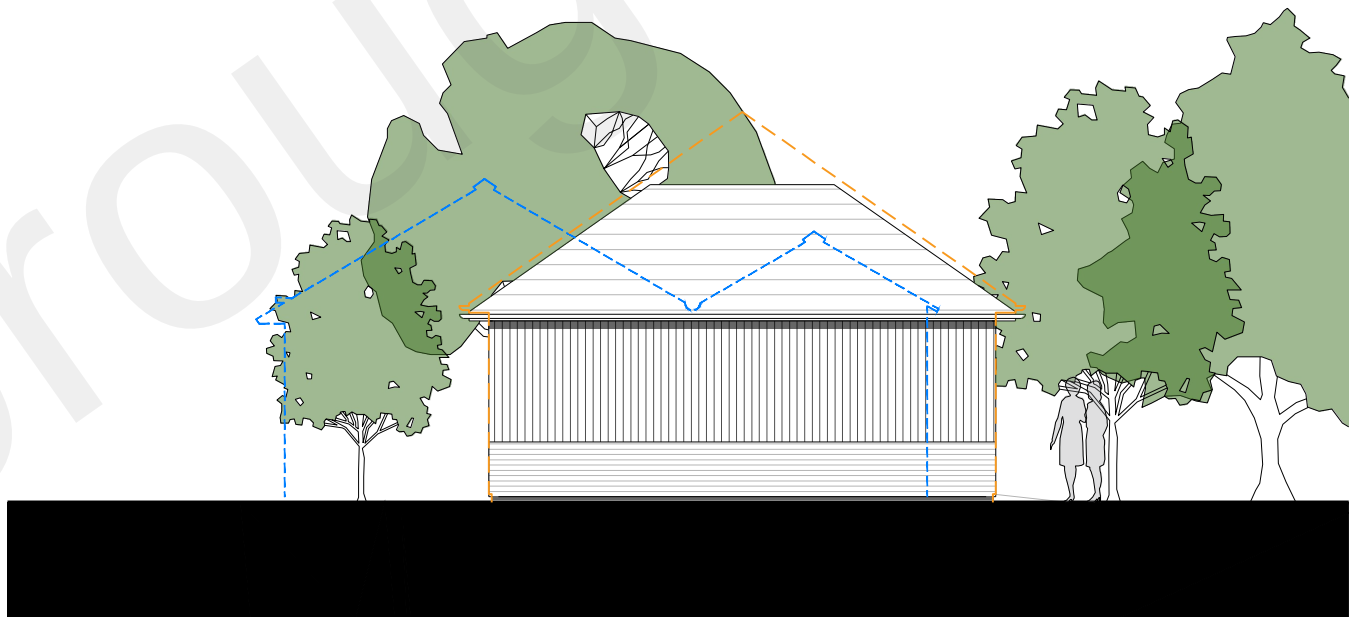


4 ELEVATION
PROPOSED SIDE ELEVATION SCALE 1: 100

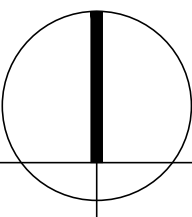

PLANNING

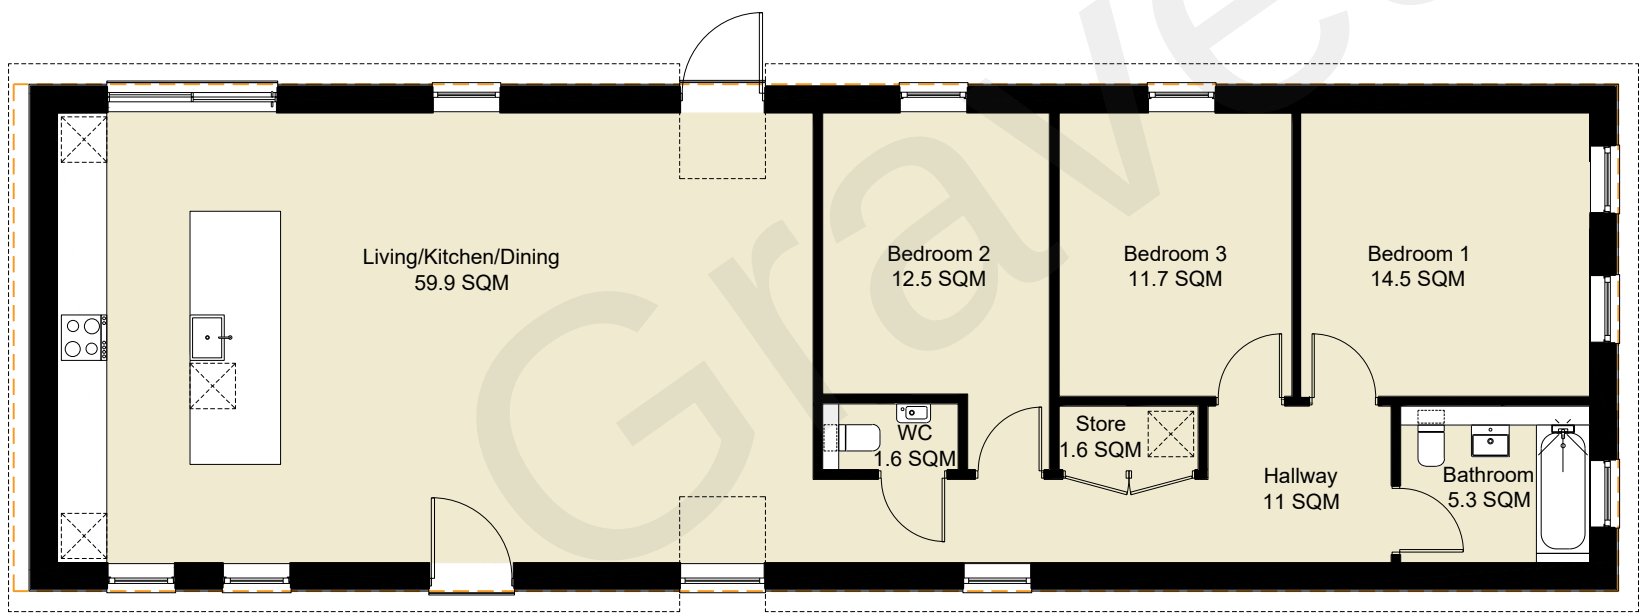

1 PLAN
PROPOSED GROUND FLOOR SCALE 1: 100

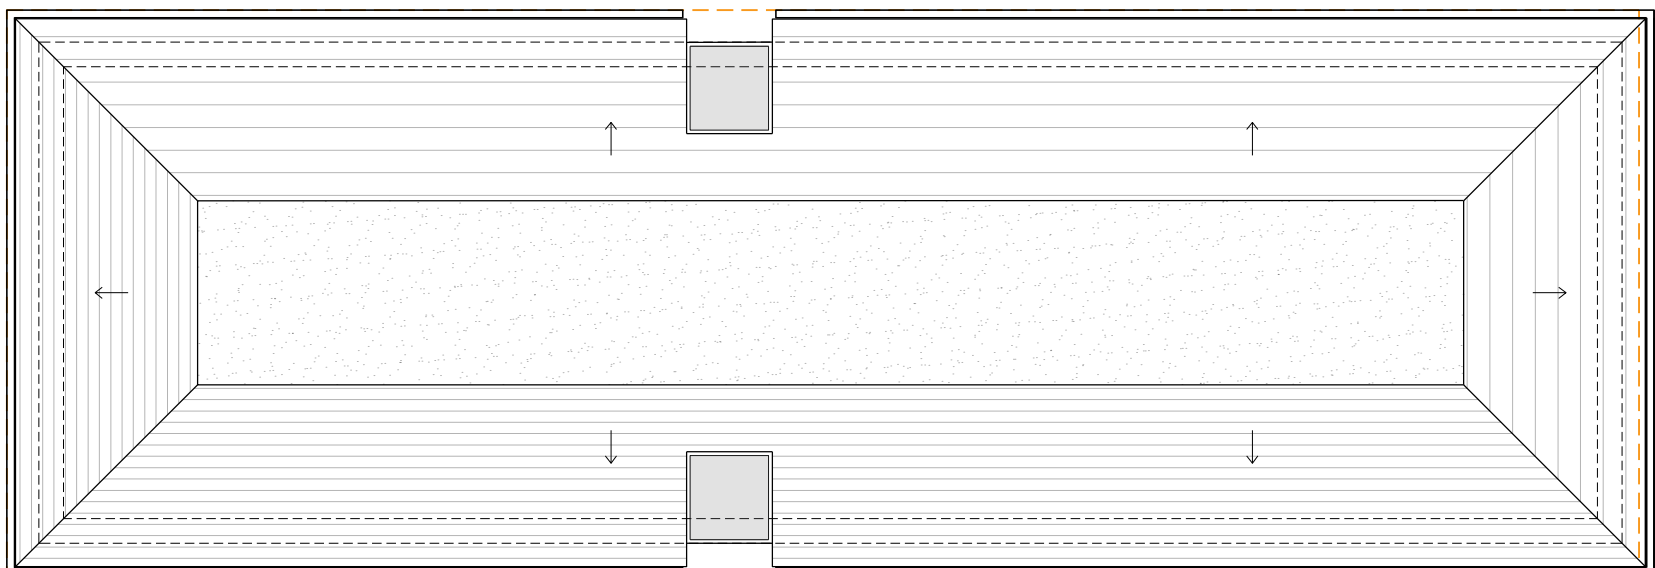

2 PLAN
PROPOSED ROOF SCALE 1: 100

REV	DESCRIPTION	DR / CH	DATE
	Lomer Farm, Wrotham Road		
	Meopham, DA13 0AN		
	Proposed Plans and Elevations		
	House Type B		
	Unit R3		
	Scale @ A1		1:100
	Created		OCTOBER 2021
	Drawn By		LW
	Checked By		SM
	Purpose of Issue		PLANNING

OPEN architecture

OPEN architecture	Architecture
	Building Surveying
	Project Management
	Interior Design

Anton House	www.openarc.co.uk
South Park	T +44 01732 779580
Sevenoaks / Kent / TN13 1EB	F +44 01732 741316

Job Reference	Drawing Number	Rev
21505	P211	-

