



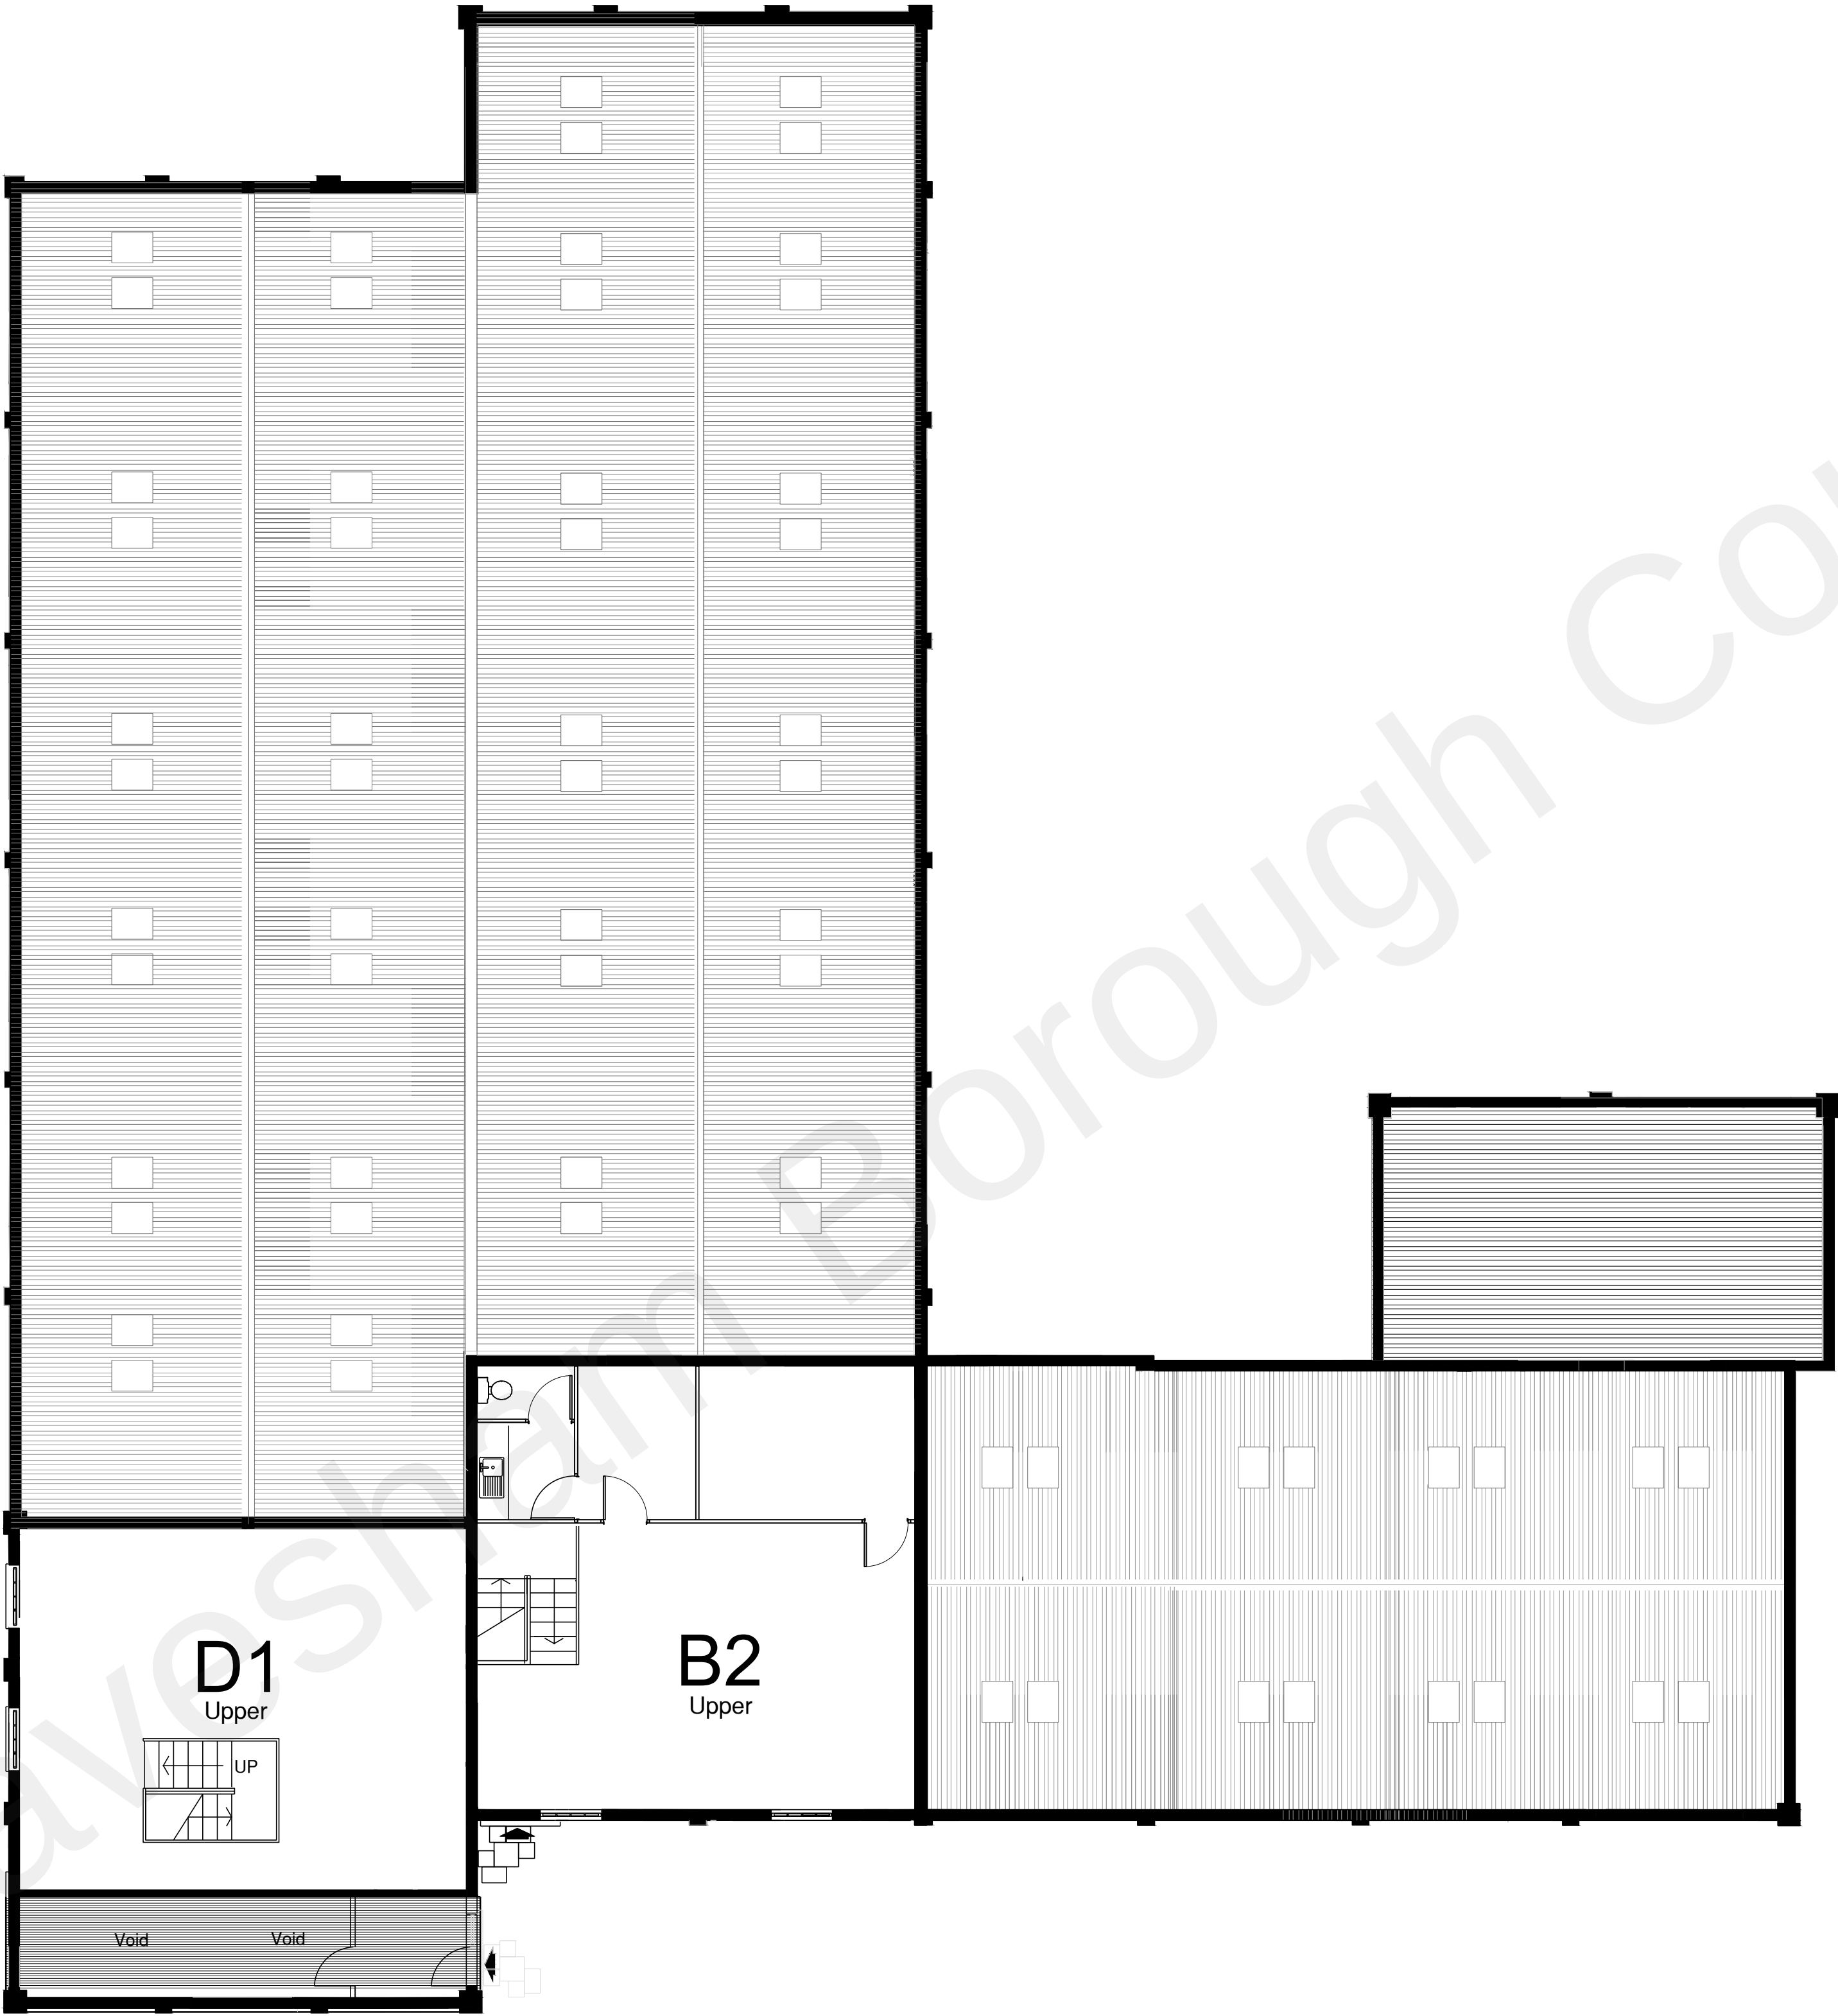

1 PLAN
Existing First Floor Plan
SCALE 1:100

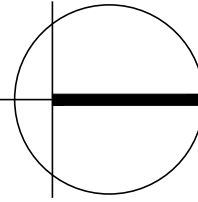

PLANNING

REV	DESCRIPTION	DR / CH	DATE
	Lomer Farm, Wrotham Road Meopham, DA13 0AN		
	Existing Ground Floor Plan Workshop		
Scale @ A1 1:100			
Created	OCTOBER 2021		
Drawn By	LW		
Checked By	SM		
Purpose of Issue	PLANNING		

OPEN architecture

OPEN architecture	Architecture
	Building Surveying
	Project Management
	Interior Design

Anton House	www.openarc.co.uk
South Park	T +44 01732 779580
Sevenoaks / Kent / TN13 1EB	F +44 01732 741316

Job Reference	Drawing Number	Rev
21505	E014	-

