


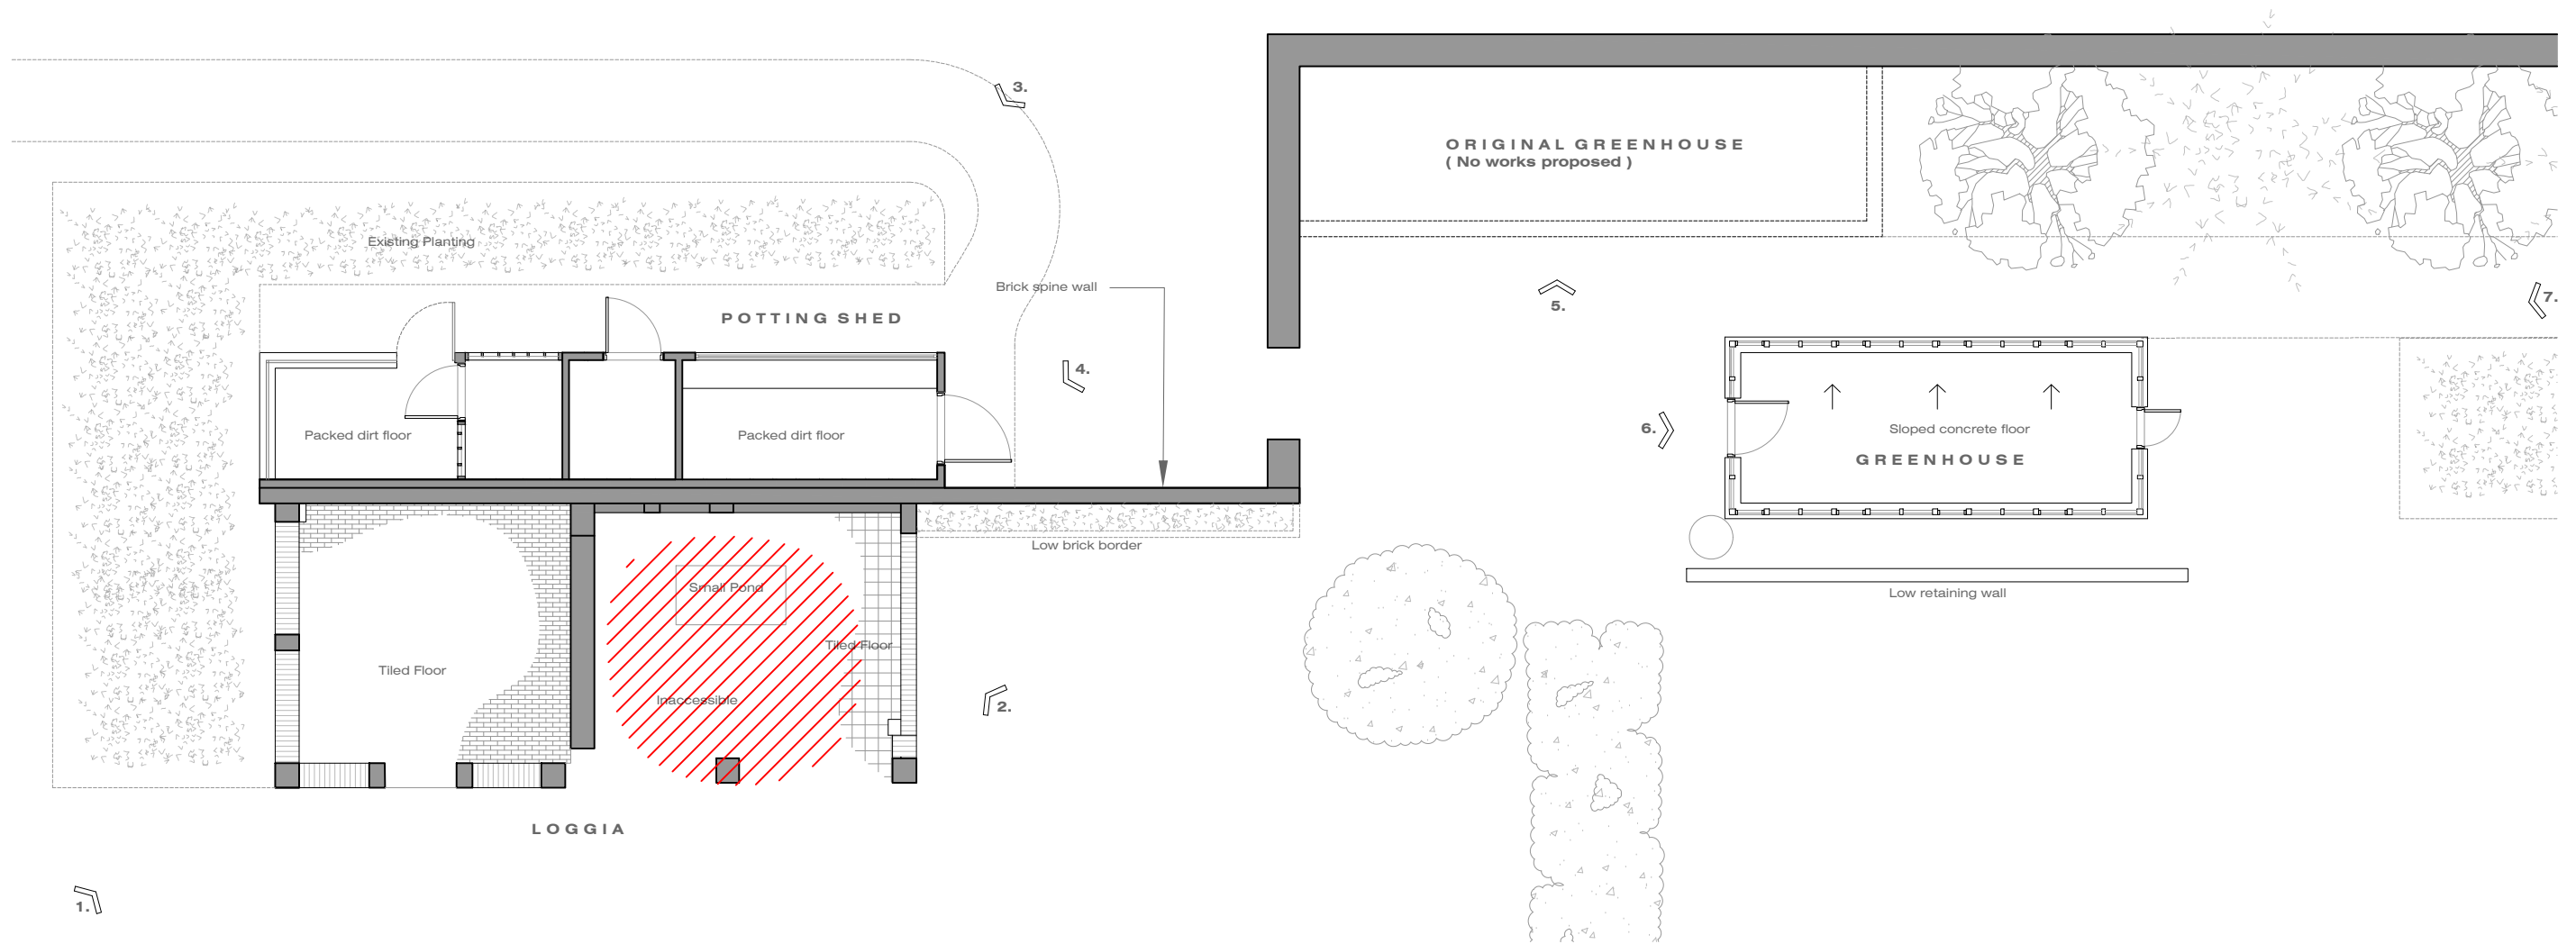

1.
LOGGIA EXISTING PHOTOGRAPHS



2.



3.
POTTING SHED EXISTING PHOTOGRAPHS



4.




5.
GREENHOUSES EXISTING PHOTOGRAPHS



6.



7.

 

PROJECT:

PROPOSED OUTBUILDINGS REPAIR /
REPLACEMENT AT OWLETT'S MANSION,
COBHAM

CLIENT:

NATIONAL TRUST

DRAWING TITLE:

EXISTING SITE PLAN (WITH
GROUND FLOOR)

DRAWN BY:

NF

PURPOSE:

LISTED BUILDING
CONSENT

SCALE:

1:100 @ A3

DATE:

FEB 2026

REV

P1 - 06.03.2026 -
Final issue

DRAWING KEY:

Inaccessible areas



RAW STUDIOS
Architecture + Interior Design

JOB NO:

25.025

DRAWING NO:

003

REV:

P1