



1.

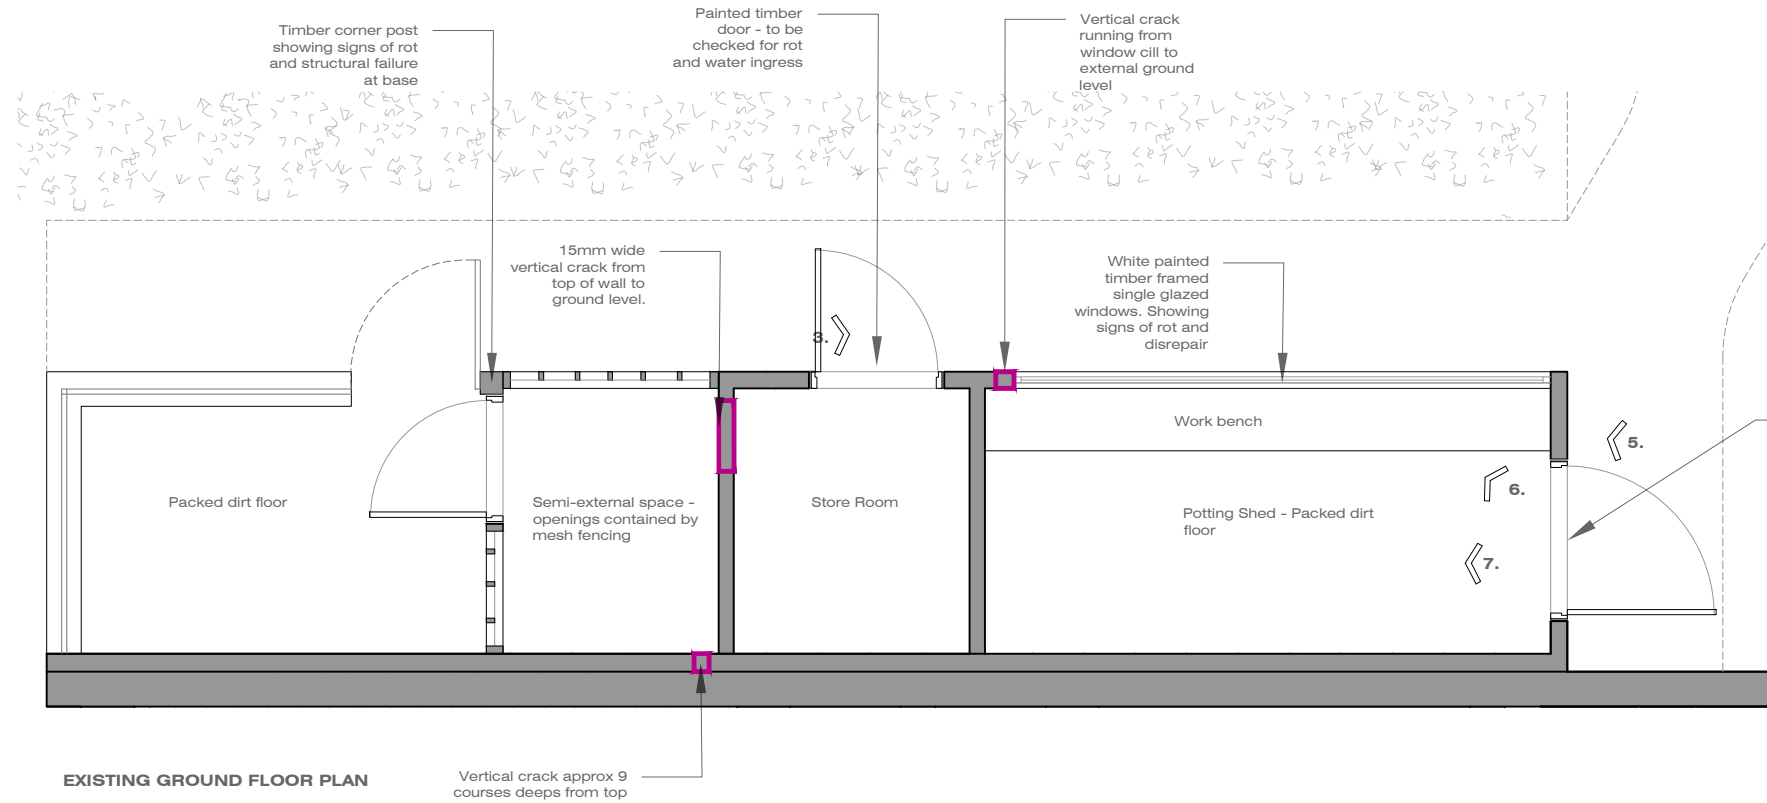

2.

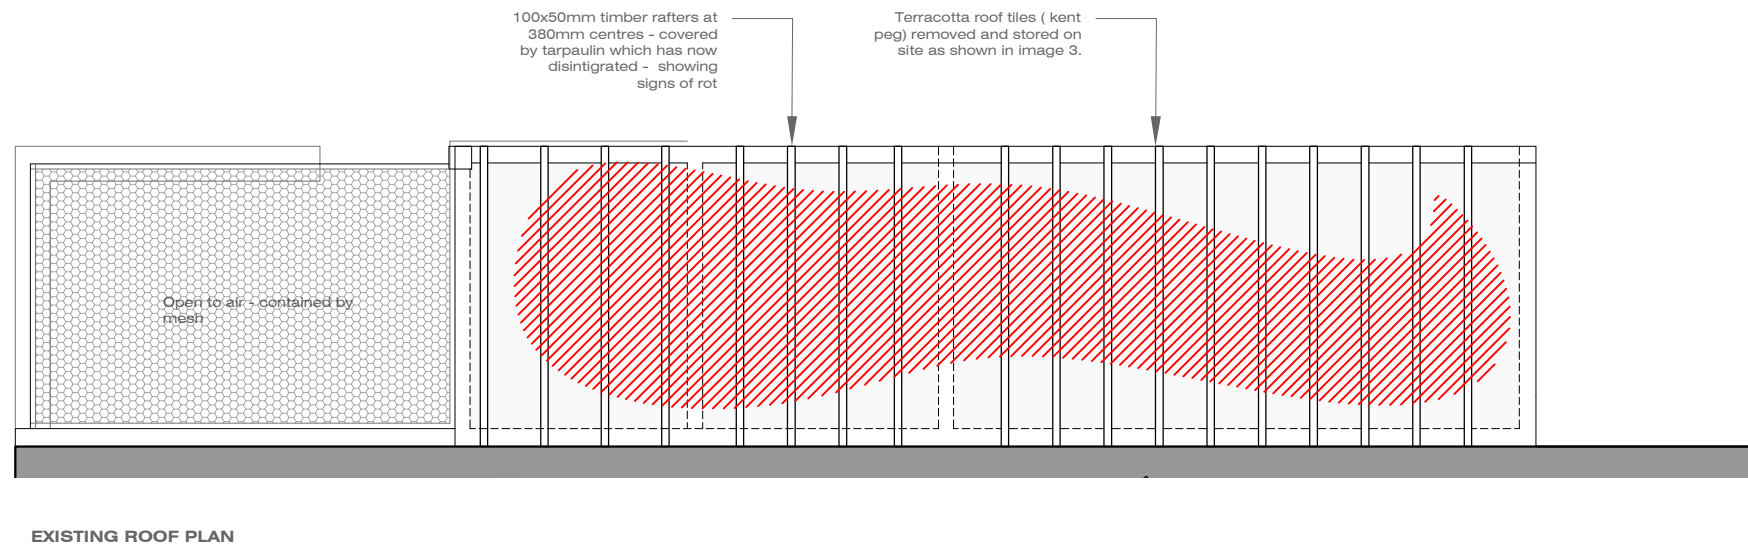

1. NORTH FRONTAGE OF POTTING SHED



2. NORTH WEST ELEVATION



3. STORAGE OF ROOF TILES TO BE REPLACED




4. SOUTH EAST ENTRANCE



5. SOUTH EAST BRICK WALL - SHOWING DAMP



6. INTERNAL VIEW SHOWING WORK BENCH & EXPOSED STRUCTURE

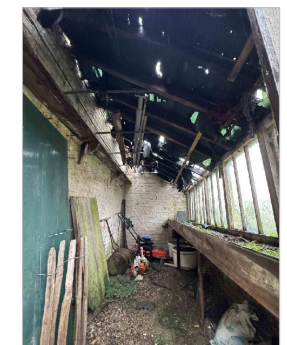

7. INTERNAL VIEW SHOWING EXPOSED ROOF STRUCTURE SITTING ON BRICK LEDGE



PROJECT:

PROPOSED OUTBUILDINGS REPAIR / REPLACEMENT AT OWLETT'S MANSION, COBHAM

CLIENT:

NATIONAL TRUST

DRAWING TITLE:

POTTING SHED - EXISTING GROUND FLOOR & ROOF PLAN

DRAWN BY:

NF

PURPOSE:

LISTED BUILDING CONSENT

SCALE:

1:50 @ A3

DATE:

FEB 2026

REV

P1 - 06.03.2026 - Final issue

P2 - 10.03.2026 - Final issue

DRAWING KEY:

Structurally unstable roof

Cracks in masonry



RAW STUDIOS
Architecture + Interior Design

JOB NO:

25.025

DRAWING NO:

020

REV:

P2