




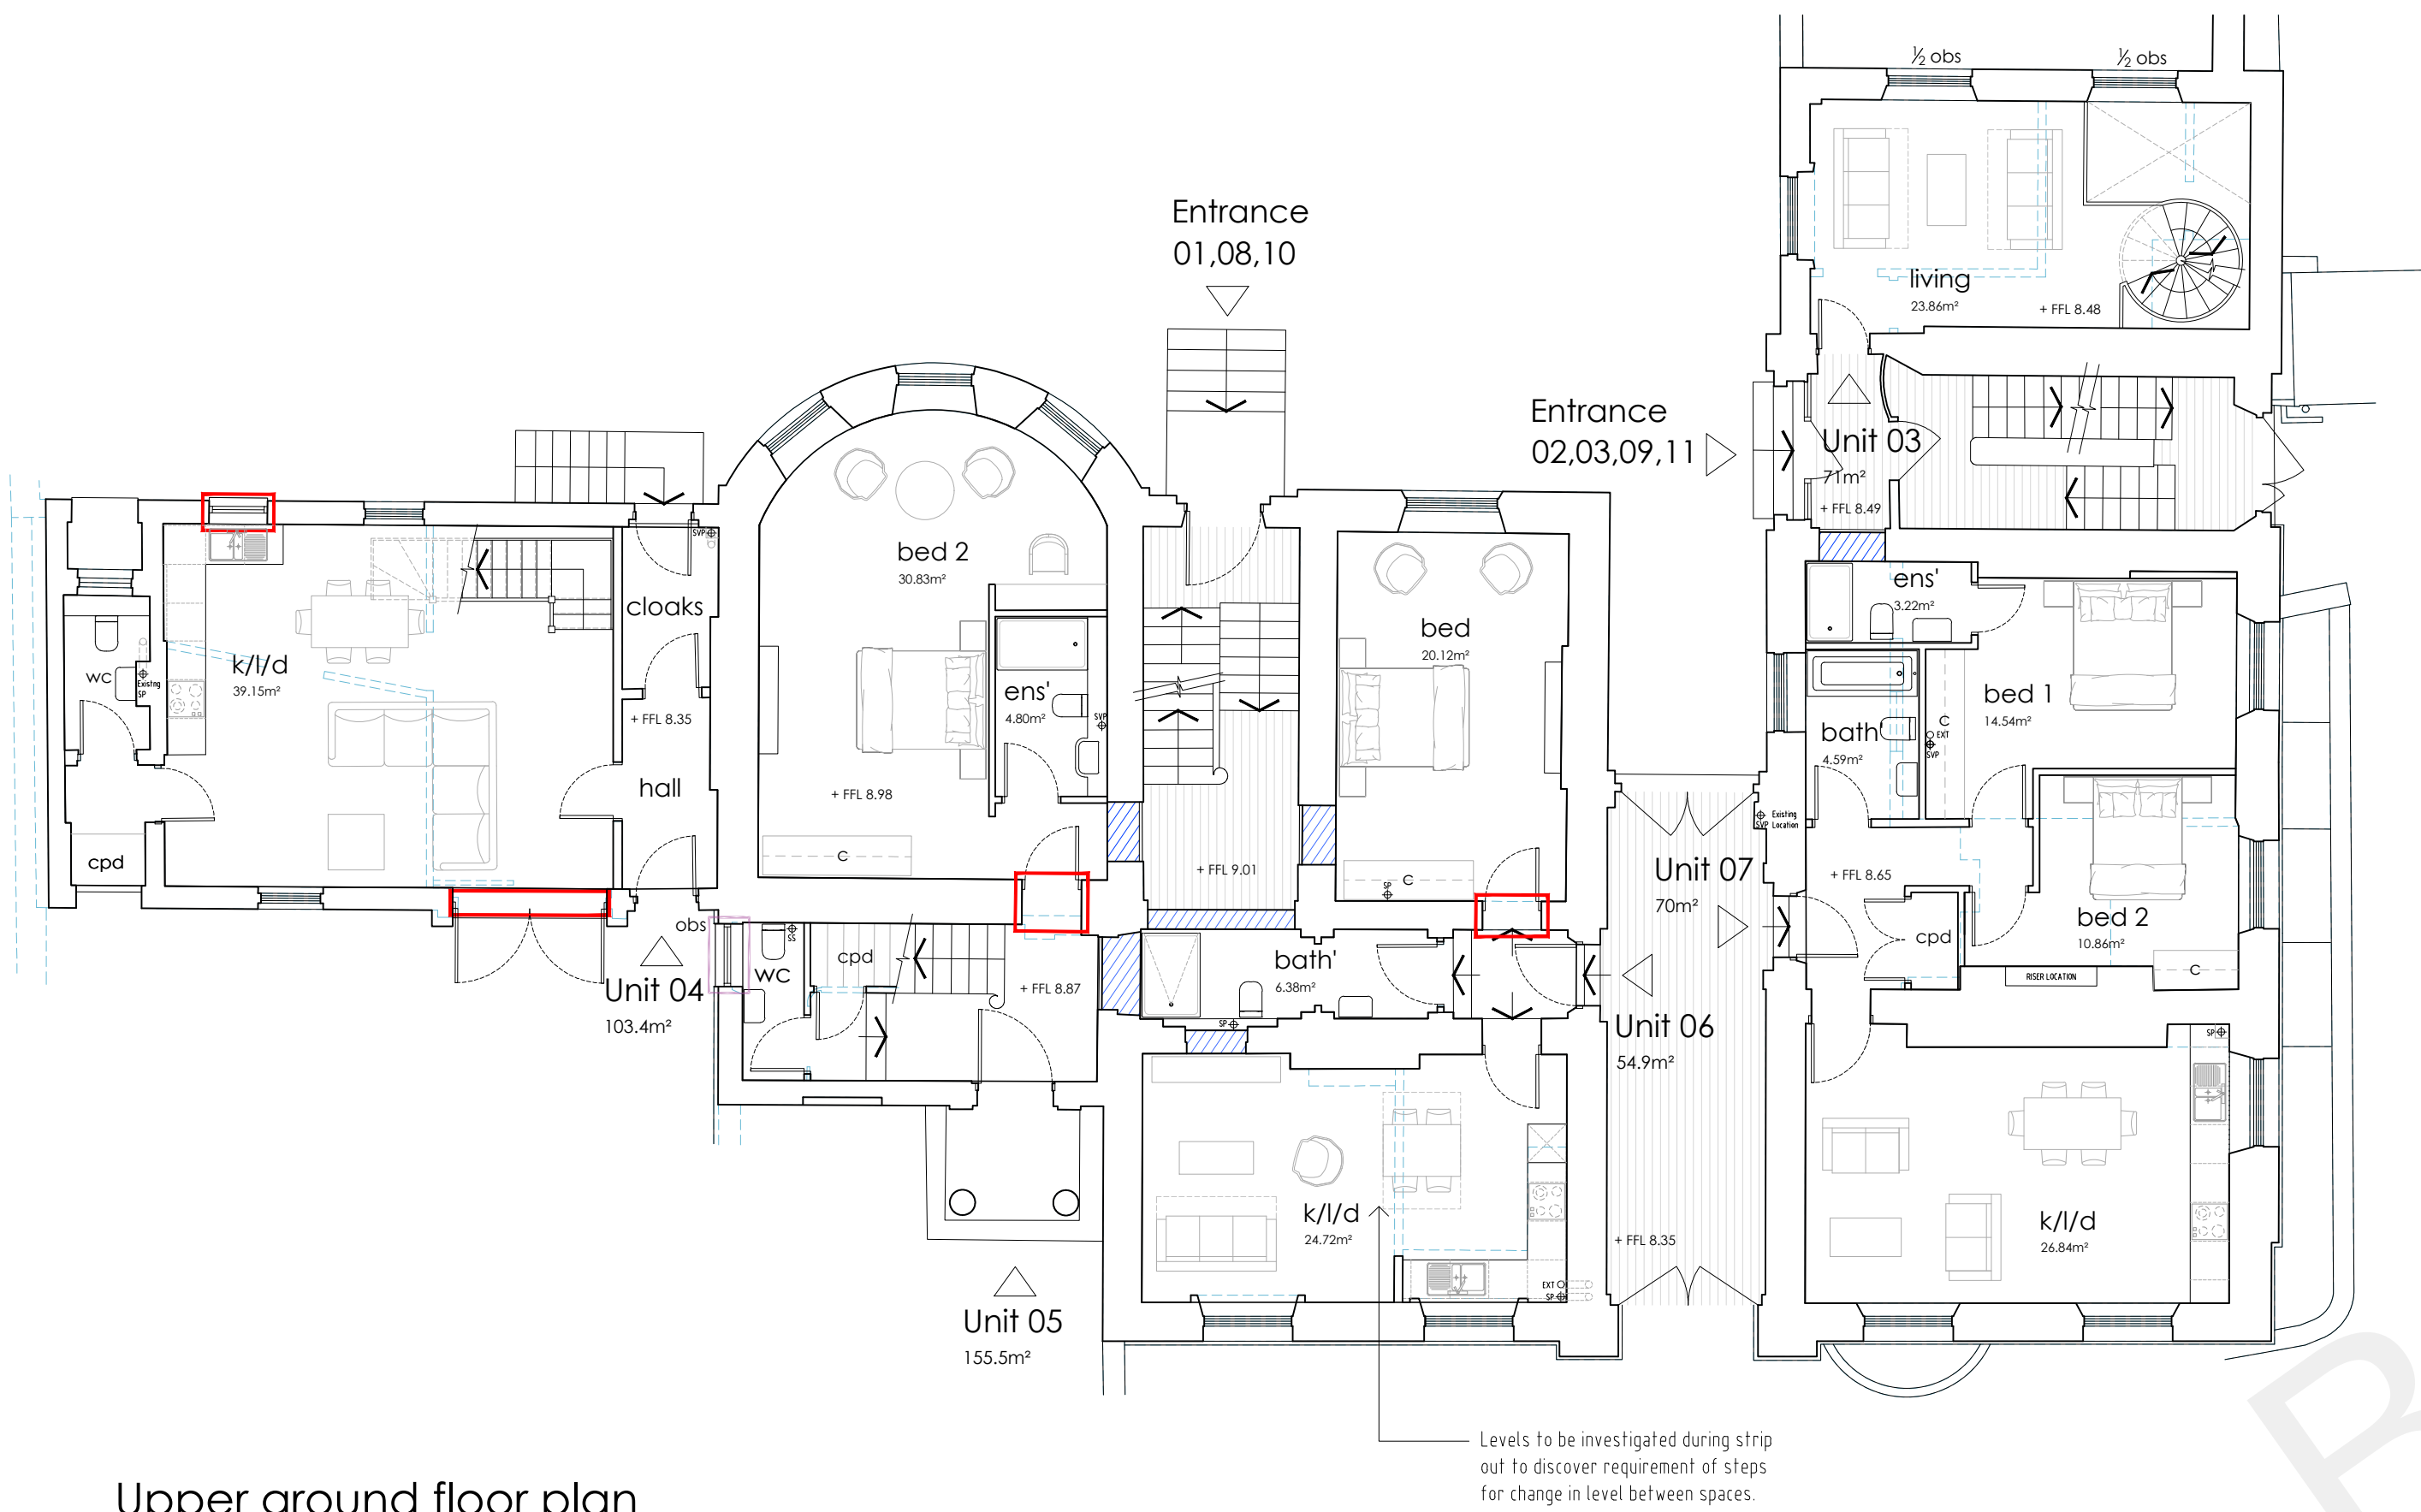

Upper ground floor plan

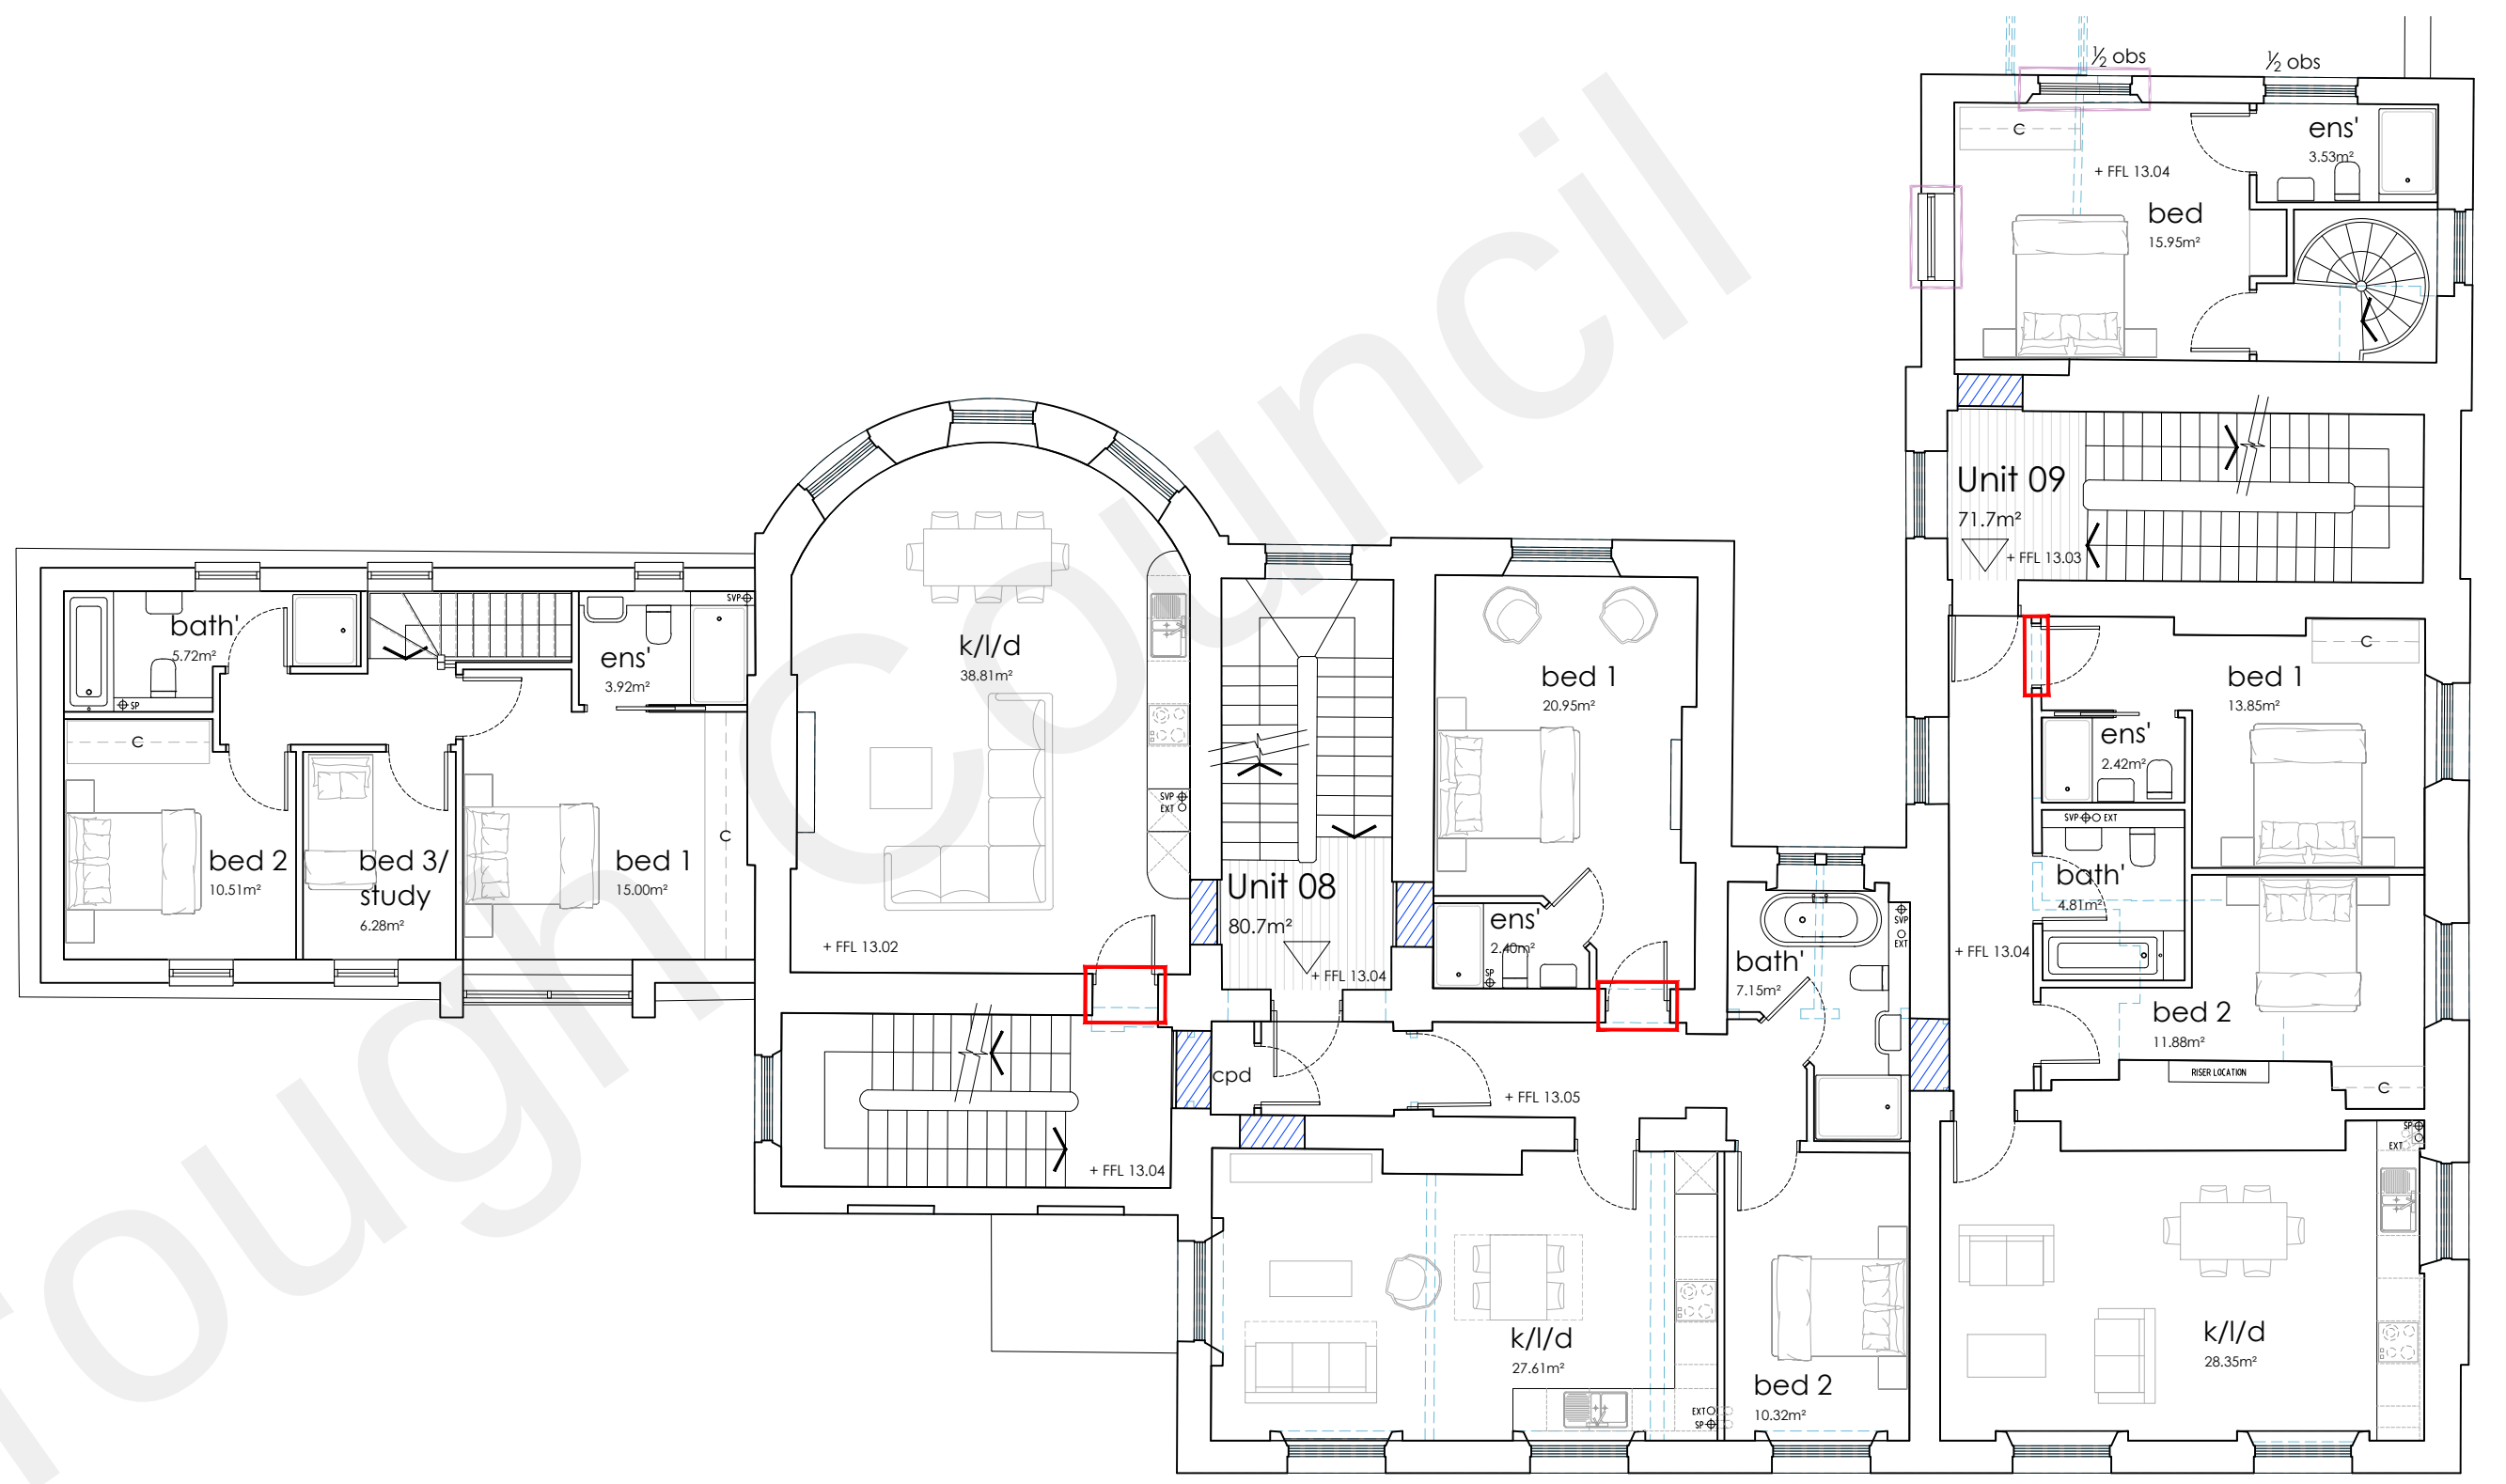

First floor plan

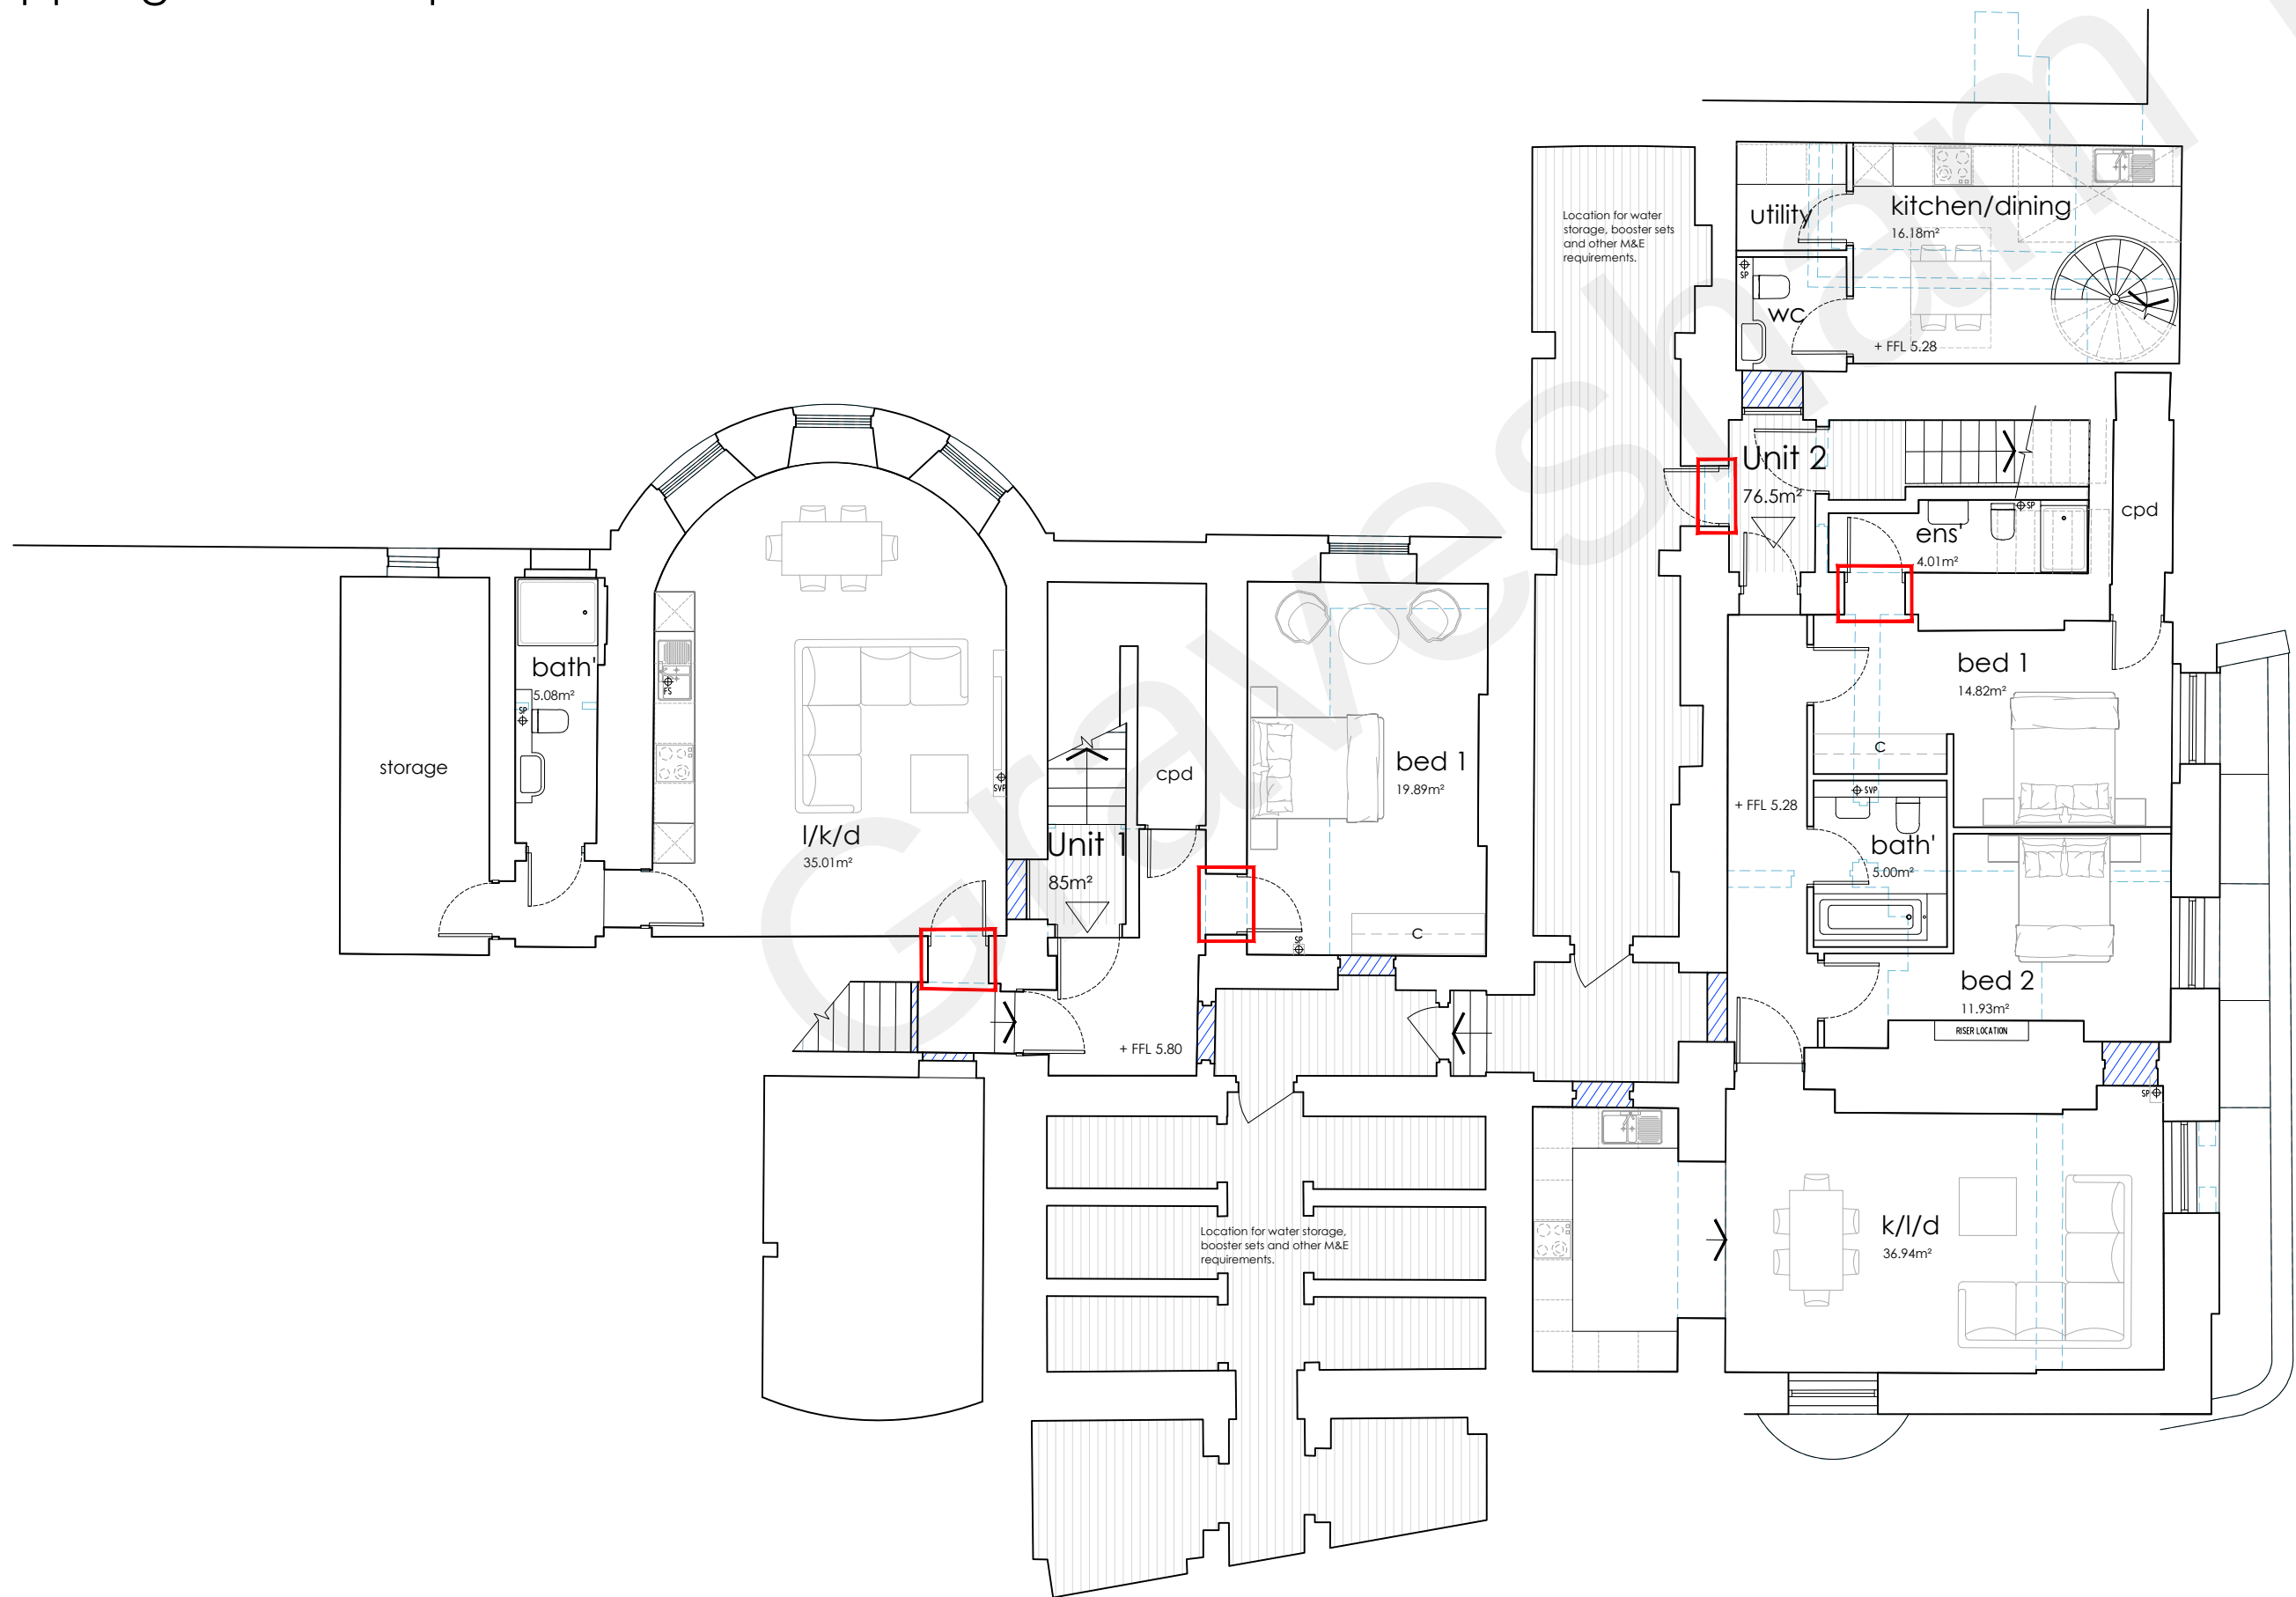

Lower ground floor plan

- KEY
- Blocking up of existing openings in wall. To be detailed accordingly.
  - New door / window opening in existing wall.
  - Reinstating or enlarging door / window opening in existing wall.
  - Existing building linings to be enhanced if required.
  - To be demolished.



Key plan

| REV | DESCRIPTION | DATE | BY | CHKD |
|-----|-------------|------|----|------|
|-----|-------------|------|----|------|

**TURNER JACKSON+DAY ASSOCIATES**

Radio House  
Thanet Way, Whitstable  
Kent CT5 3QX

t: 01227 261453  
e: enquiries@tjda.co.uk  
www.turnerjacksonday.co.uk

client details  
**Mile Property Group Ltd**

project details  
**Custom House**  
**The Terrace, Gravesend, DA12 2DE**

drawing title  
**Custom House Main Building 1 of 2 Proposed Plans**

date scale drawn by checked by  
**Feb'21 1:100@A1 NS**

| project no. | drawing no. | revision |
|-------------|-------------|----------|
| 1735        | 025         |          |