



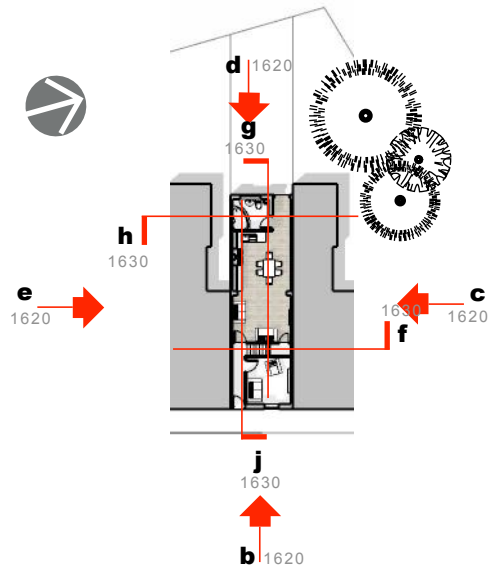


a **key plan**
001 scale: 1:500 0 5 10m




b **ground floor plan**
002 scale: 1:100 0 1 2m

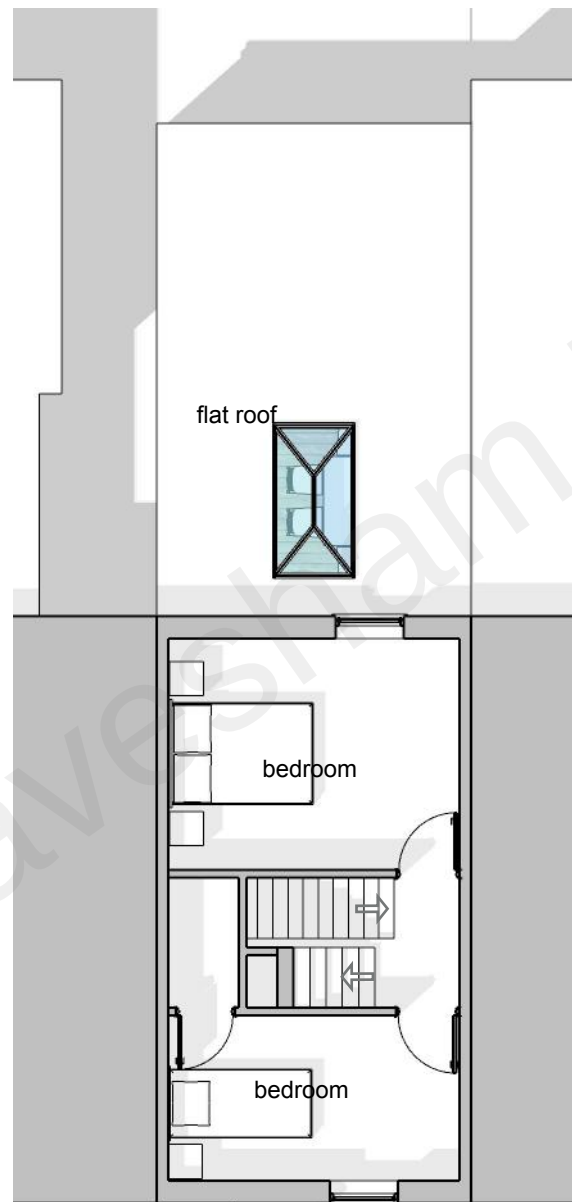

c **first floor plan**
003 scale: 1:100

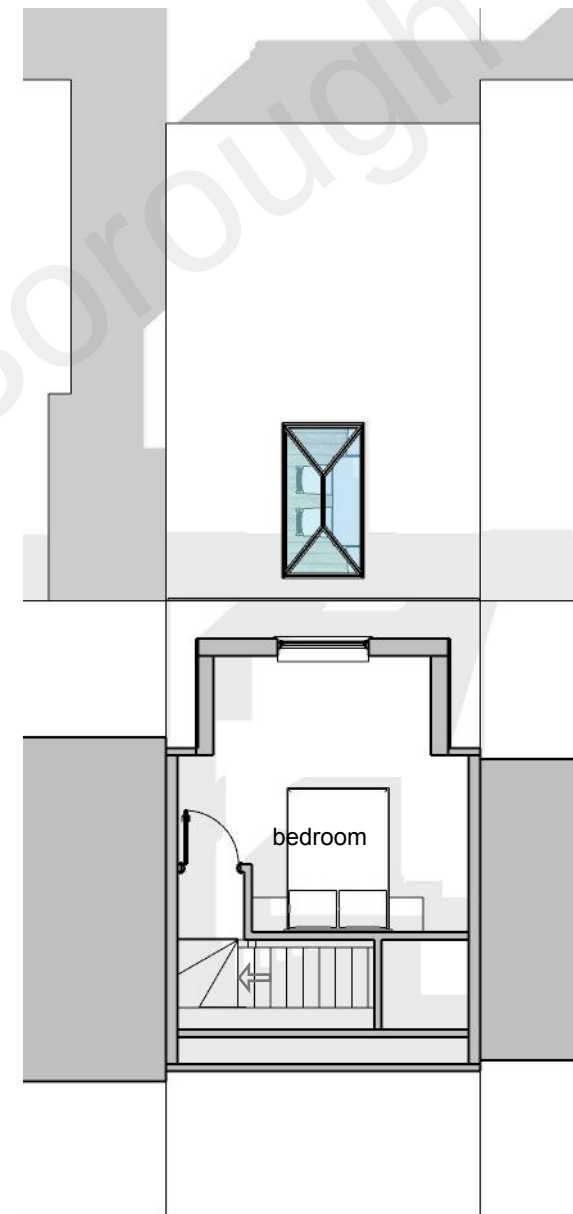

d **loft floor plan**
004 scale: 1:100

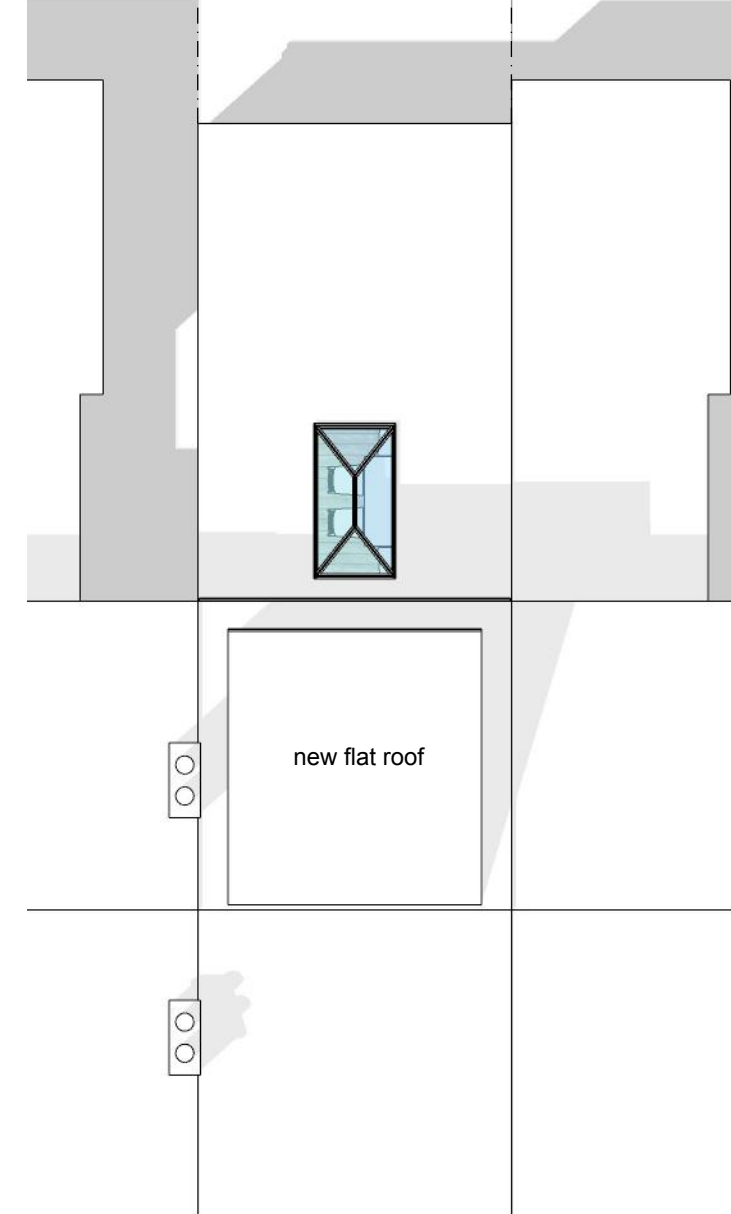

e **roof plan**
005 scale: 1:100

RICHARDS' architectural
9 victoria street,
rochester,
kent me1 1xj
07899.805070
paul.richards2@me.com

issue
16/09/2021
drawn by
pr

client
ms. a. serban
16 elliott street,
gravesend,
kent me2 1lj

project
extension to
16 elliott street
project no.
441

revision
p01
planning
application
p02
planning
validation

description
planning
application
planning
validation

planning
floor plans
as proposed

450.1710
.p02