




Garage

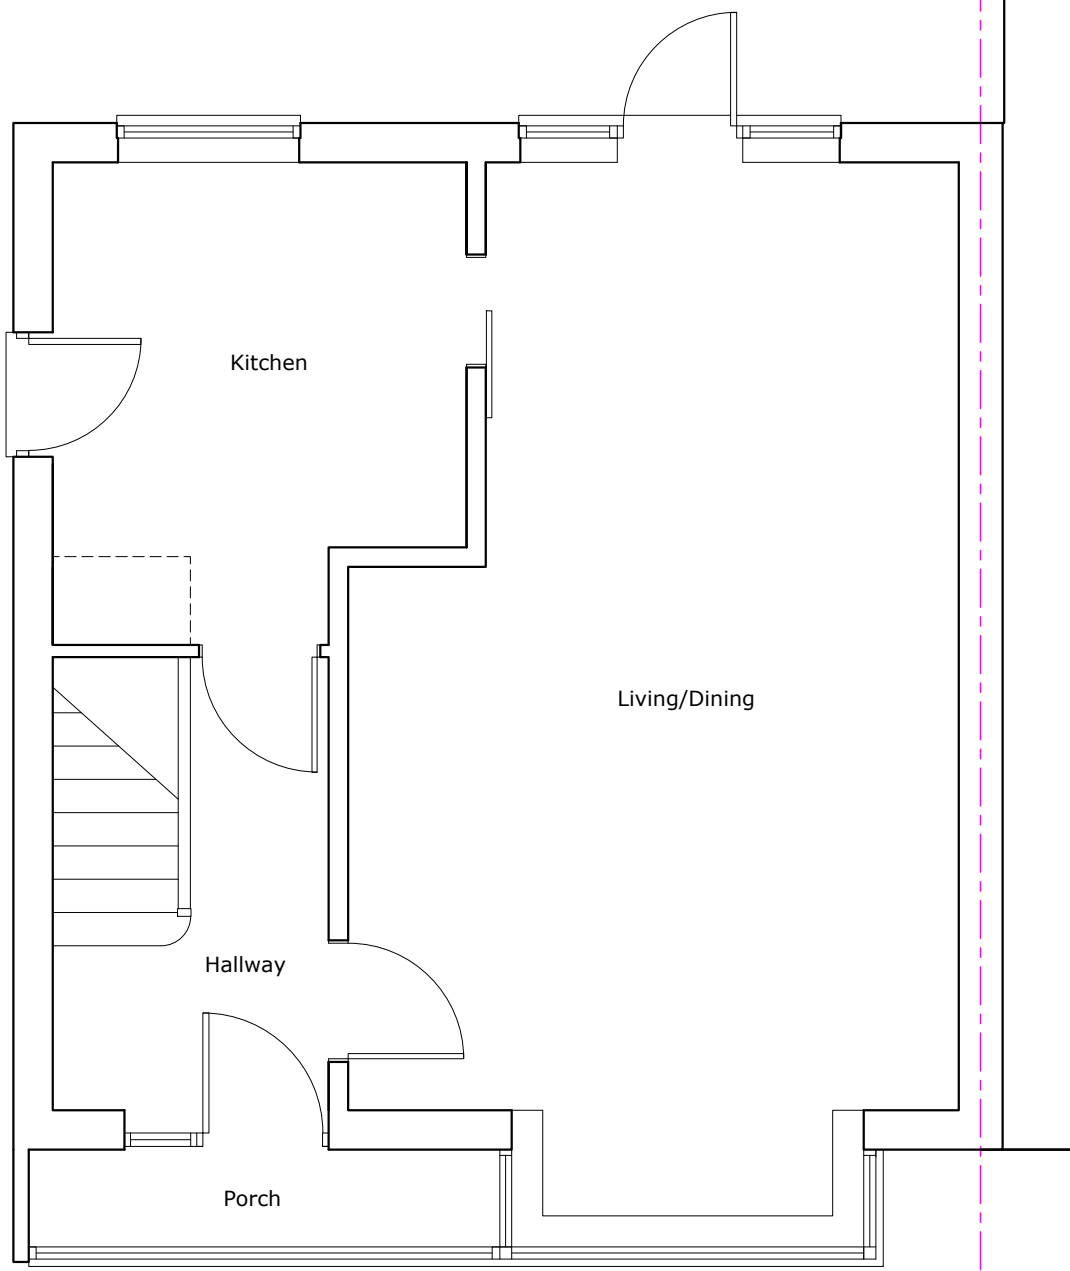


EXISTING GROUND FLOOR PLAN  
Scale 1:50

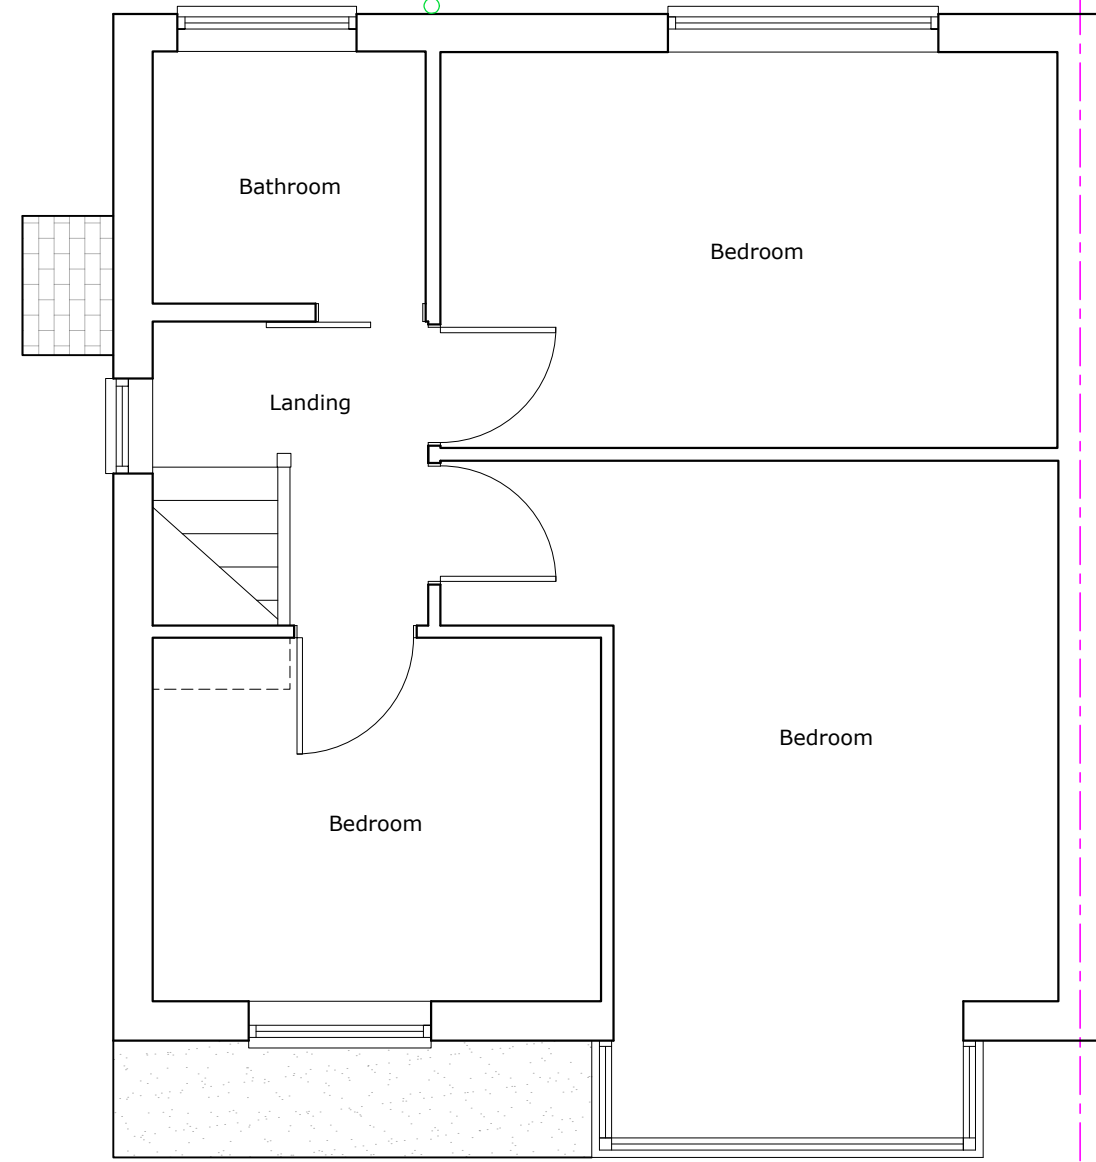


EXISTING FIRST FLOOR PLAN  
Scale 1:50

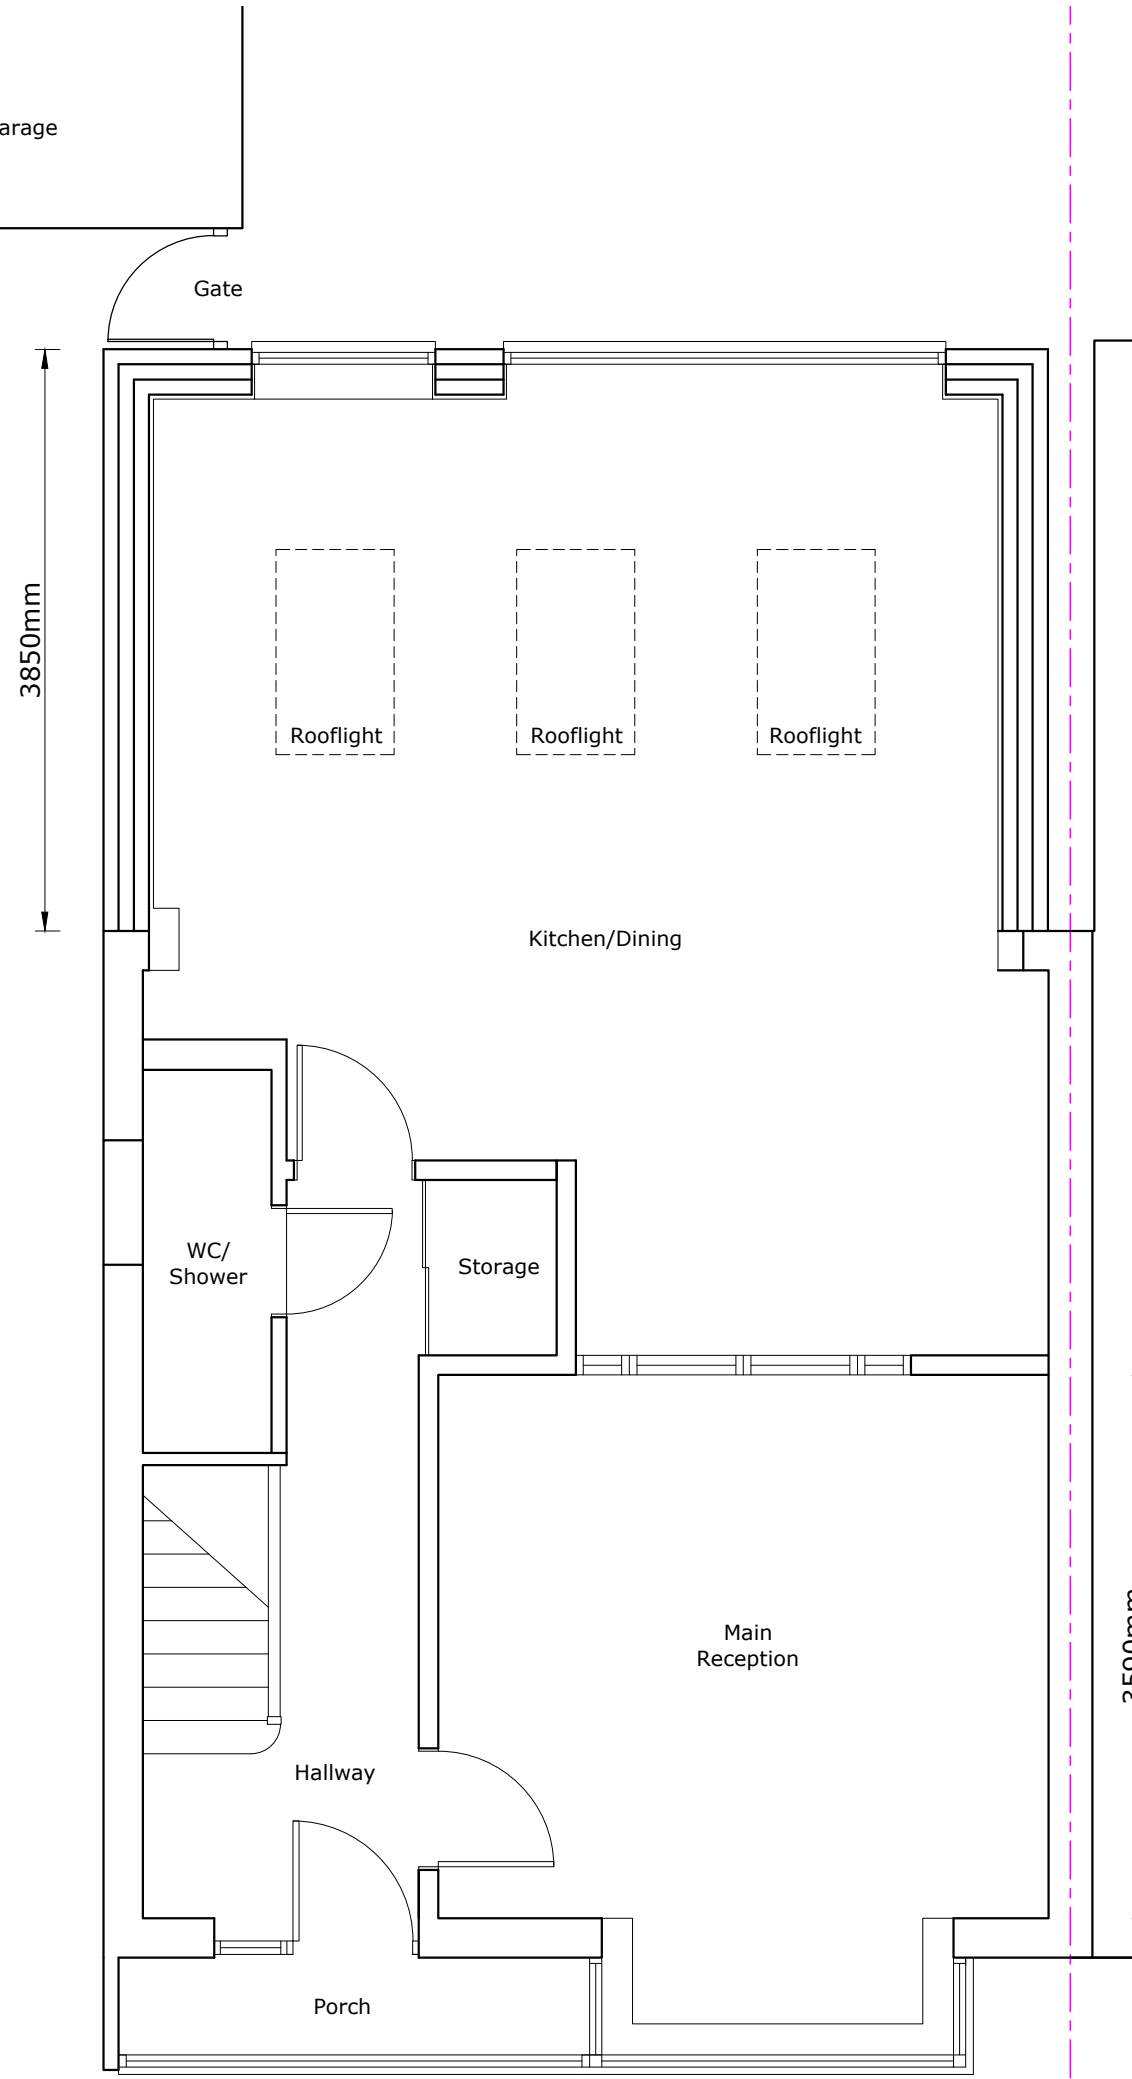


PROPOSED GROUND FLOOR PLAN  
Scale 1:50

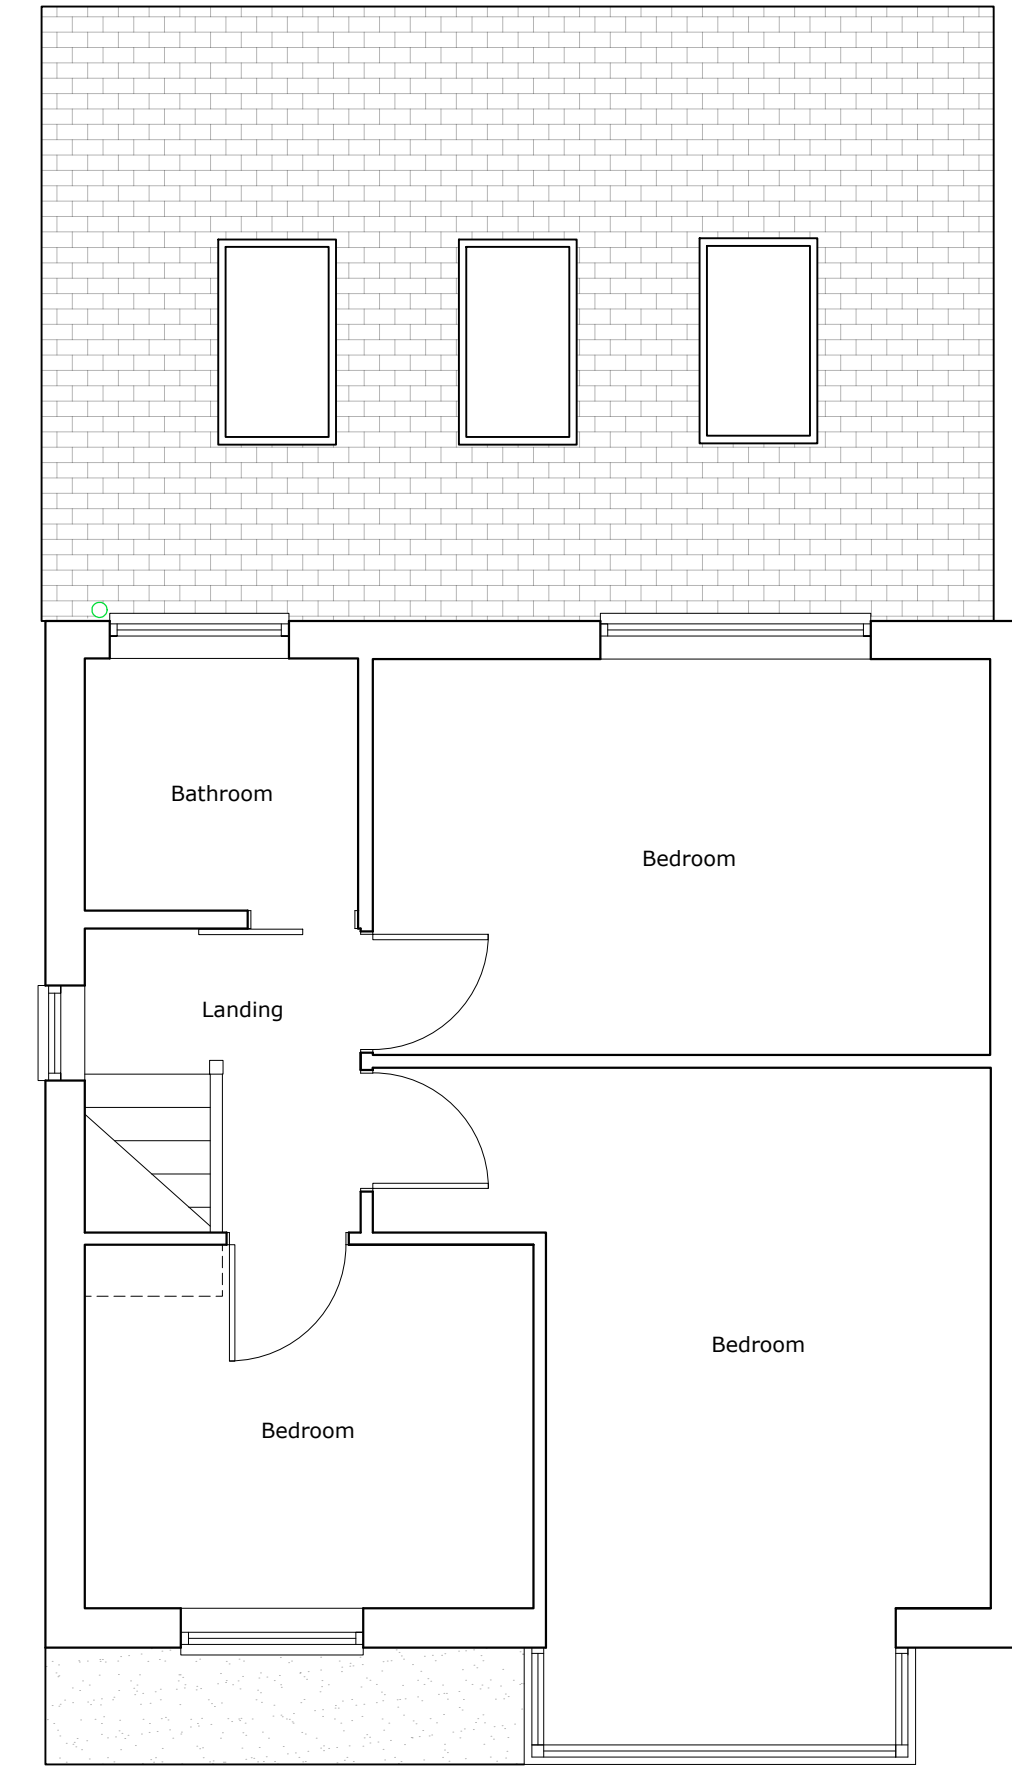

PROPOSED FIRST FLOOR PLAN  
Scale 1:50

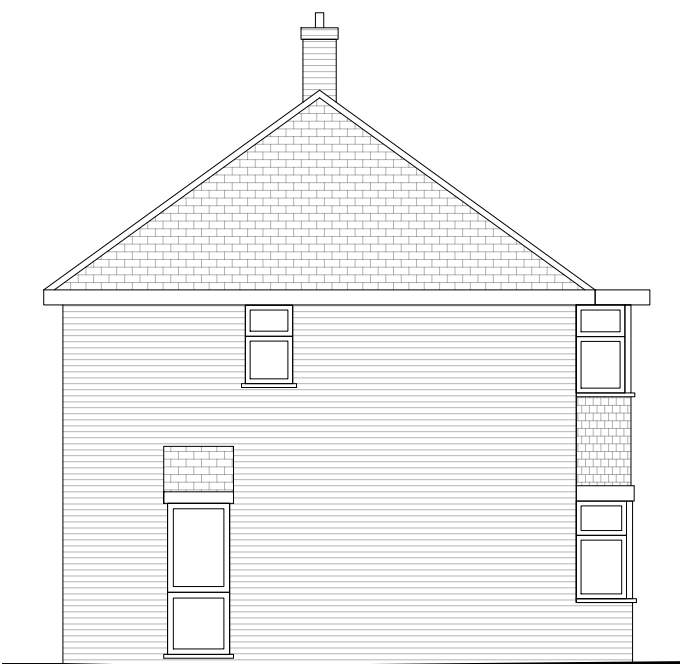


EXISTING SIDE ELEVATION  
Scale 1:100

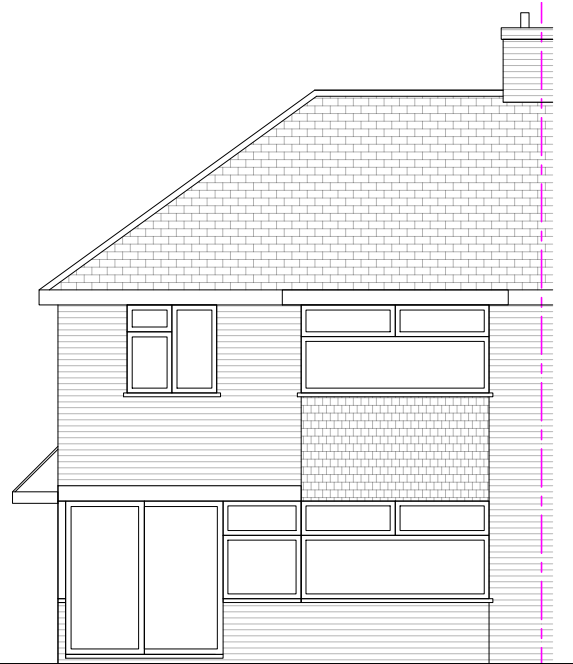


EXISTING FRONT ELEVATION  
Scale 1:100




EXISTING REAR ELEVATION  
Scale 1:100

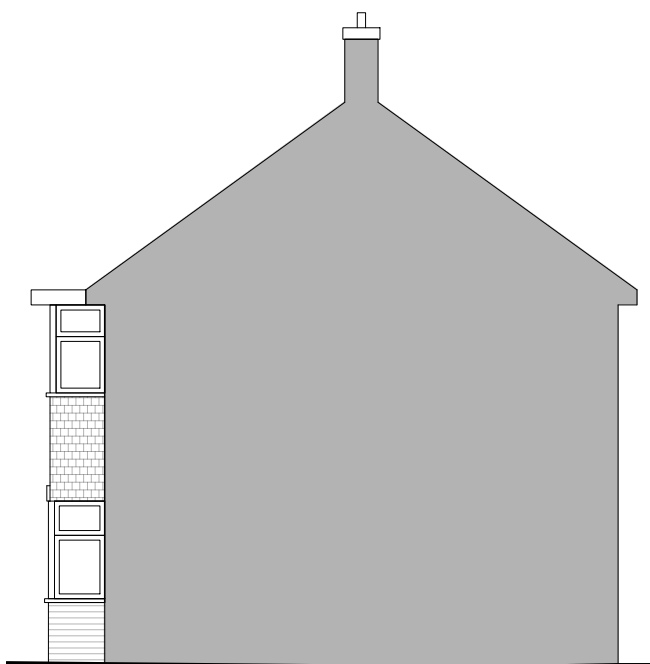

EXISTING SIDE ELEVATION  
Scale 1:100

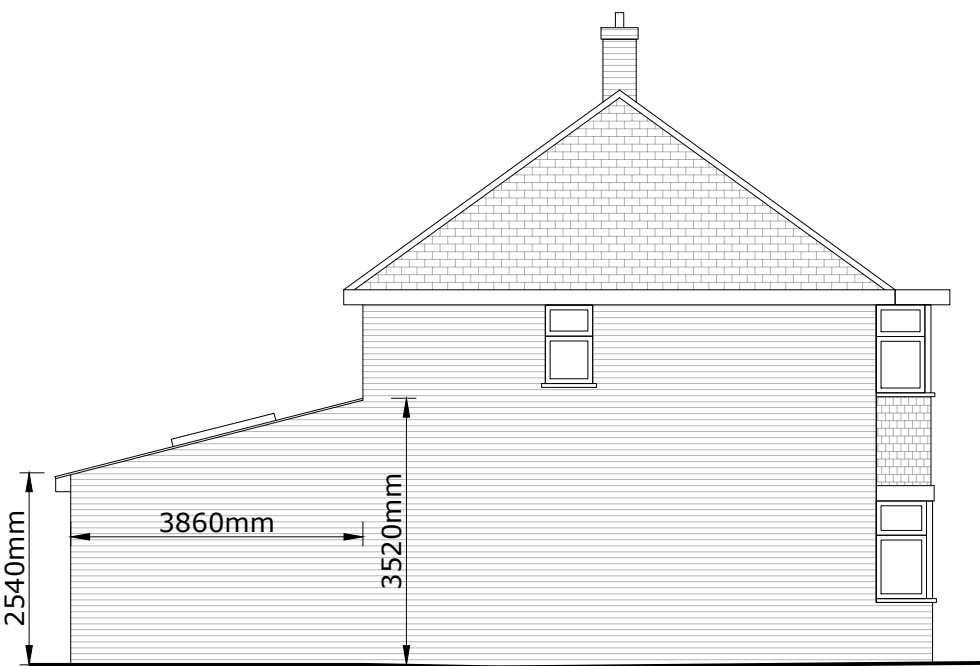


PROPOSED SIDE ELEVATION  
Scale 1:100

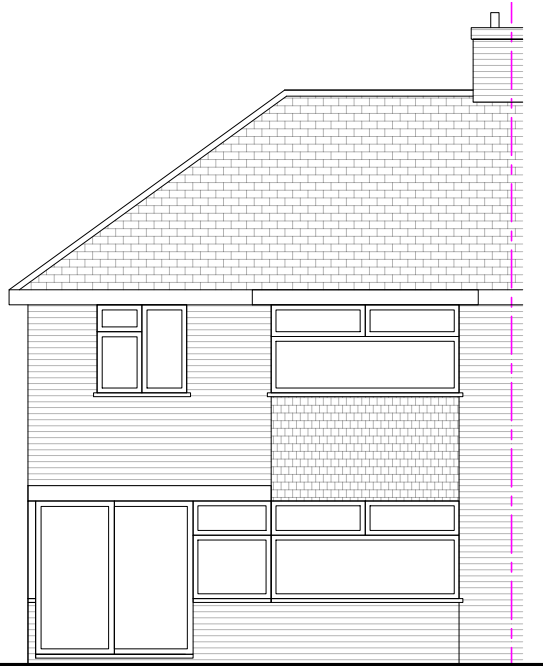


PROPOSED FRONT ELEVATION  
Scale 1:100




PROPOSED REAR ELEVATION  
Scale 1:100

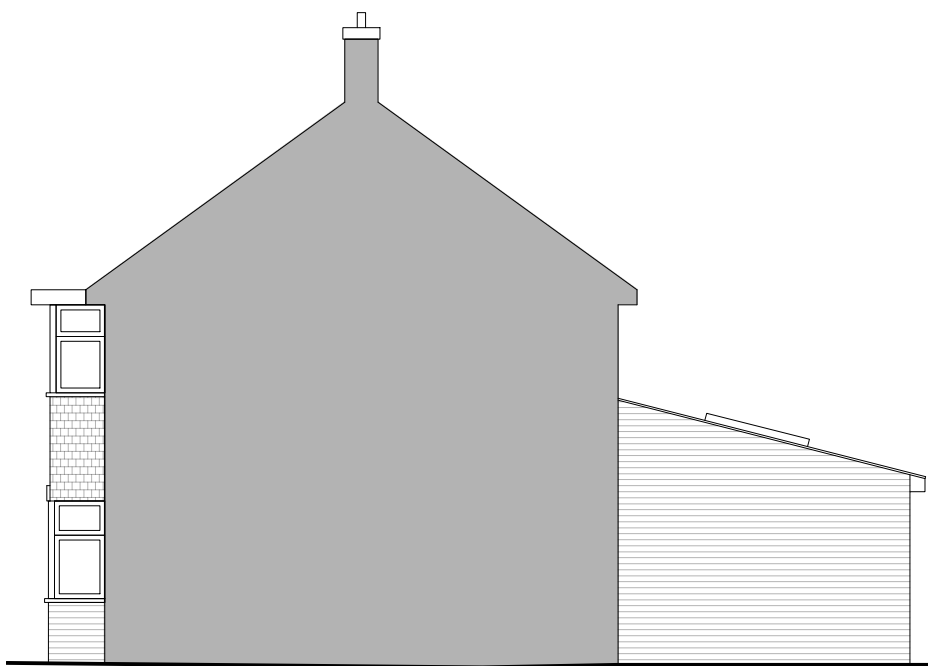

PROPOSED SIDE ELEVATION  
Scale 1:100

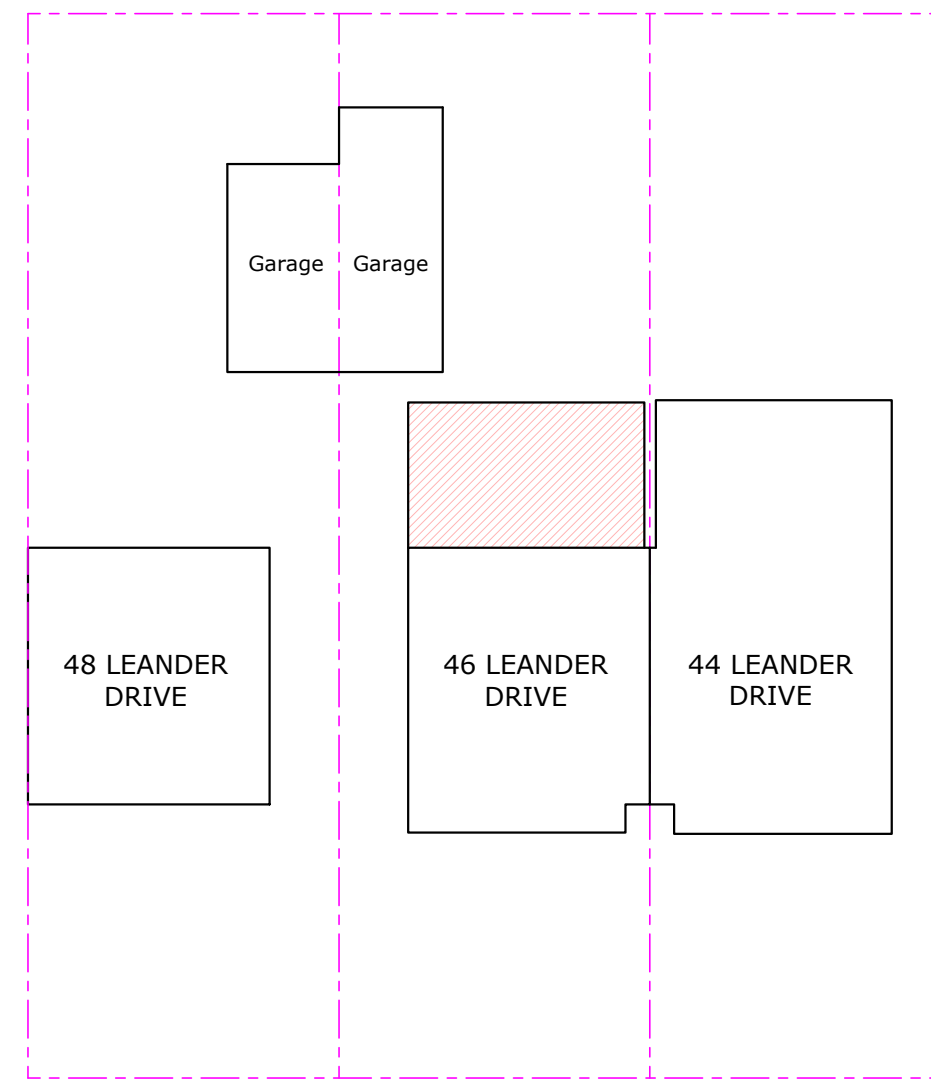

BLOCK PLAN  
Proposal Indicated In Red  
Scale 1:200

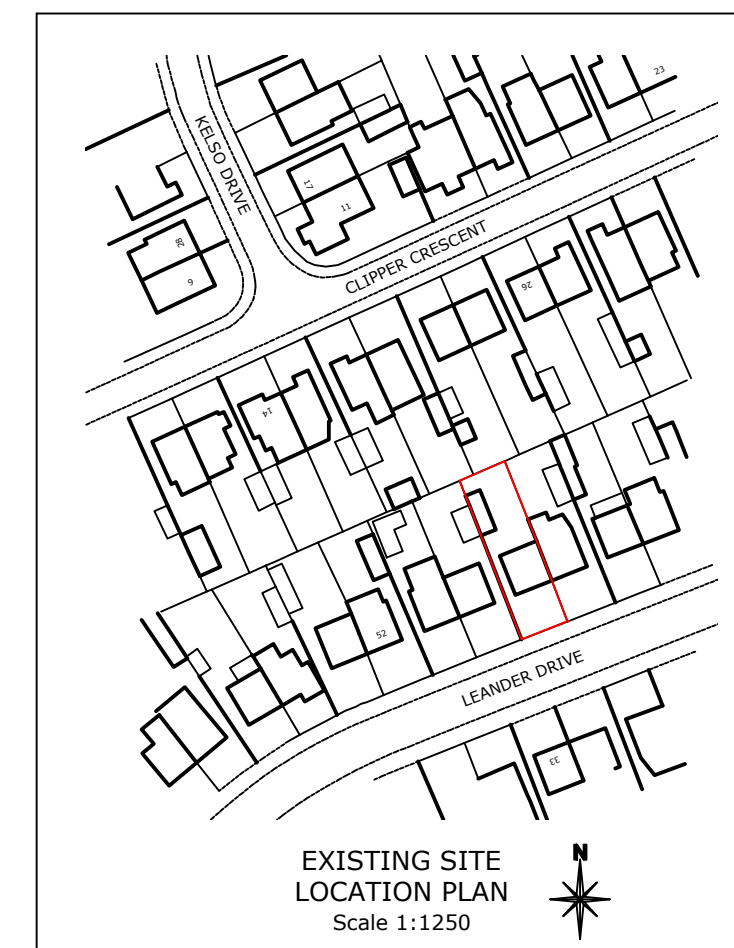

EXISTING SITE  
LOCATION PLAN  
Scale 1:1250

ALL DRAWINGS COPYRIGHT (C) TG Architecture Limited

**Notes:**  
Figured Dimensions take precedence over scaling. Check all measurements against scale below. All dimensions and site boundaries to be checked and verified on site prior to being put in hand.  
Please use scissor below when taking measurements from PDFs

**A1 Size Drawing Scales**

1:1250 10m 20m 30m 40m 50m 60m  
1:200 2m 4m 6m 8m 10m  
1:100 1m 2m 3m 4m 5m  
1:50 1m 2m 3m

**T G Architecture Limited**  
t: 07590 498 710  
@: info@tgarchitecture.co.uk

**PROJECT ADDRESS**  
46 LEANDER DRIVE, DA12 4NE

Date: AUG 2024 Drawn By: TRG  
Project Reference: TGA.0564 Drawing Number: 01 Revision: (-)

**PLANNING DRAWINGS**