




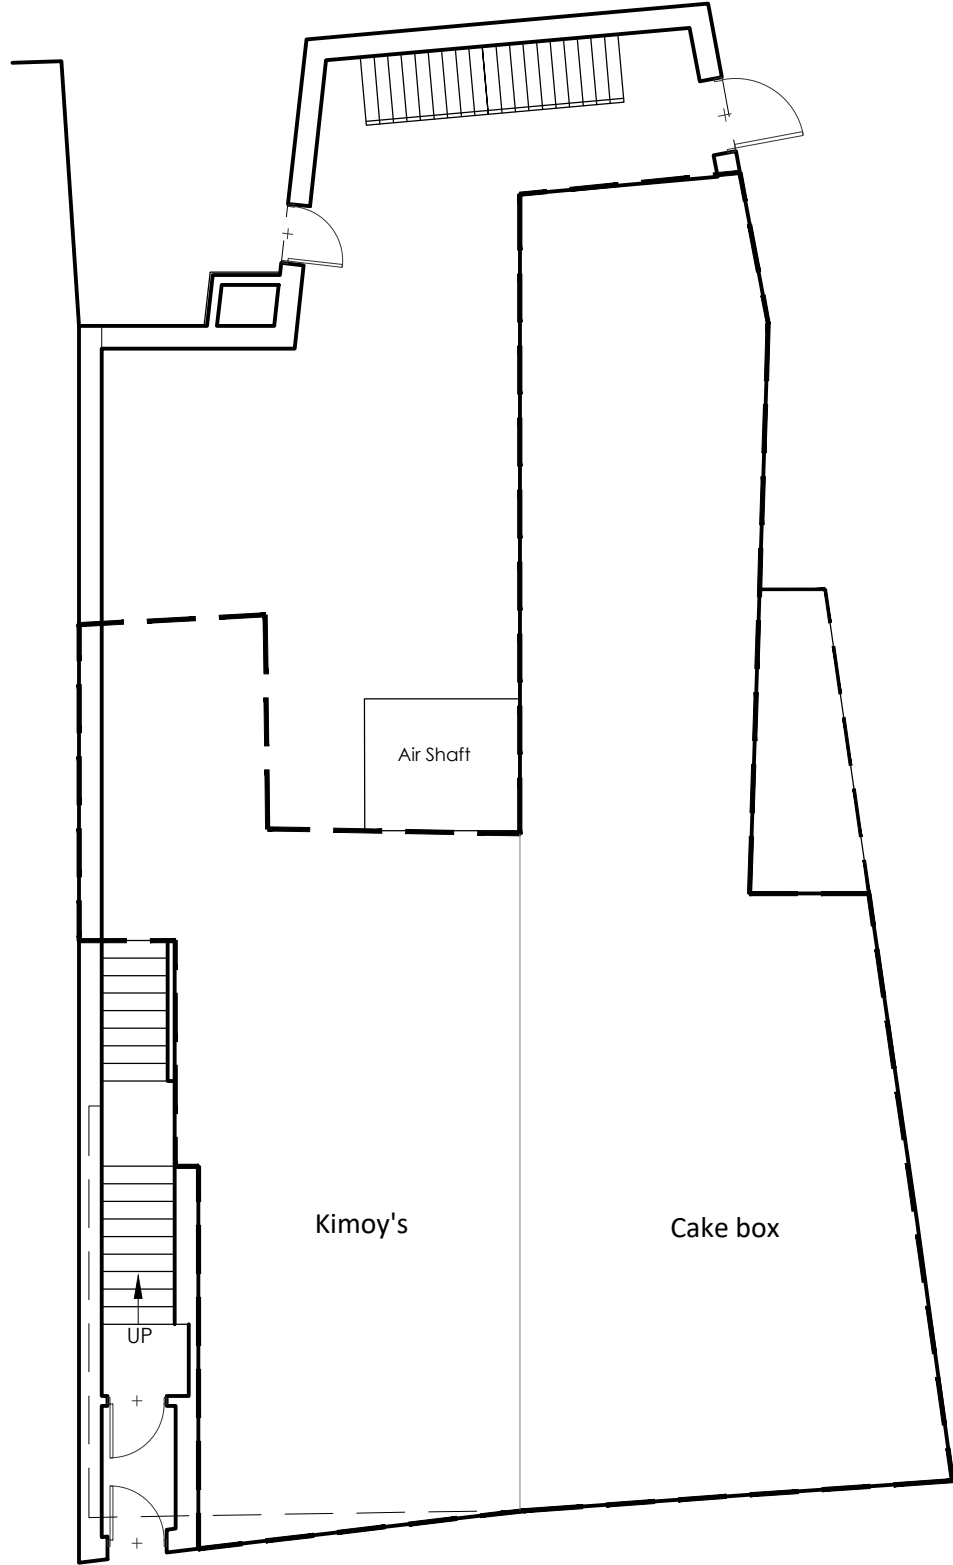


Existing Ground Floor Plan

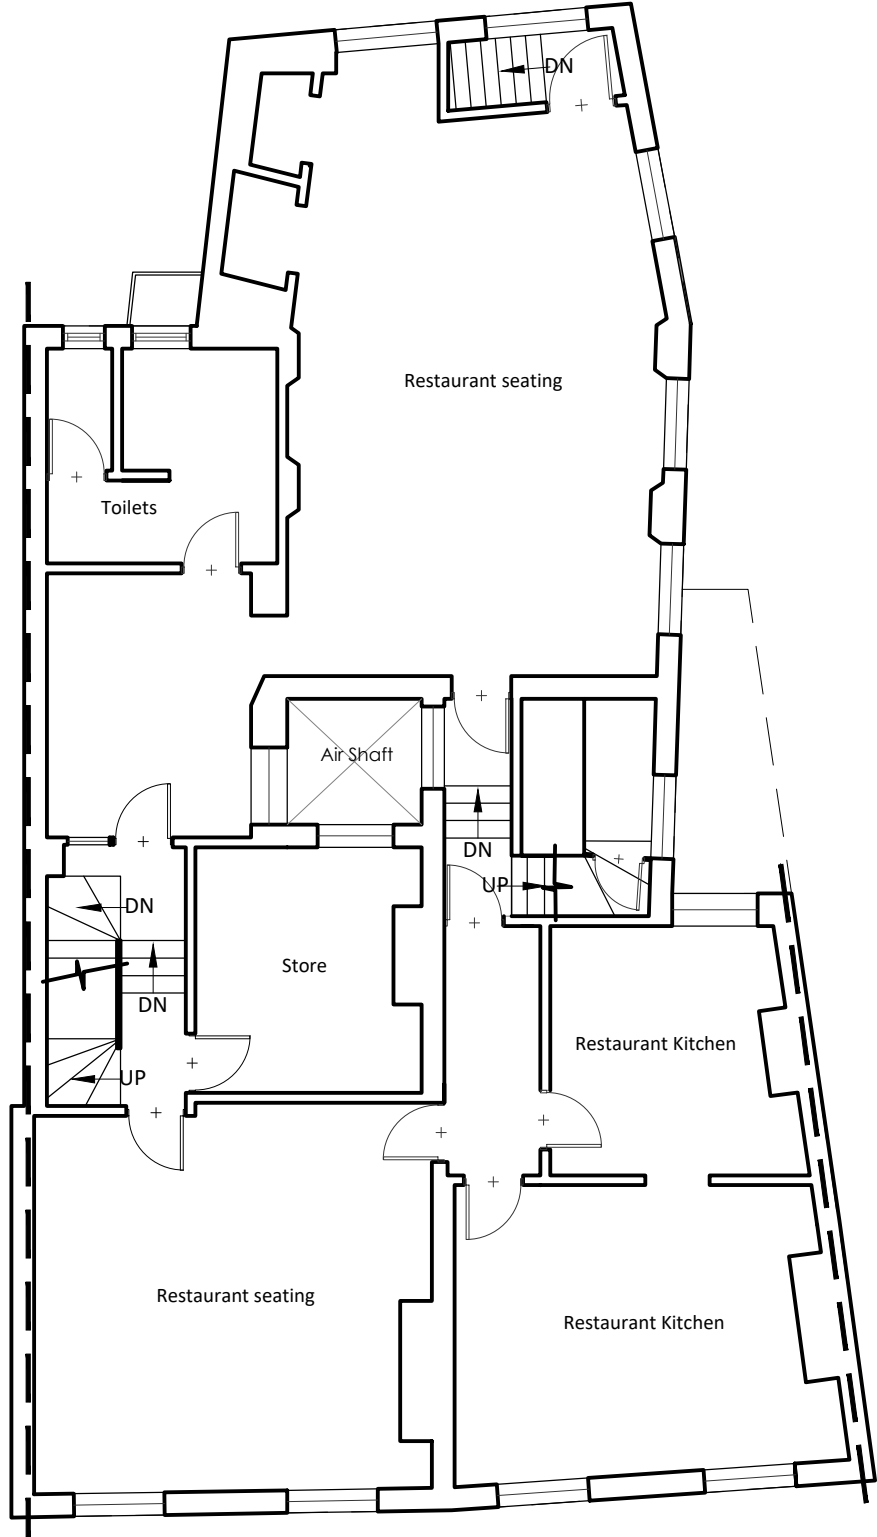

Existing First Floor Plan

REV A – Issued for listed building consent – 20.09.2024

 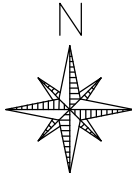

157 MILTON ROAD, GRAVESEND, DA12 2RG

PROPOSED CONVERSION OF UPPER FLOORS TO 3 X 2 BED FLATS
& 1 X 1 BED FLAT.

EXISTING GROUND & FIRST FLOOR PLANS

SCALE	1:100 @ A3		
DATE	SEP 2024	DRAWN BY	P.O.
CLIENT			
DRAWING NO.	821 – 01		REV. A

OLSON DESIGN GROUP
INTERIOR & ARCHITECTURAL DESIGN

PILGRIMS COTTAGE PILGRIMS WAY
WESTWELL ASHFORD KENT TN25 4NQ
pennyolson7@hotmail.com
07788972736