




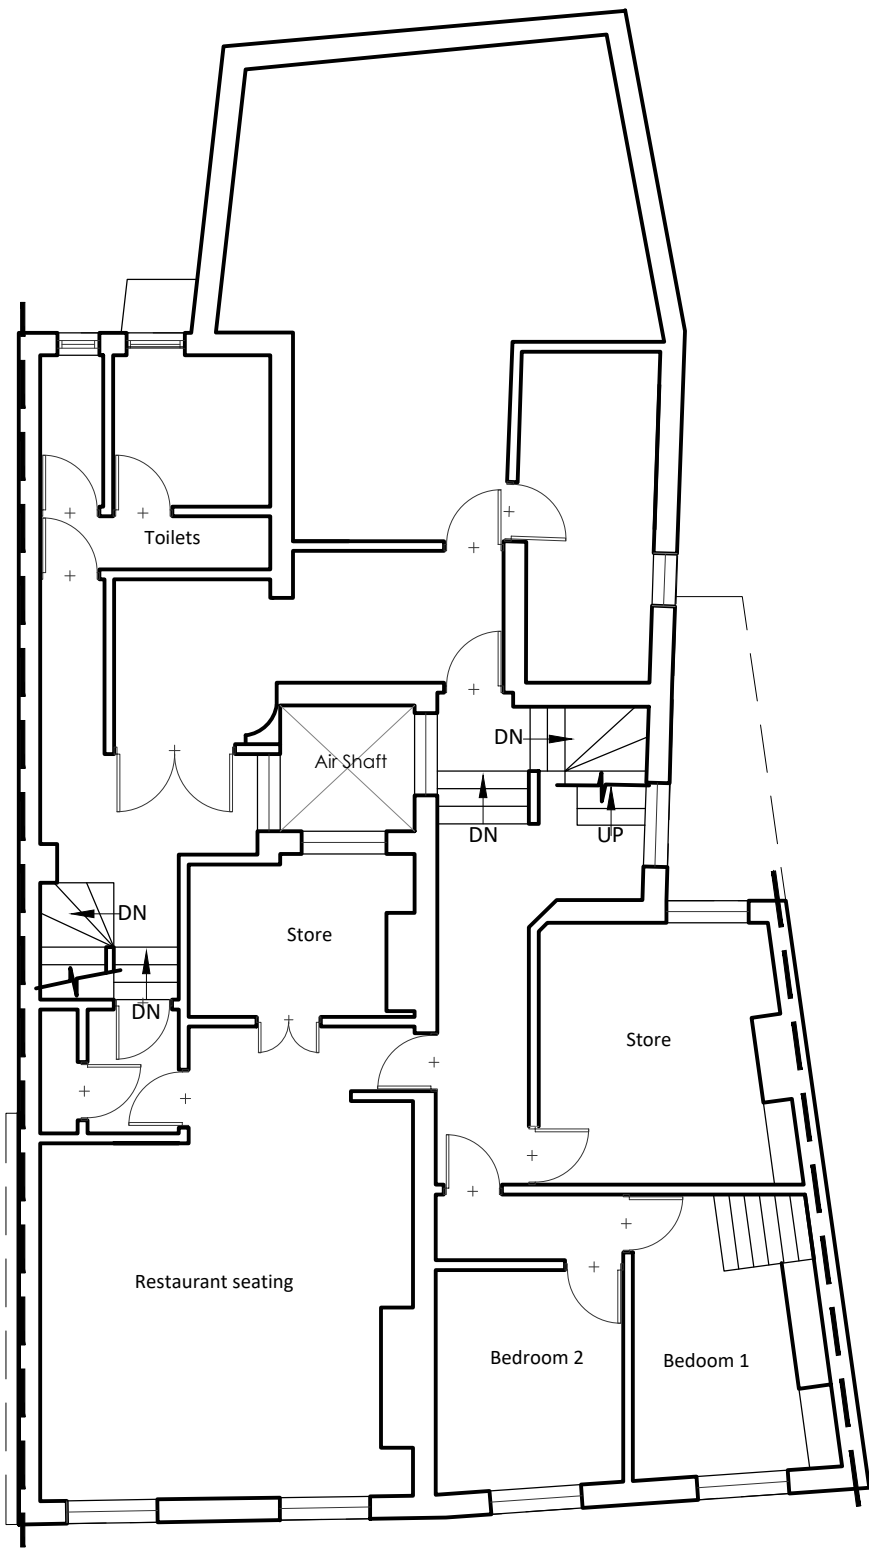


Existing Second Floor Plan

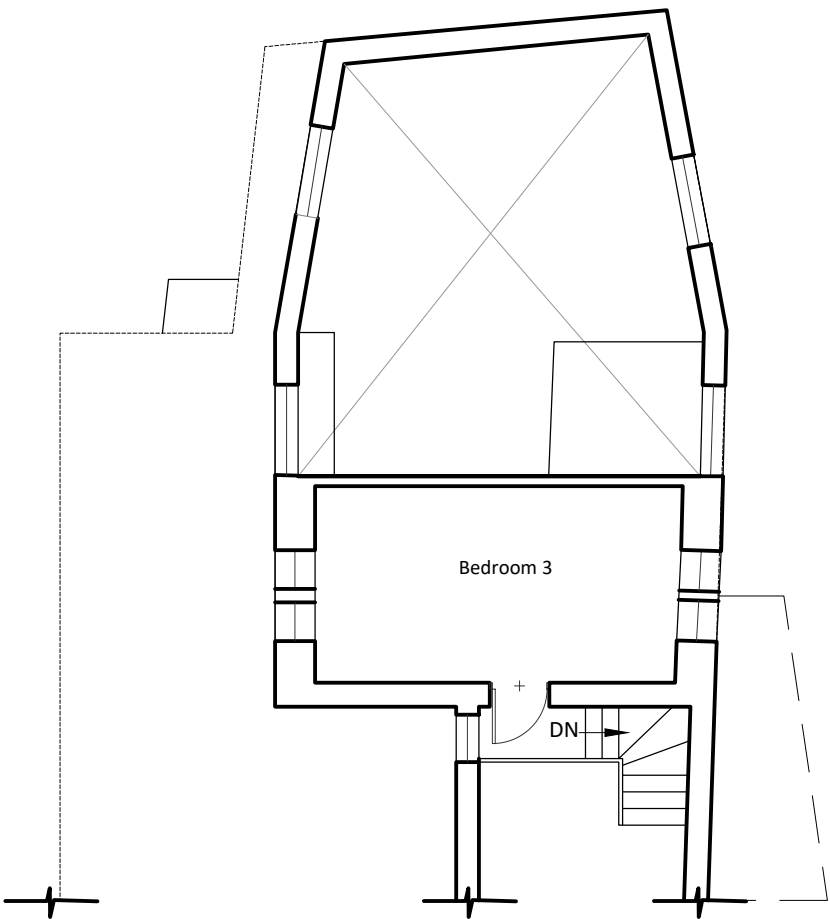

Existing Mezzanine Floor Plan

REV A – Issued for listed building consent – 20.09.2024

 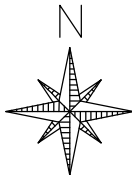

157 MILTON ROAD, GRAVESEND, DA12 2RG

PROPOSED CONVERSION OF UPPER FLOORS TO 3 X 2 BED FLATS
& 1 X 1 BED FLAT.

EXISTING SECOND & MEZZANINE PLANS

SCALE

1:100 @ A3

DATE

SEP 2024

DRAWN BY

P.O.

CLIENT

DRAWING NO.

821 – 02

REV.

A

OLSON DESIGN GROUP
INTERIOR & ARCHITECTURAL DESIGN

PILGRIMS COTTAGE PILGRIMS WAY
WESTWELL ASHFORD KENT TN25 4NQ
pennyolson7@hotmail.com
07788972736