


Scale 1 : 50



timber fence and sound screen

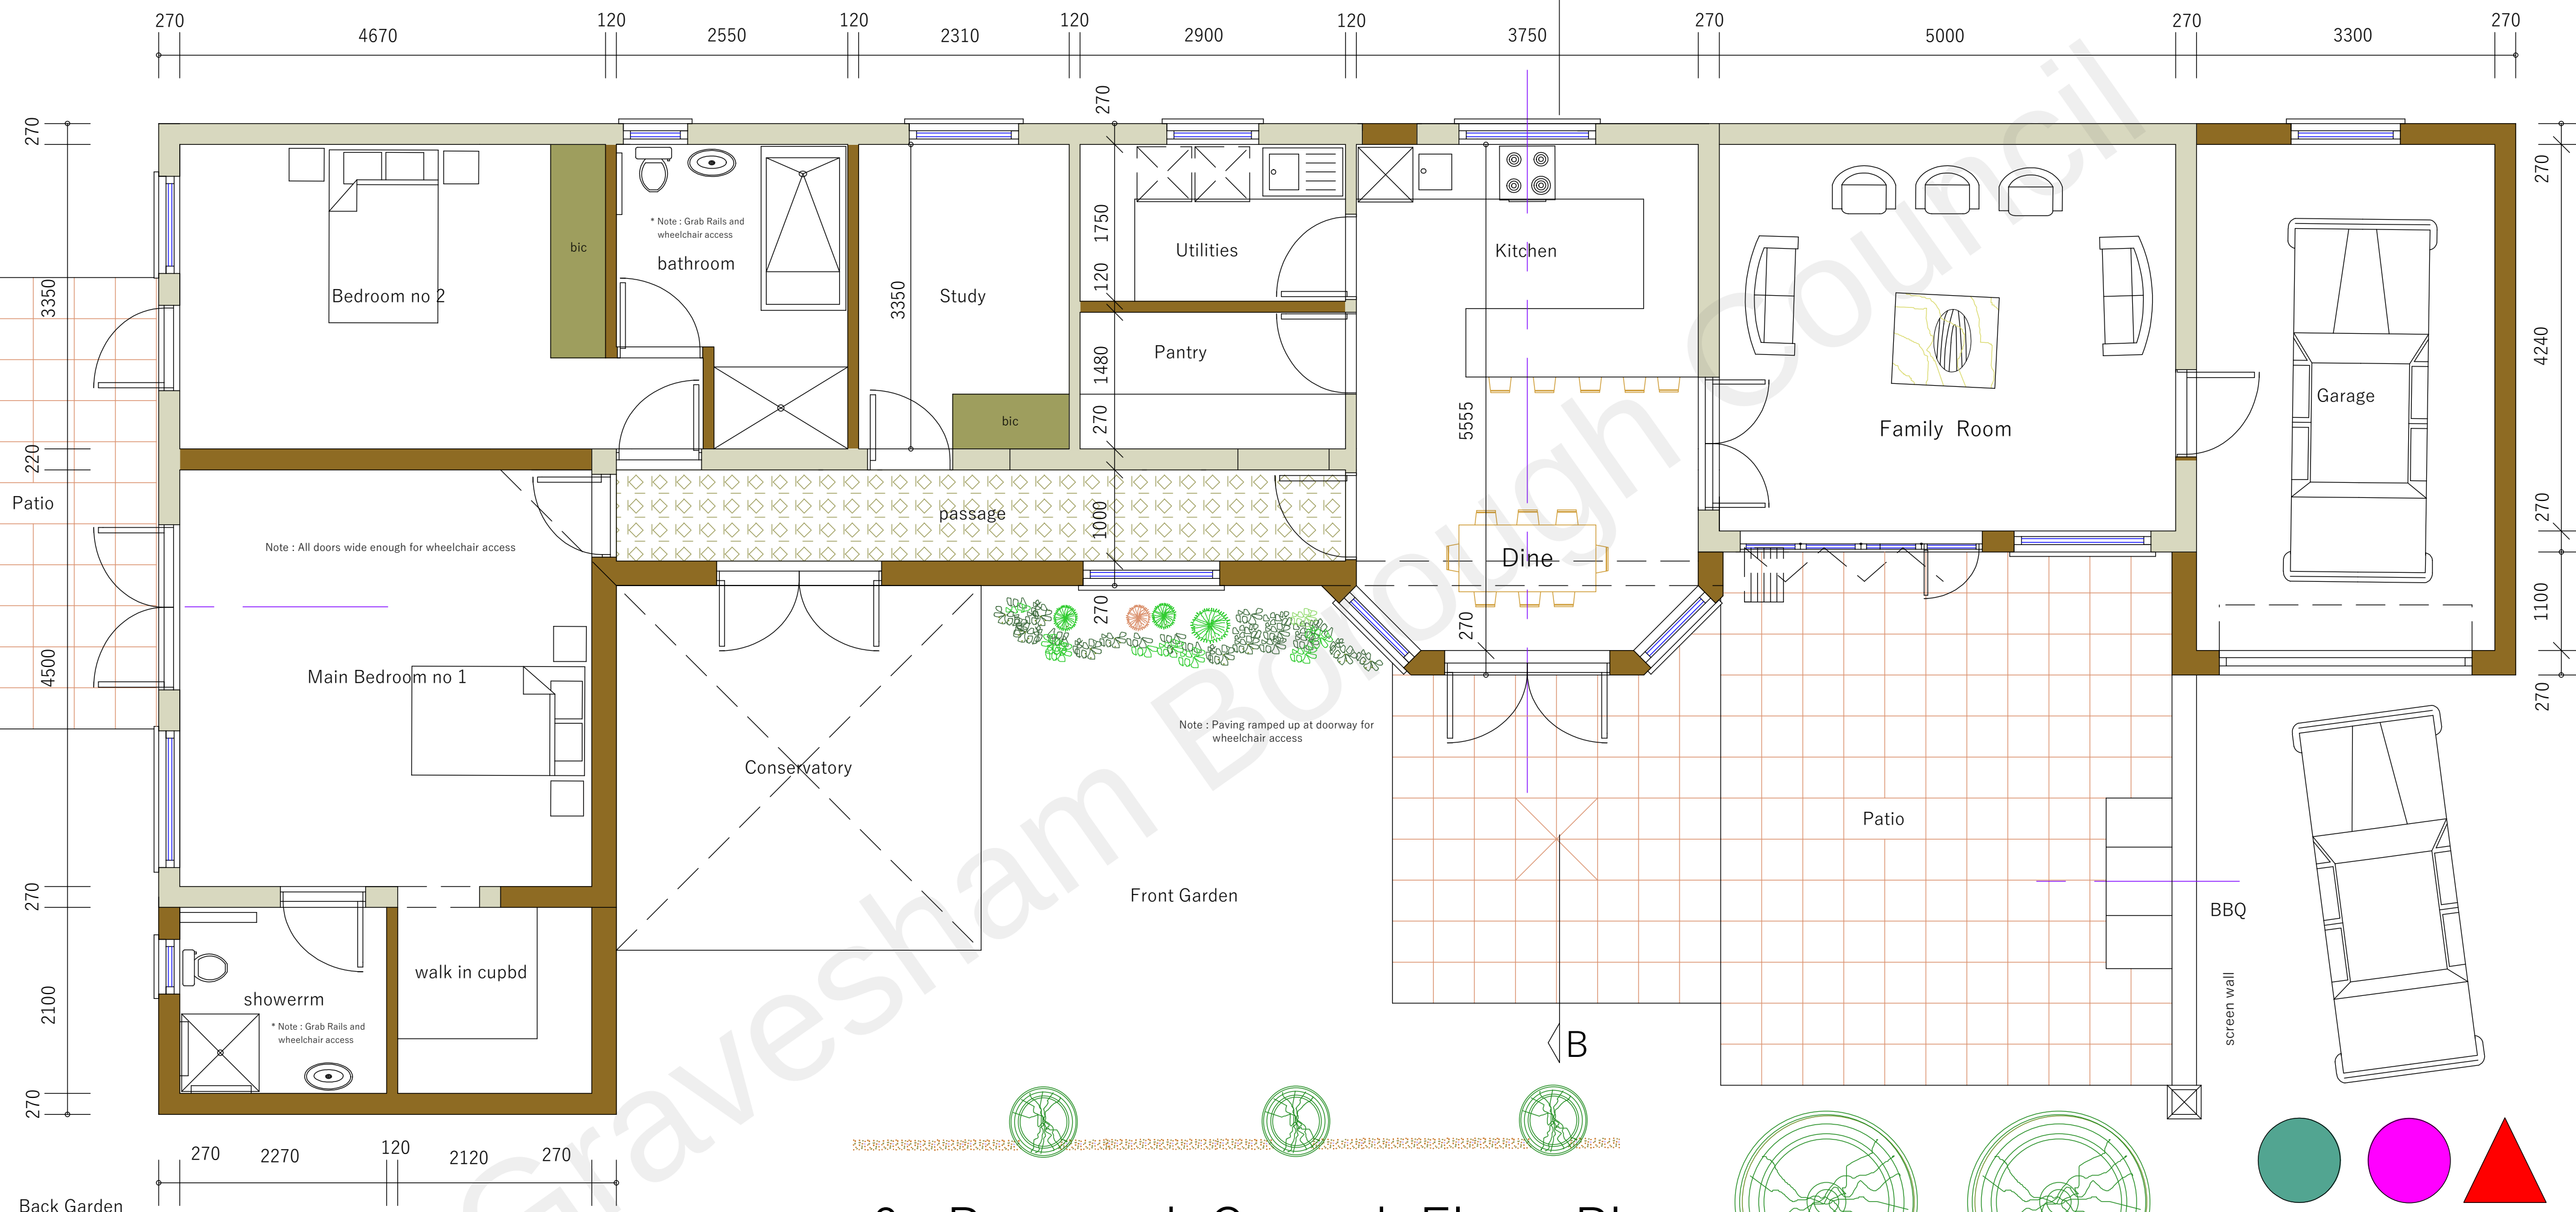

0 Proposed Ground Floor Plan


PROJECT

House Woodall

PROJEK

Burghfield, Wrotham Road, Culverstone Green, Meopham DA13 0RF


Existing Stable Block Converted to 2 Bedroom Cottage

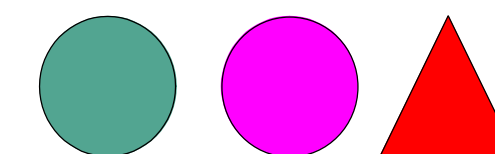

**CHRISTOPHER
COWLEY AND
ASSOCIATES**

079-86340719

c.cowley@tiscali.co.uk

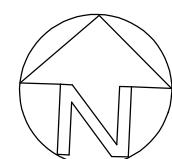

05