
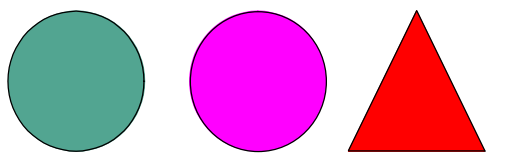
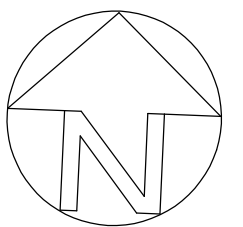
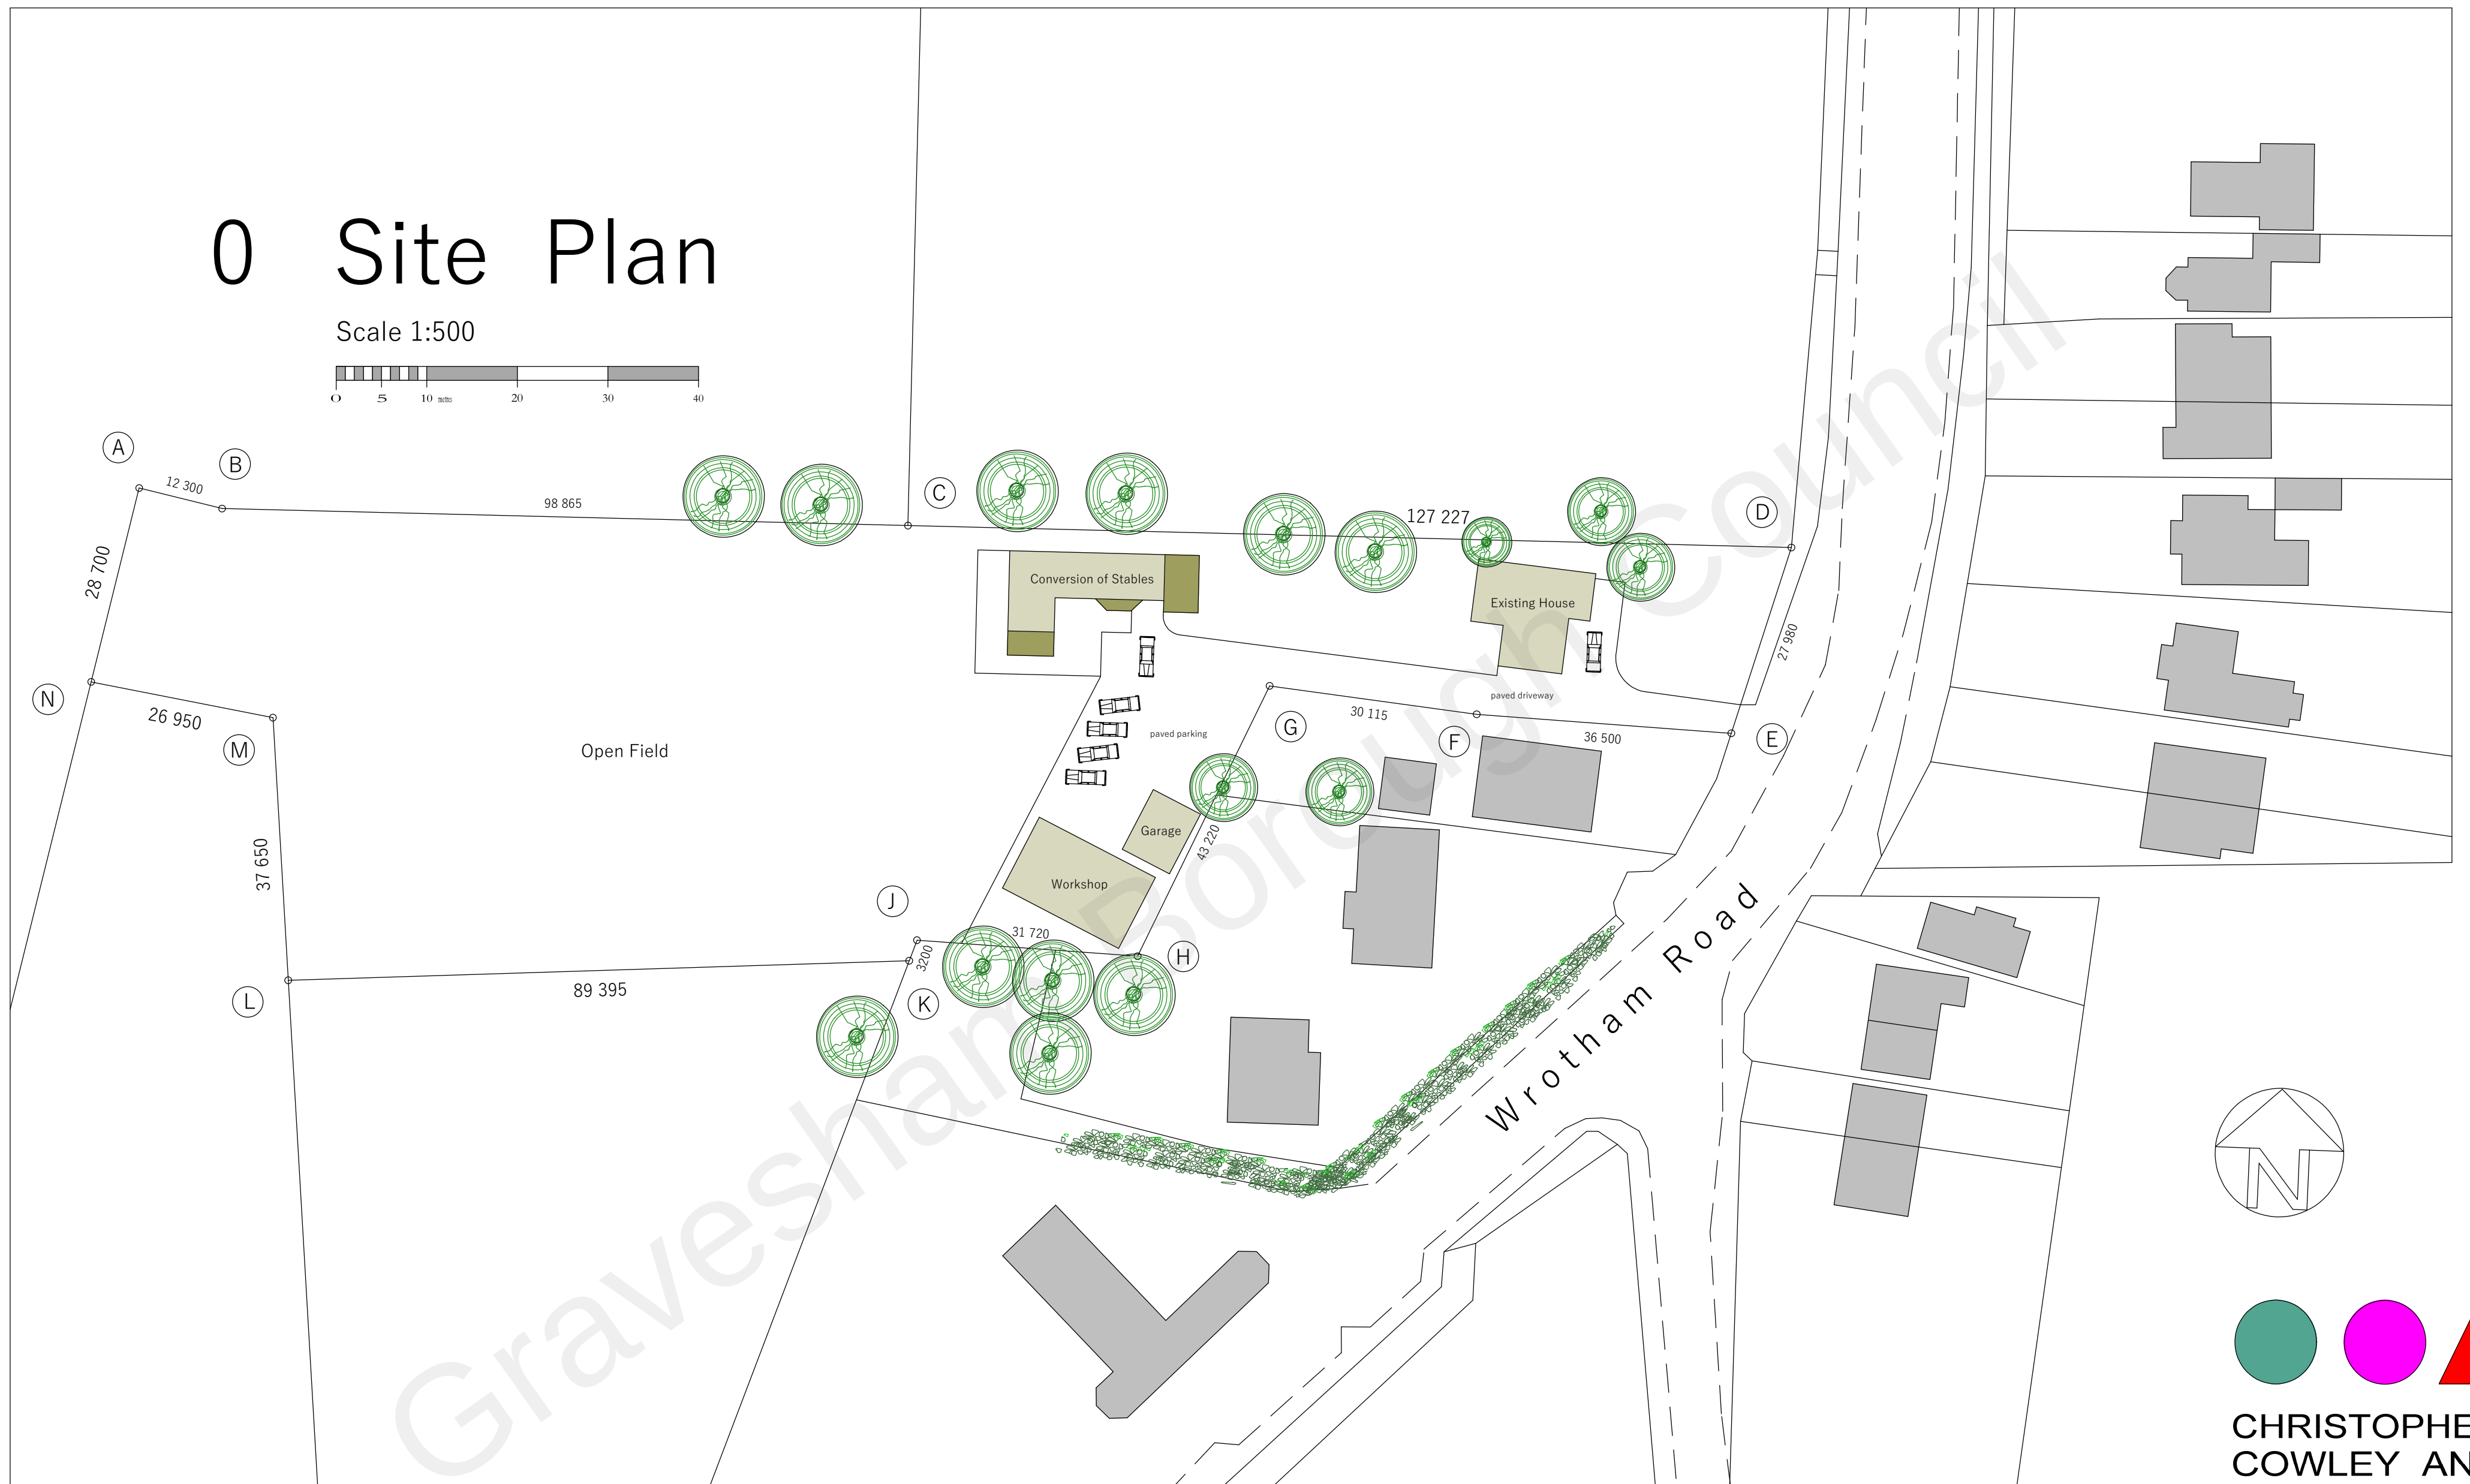


0 Site Plan


Scale 1:500

 

**CHRISTOPHER
COWLEY AND
ASSOCIATES**

079-86340719

c.cowley@tiscali.co.uk

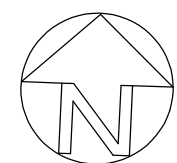

PROJECT House Woodall **PROJEK**
Burghfield, Wrotham Road, Culverstone Green, Meopham DA13 0RF
Existing Stable Block Converted to 2 Bedroom Cottage

Site Plan