




East Elevation



West Elevation



North Elevation

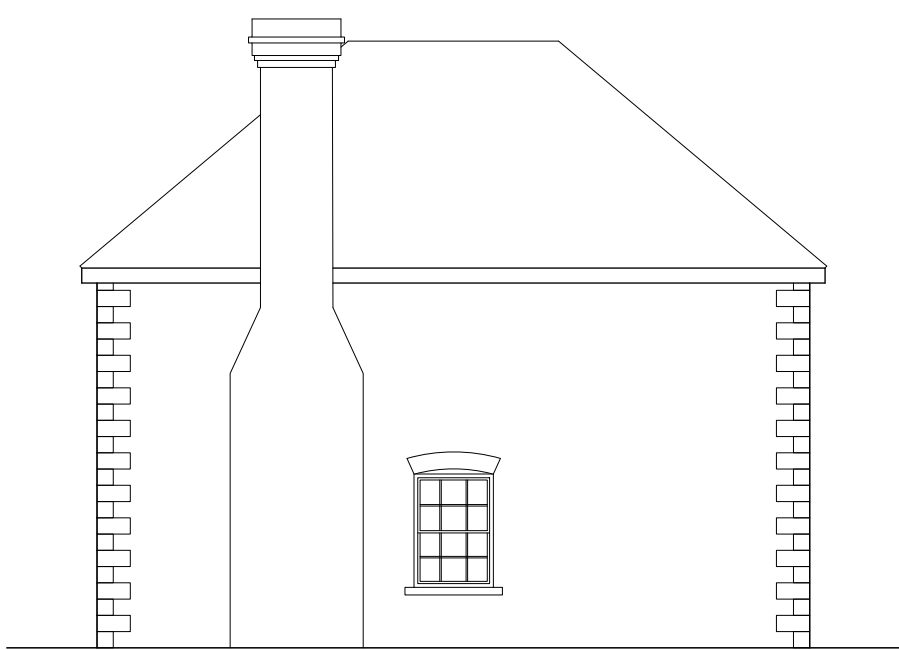

South Elevation

P.3274.dwg
OS LICENCE NO. 100 022432.
Contractors must verify all dimensions on site prior to commencement of works. **DO NOT** scale from this drawing. **FOR PLANNING PURPOSES ONLY.** Drawing to be read in accordance with other schematic documentation. It is the responsibility of the client/employer to instruct a suitably qualified specialist to conform with the requirements of the current CDM 2015 Regulations. Client/employer to appoint a principal designer/contractor, as required under the HSE legal requirements. Refer to www.hse.gov.uk for further guidance. © Drawings and designs are copyright of Bloomfields and must not be copied without prior consent.

Notes:

GIA: 186.70m²
External Volume: 850m³

Issued for Planning

Revision:	Rev By:	Checked By:
A. 05.06.2024	RB	BW
B. 10.07.2024	RB	BW
C. 24.07.2025	RB	TWO



01892 831 600
www.bloomfieldsltd.co.uk
drawing@bloomfieldsltd.co.uk

Client:
AC Goatham

Project:
Proposed Dwelling

Site Address:
New Green Farm
Lower Shorne
Gravesend

Scale: 1:100 @ A2
Drawn By: RB

Date: 05.06.2024
Checked By: TWO

Drawing Title:
Proposed Elevations

St: | Job No: | Drawing No: | Rev:

P.3274.070.C