




SITE MAP Scale 1 : 1250

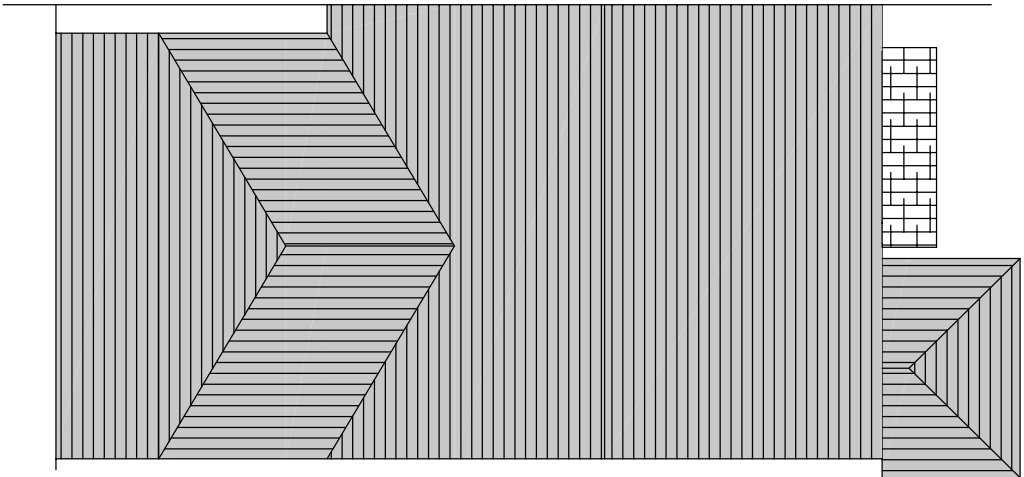

ROOF PLAN
Scale 1 : 100

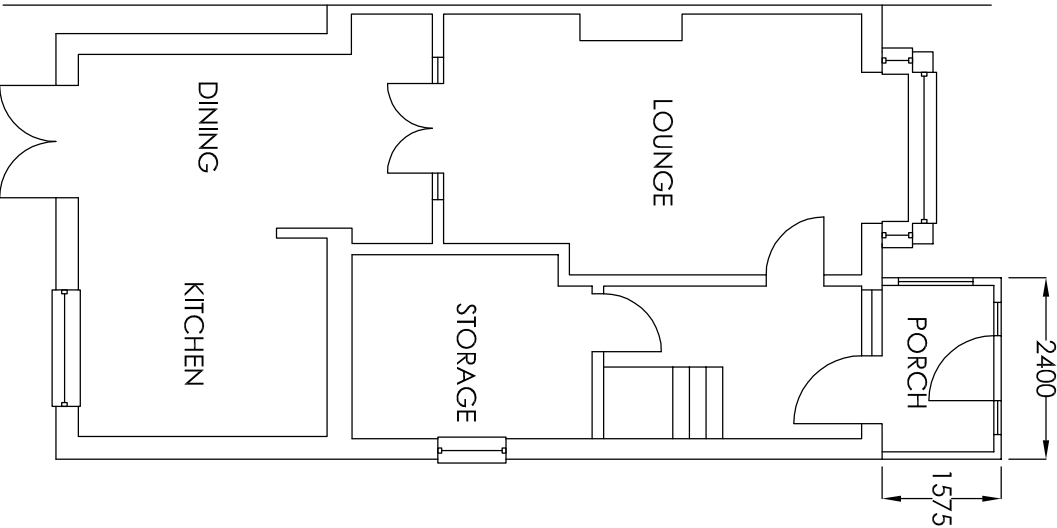

GROUND FLOOR PLAN
Scale 1 : 100

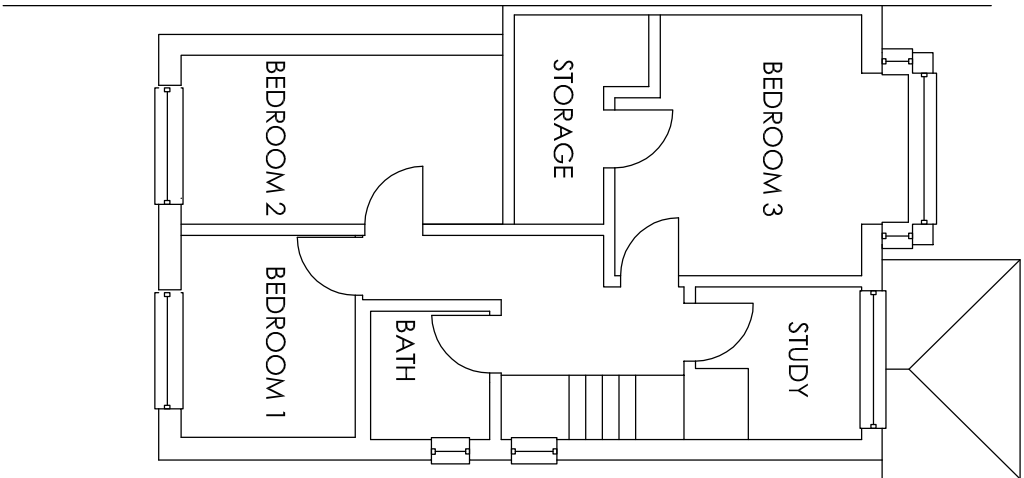

FIRST FLOOR PLAN
Scale 1 : 100

Project		42 Cambria Crescent Gravesend Kent DA12 4NH	
		Part front two storey extension, Extend rear first floor extension flush with ground floor and rear garden outbuilding	
Drawing Title		Site Map and Existing Floor & Roof Plans	
		Drawn HC Date Feb 25 Scale 1:1250 1:100 Drawing No. 42CC/A3/O1 H Channa Picaroons Maidstone Road Platt Kent TN15 8LB Tel: 07828277909 E-mail: hbechanna@tiscali.co.uk	
Rev		Description	
		Date	