




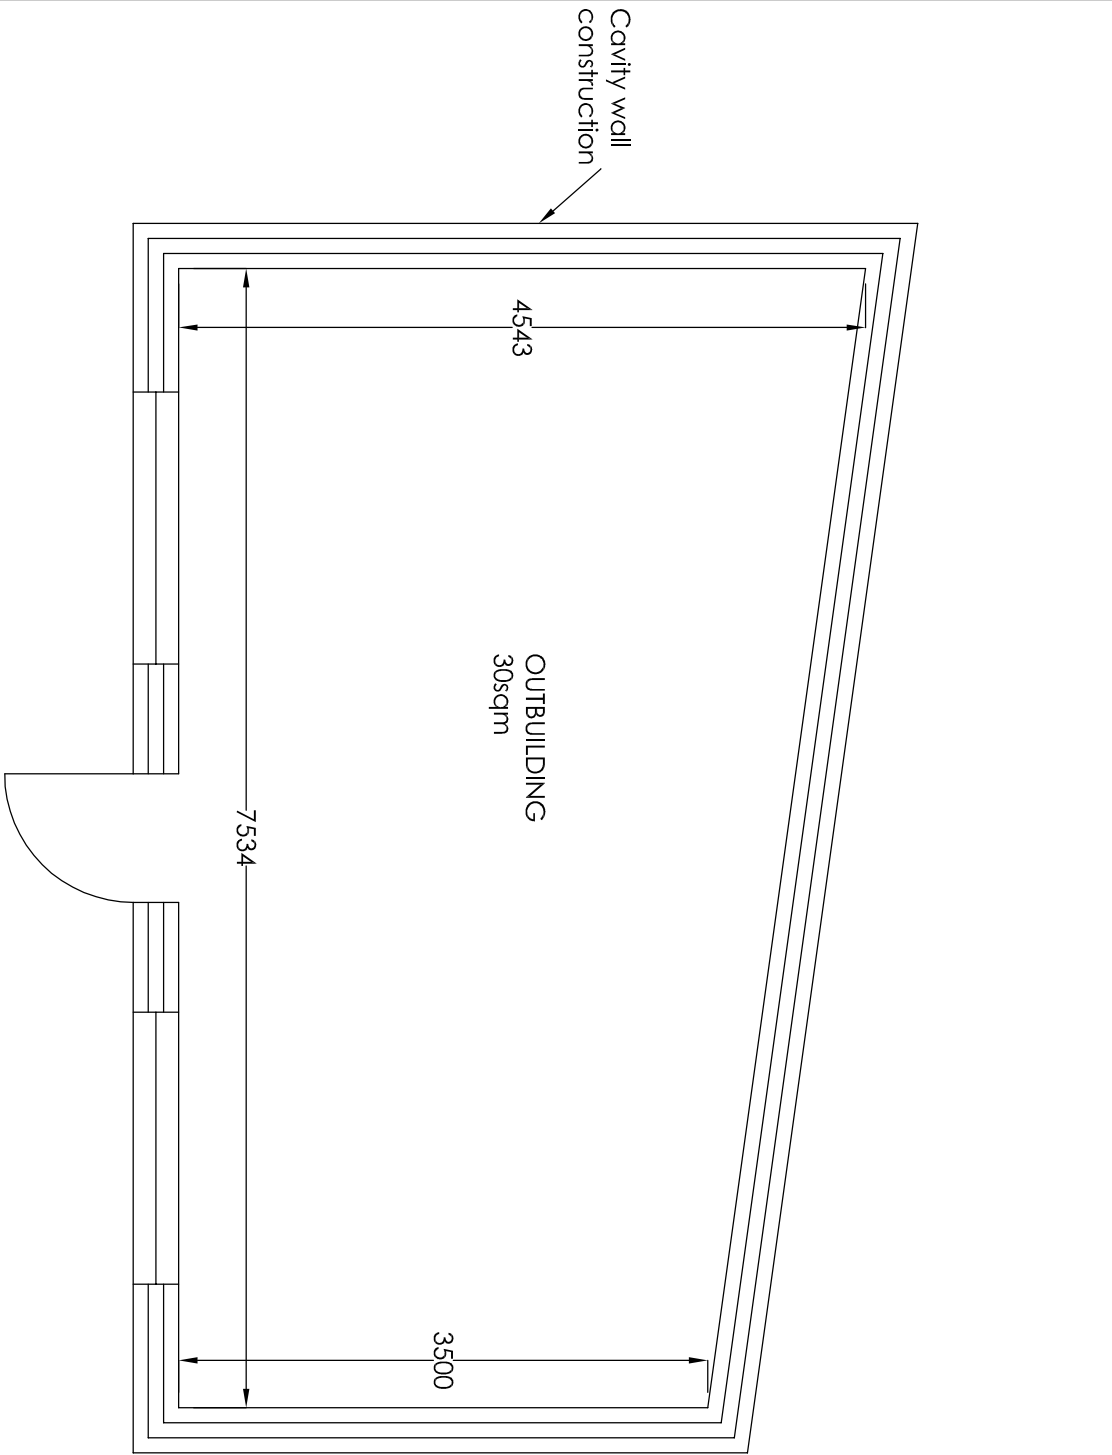


FLOOR PLAN

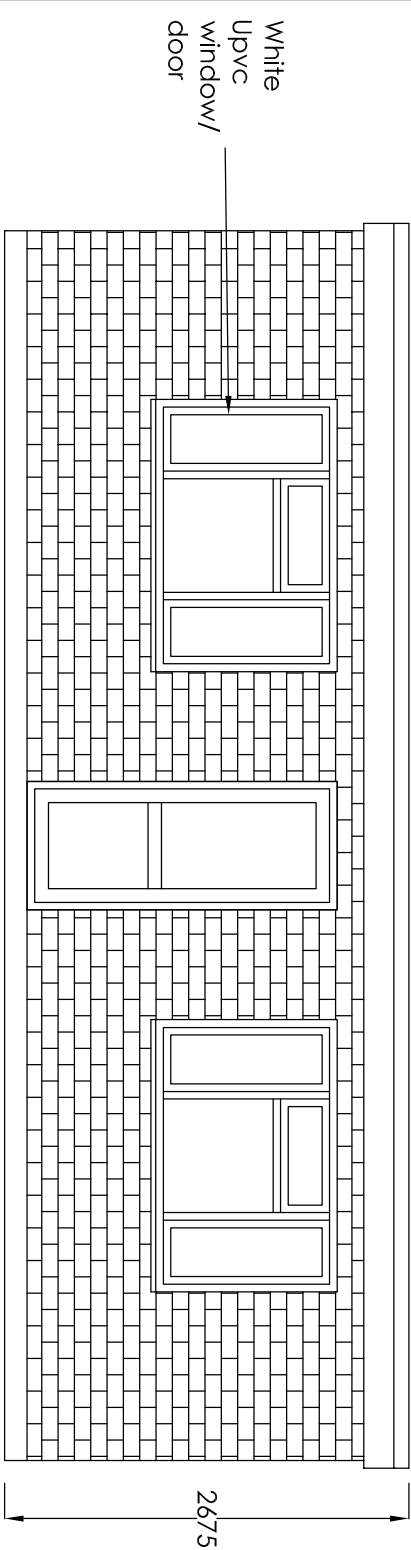

FRONT ELEVATION

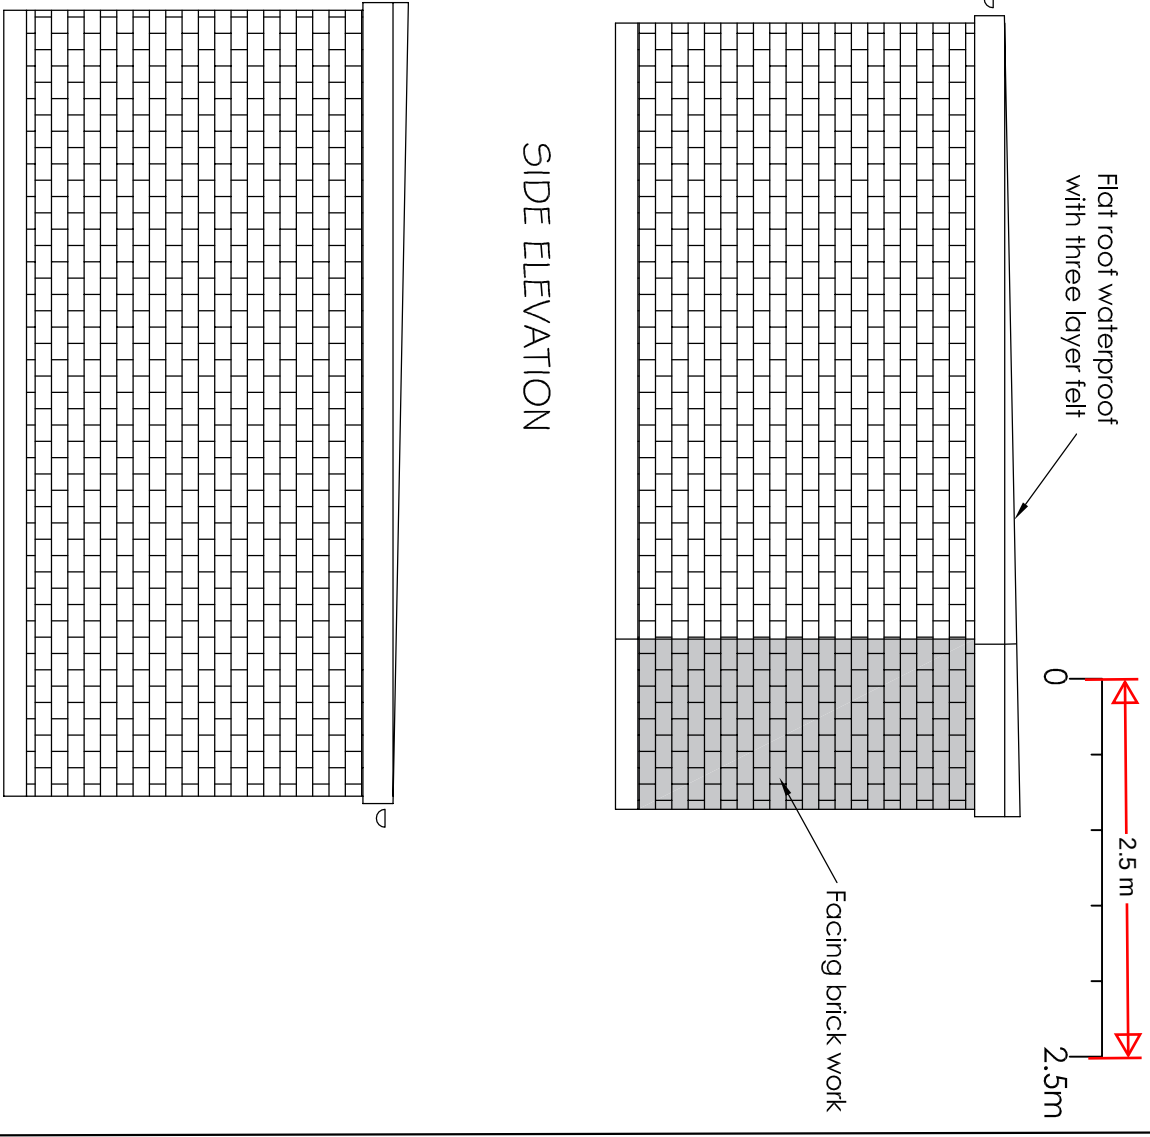

SIDE ELEVATION

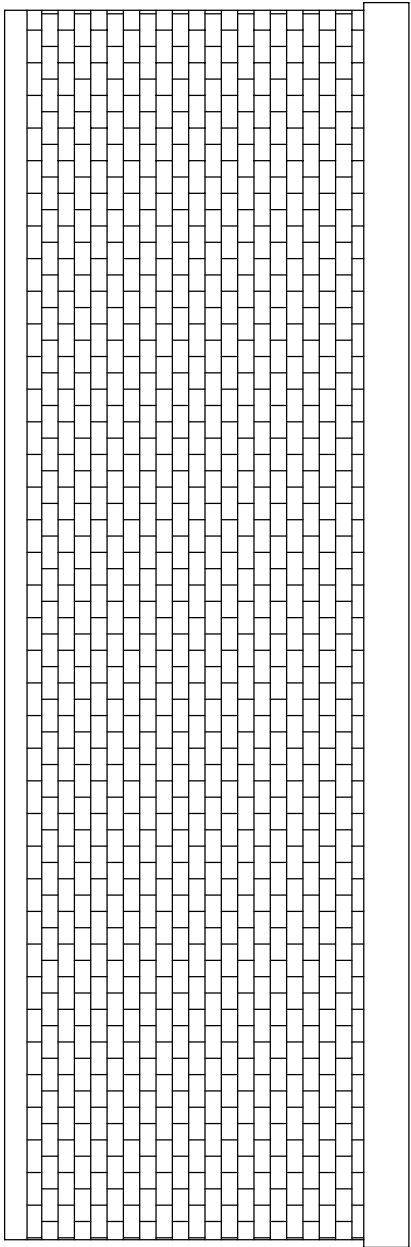

REAR ELEVATION

Project		42 Cambria Crescent Gravesend Kent DA12 4NH	
		Part front two storey extension, Extend rear first floor extension flush with ground floor and rear garden outbuilding	
Drawing Title		Proposed Outbuilding Floor plan and Elevations	
Rev		Description	
Date		Date	
Drawn		Date	
HC		Feb 25	
Scale		1:50	
Drawing No.		42CC/A3/05	