


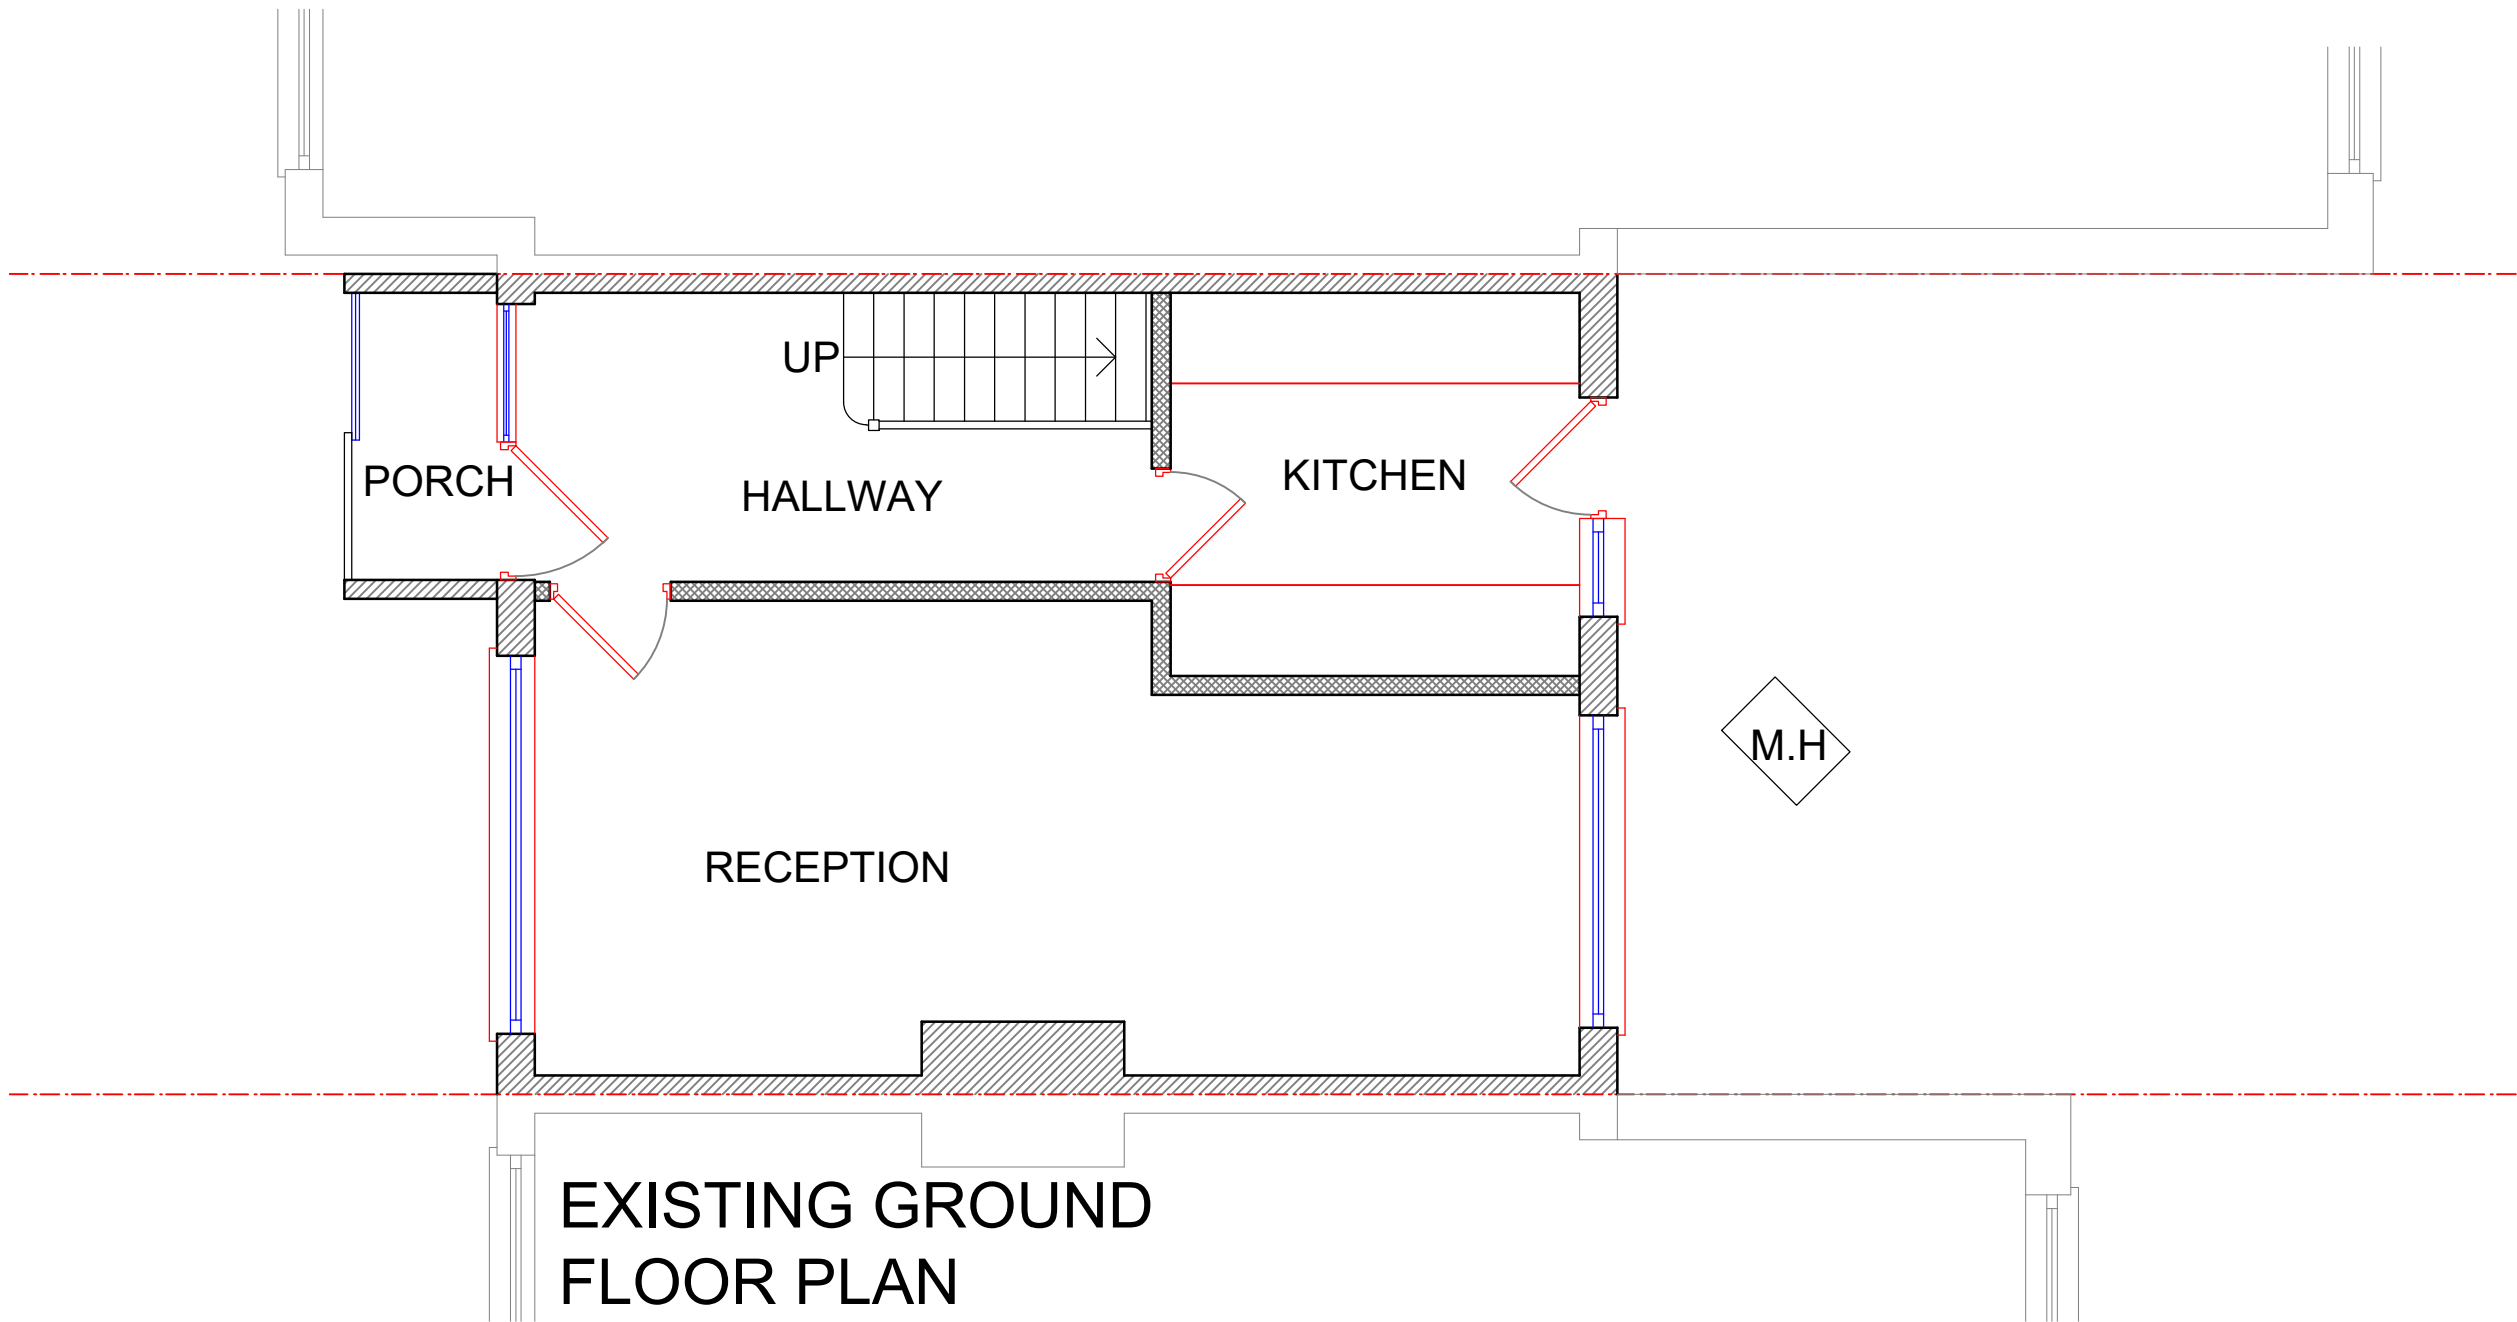

EXISTING GROUND
FLOOR PLAN



REFERENCE DRAWINGS		NOTES	COPYRIGHT	NOTES				CONSULTANT			DRAWN	CLIENT/PROJECT	DRAWING No.		
		BOUNDARIES SHOWN ARE FOR PLANNING PURPOSES ONLY. THEY DO NOT DETERMINE LEGAL OWNERSHIP OR BOUNDARIES AND CREATE NO RIGHTS, ENTITLEMENTS OR INTERESTS. PLANNING APPLICATIONS OR SUBSEQUENT PERMISSIONS DO NOT CONVEY OWNERSHIP OR RESOLVE BOUNDARY MATTERS. LEGAL BOUNDARIES REMAIN SUBJECT TO THE TITLE DEEDS OF RELEVANT DOCUMENTS	THE CONTENTS OF THIS DRAWING MAY NOT BE REPRODUCED IN WHOLE OR IN PART WITHOUT EXPRESS WRITTEN CONSENT OF TOWN & COUNTY VALUERS & SURVEYORS LIMITED	PLEASE NOTE THAT BEFORE BUILDING WORKS COMMENCES IT THE RESPONSIBILITY OF THE BUILDER OR OWNER TO SERVE PARTY IS. WALL NOTICES TO ALL NEIGHBOURS					A DESIGN STUDIO LTD.	ARCHITECTURAL CONSULTANT, CIVIL ENGINEERS, STRUCTURAL ENGINEERS Wellesley House, 1 st Floor 98-102 Cranbrook Road Ilford, IG1 4NH Email: adesignstudio99@gmail.com Tele: 020 3651 7861/07886623744	AN	3 ASTRA DRIVE	A01		
													SB	GRAVESEND DA12 4PZ	
													PROJECT NO.	TITLE	EXISTING PLAN
					No	DATE	REVISION	BY	CHK		7262		DATE: August 2026		