


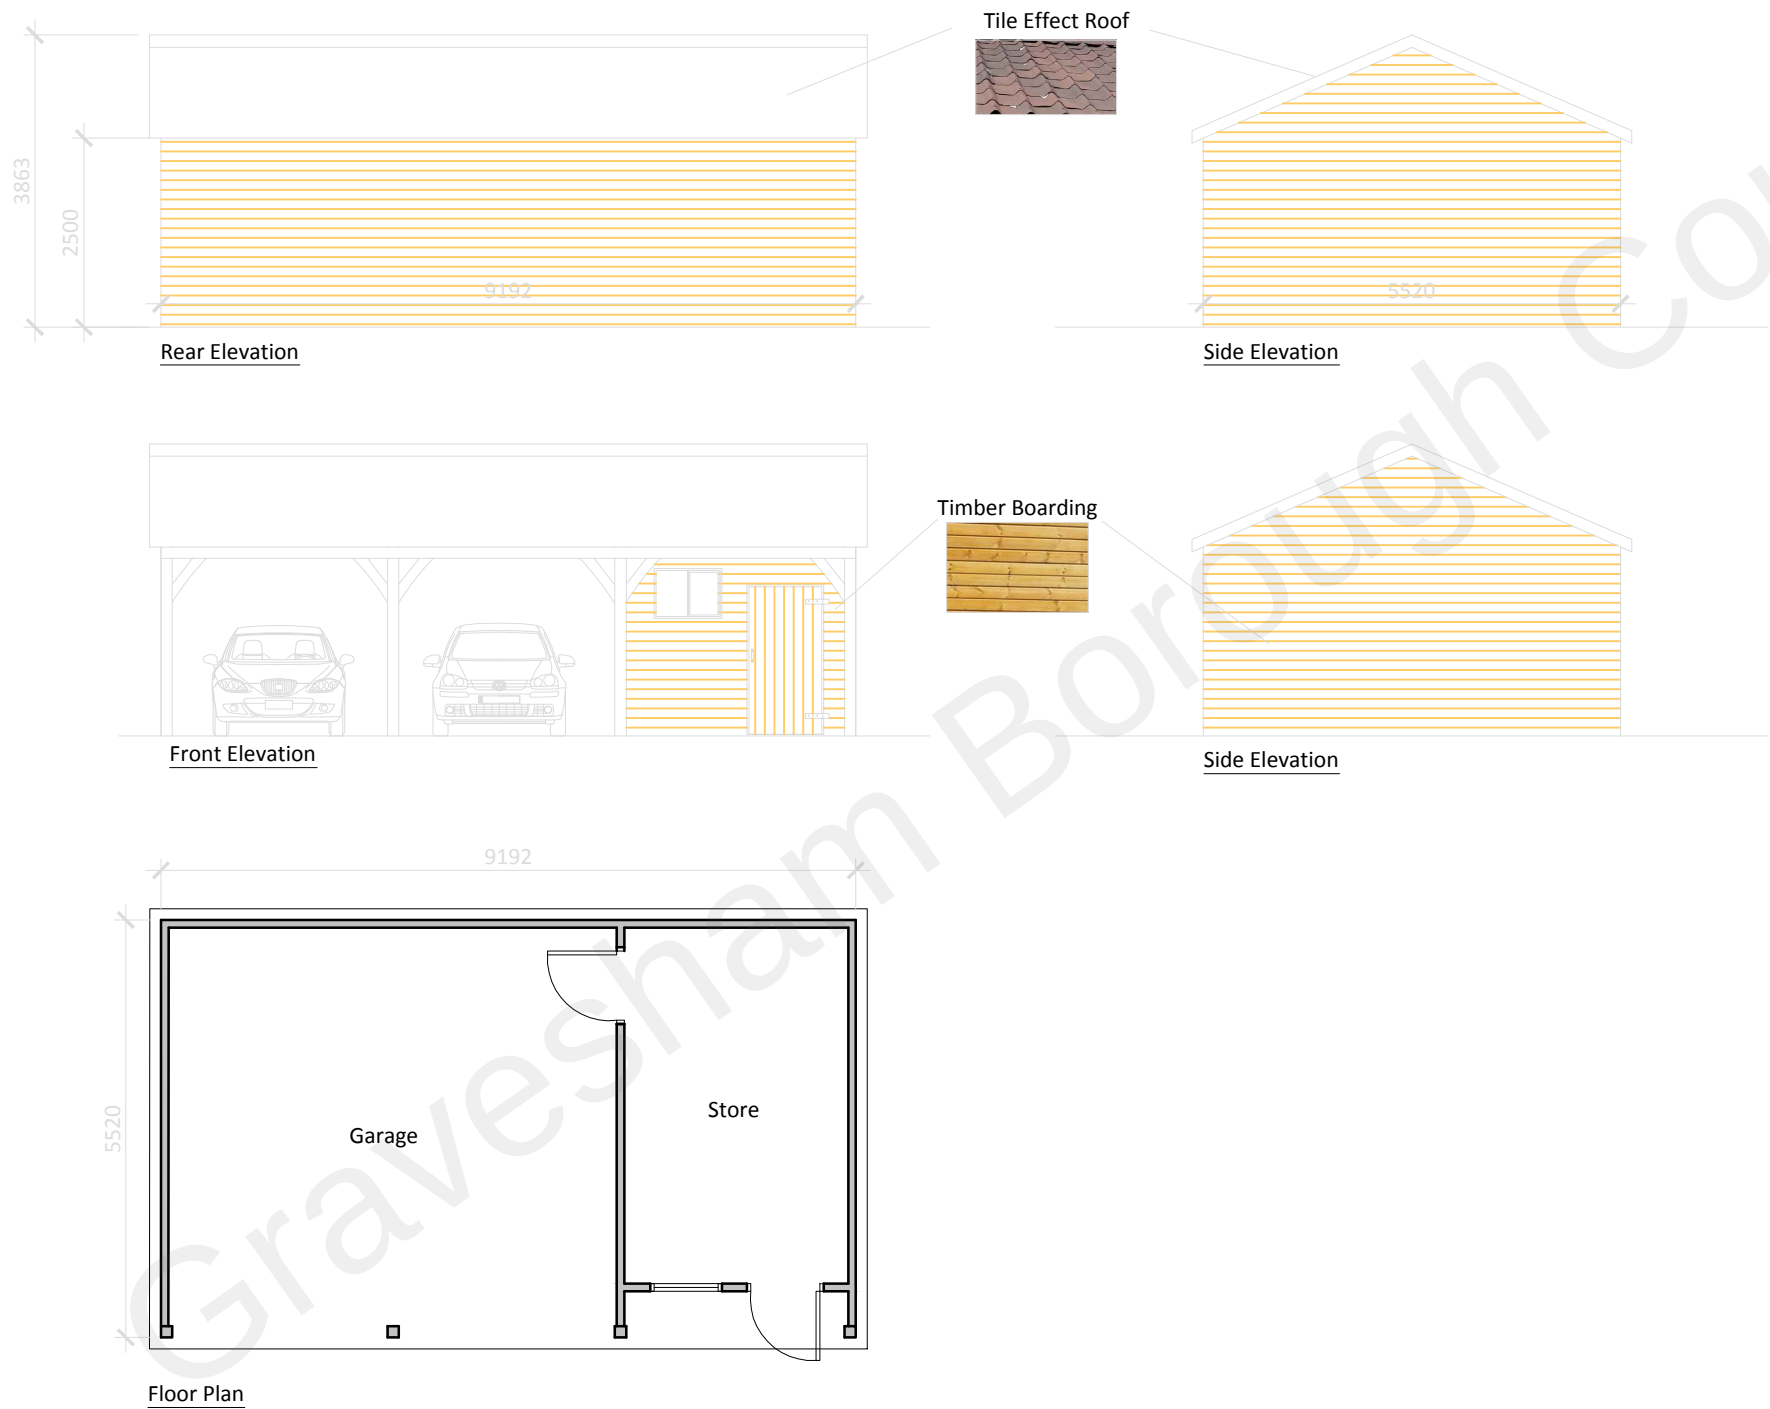

2 The Parade, Ash Road, Hartley
Longfield, Kent DA3 8BG
Tel: 01474 703705
www.grahamsimpkinplanning.co.uk
Email: webmail@grahamsimpkinplanning.co.uk

Project Title 47 Beechwood Drive, Culverstone, DA13 0TX		Job No 3422
Drawing Title Floor Plan and Eveavations	Drawing No 03	Revision A
Date 21.09.2021	Drawn by MDE	Checked by J.B
Scale 1:100 @ A3	Note	

