




Notes:
Do Not Scale. Use only figured dimensions.
All dimensions to be checked on site prior to construction.
Any discrepancies to be notified to the architect.
All Copyright Reserved to **Haskins Designs Ltd**

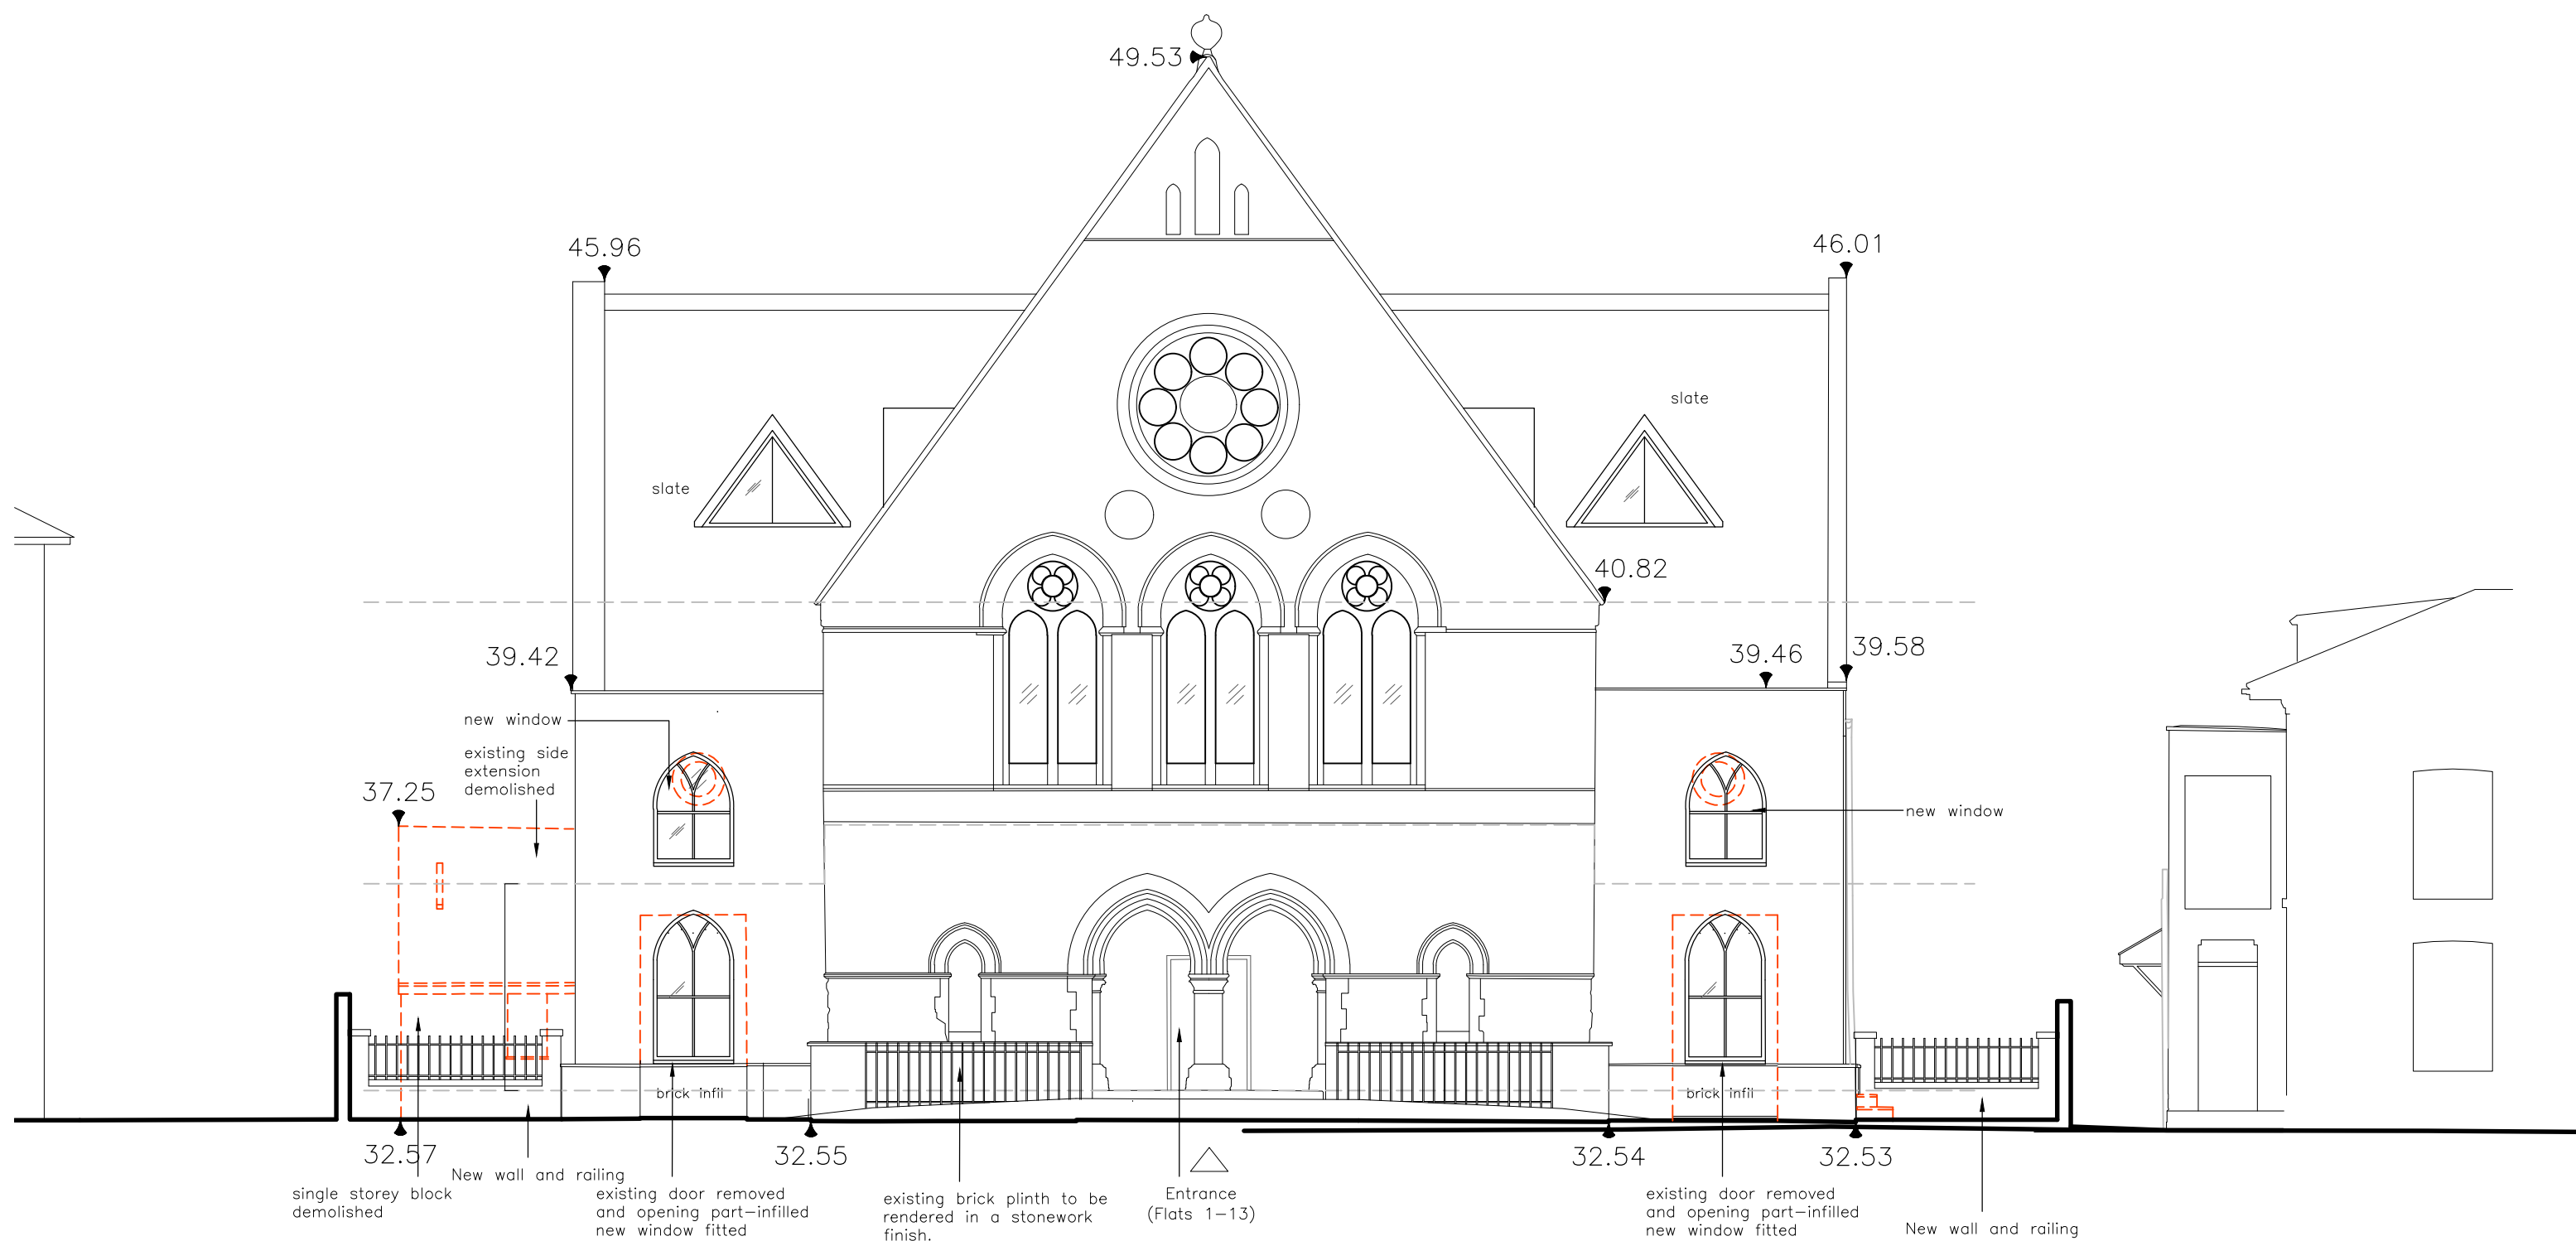



FRONT ELEVATION SOUTH
SCALE 1:100@A1

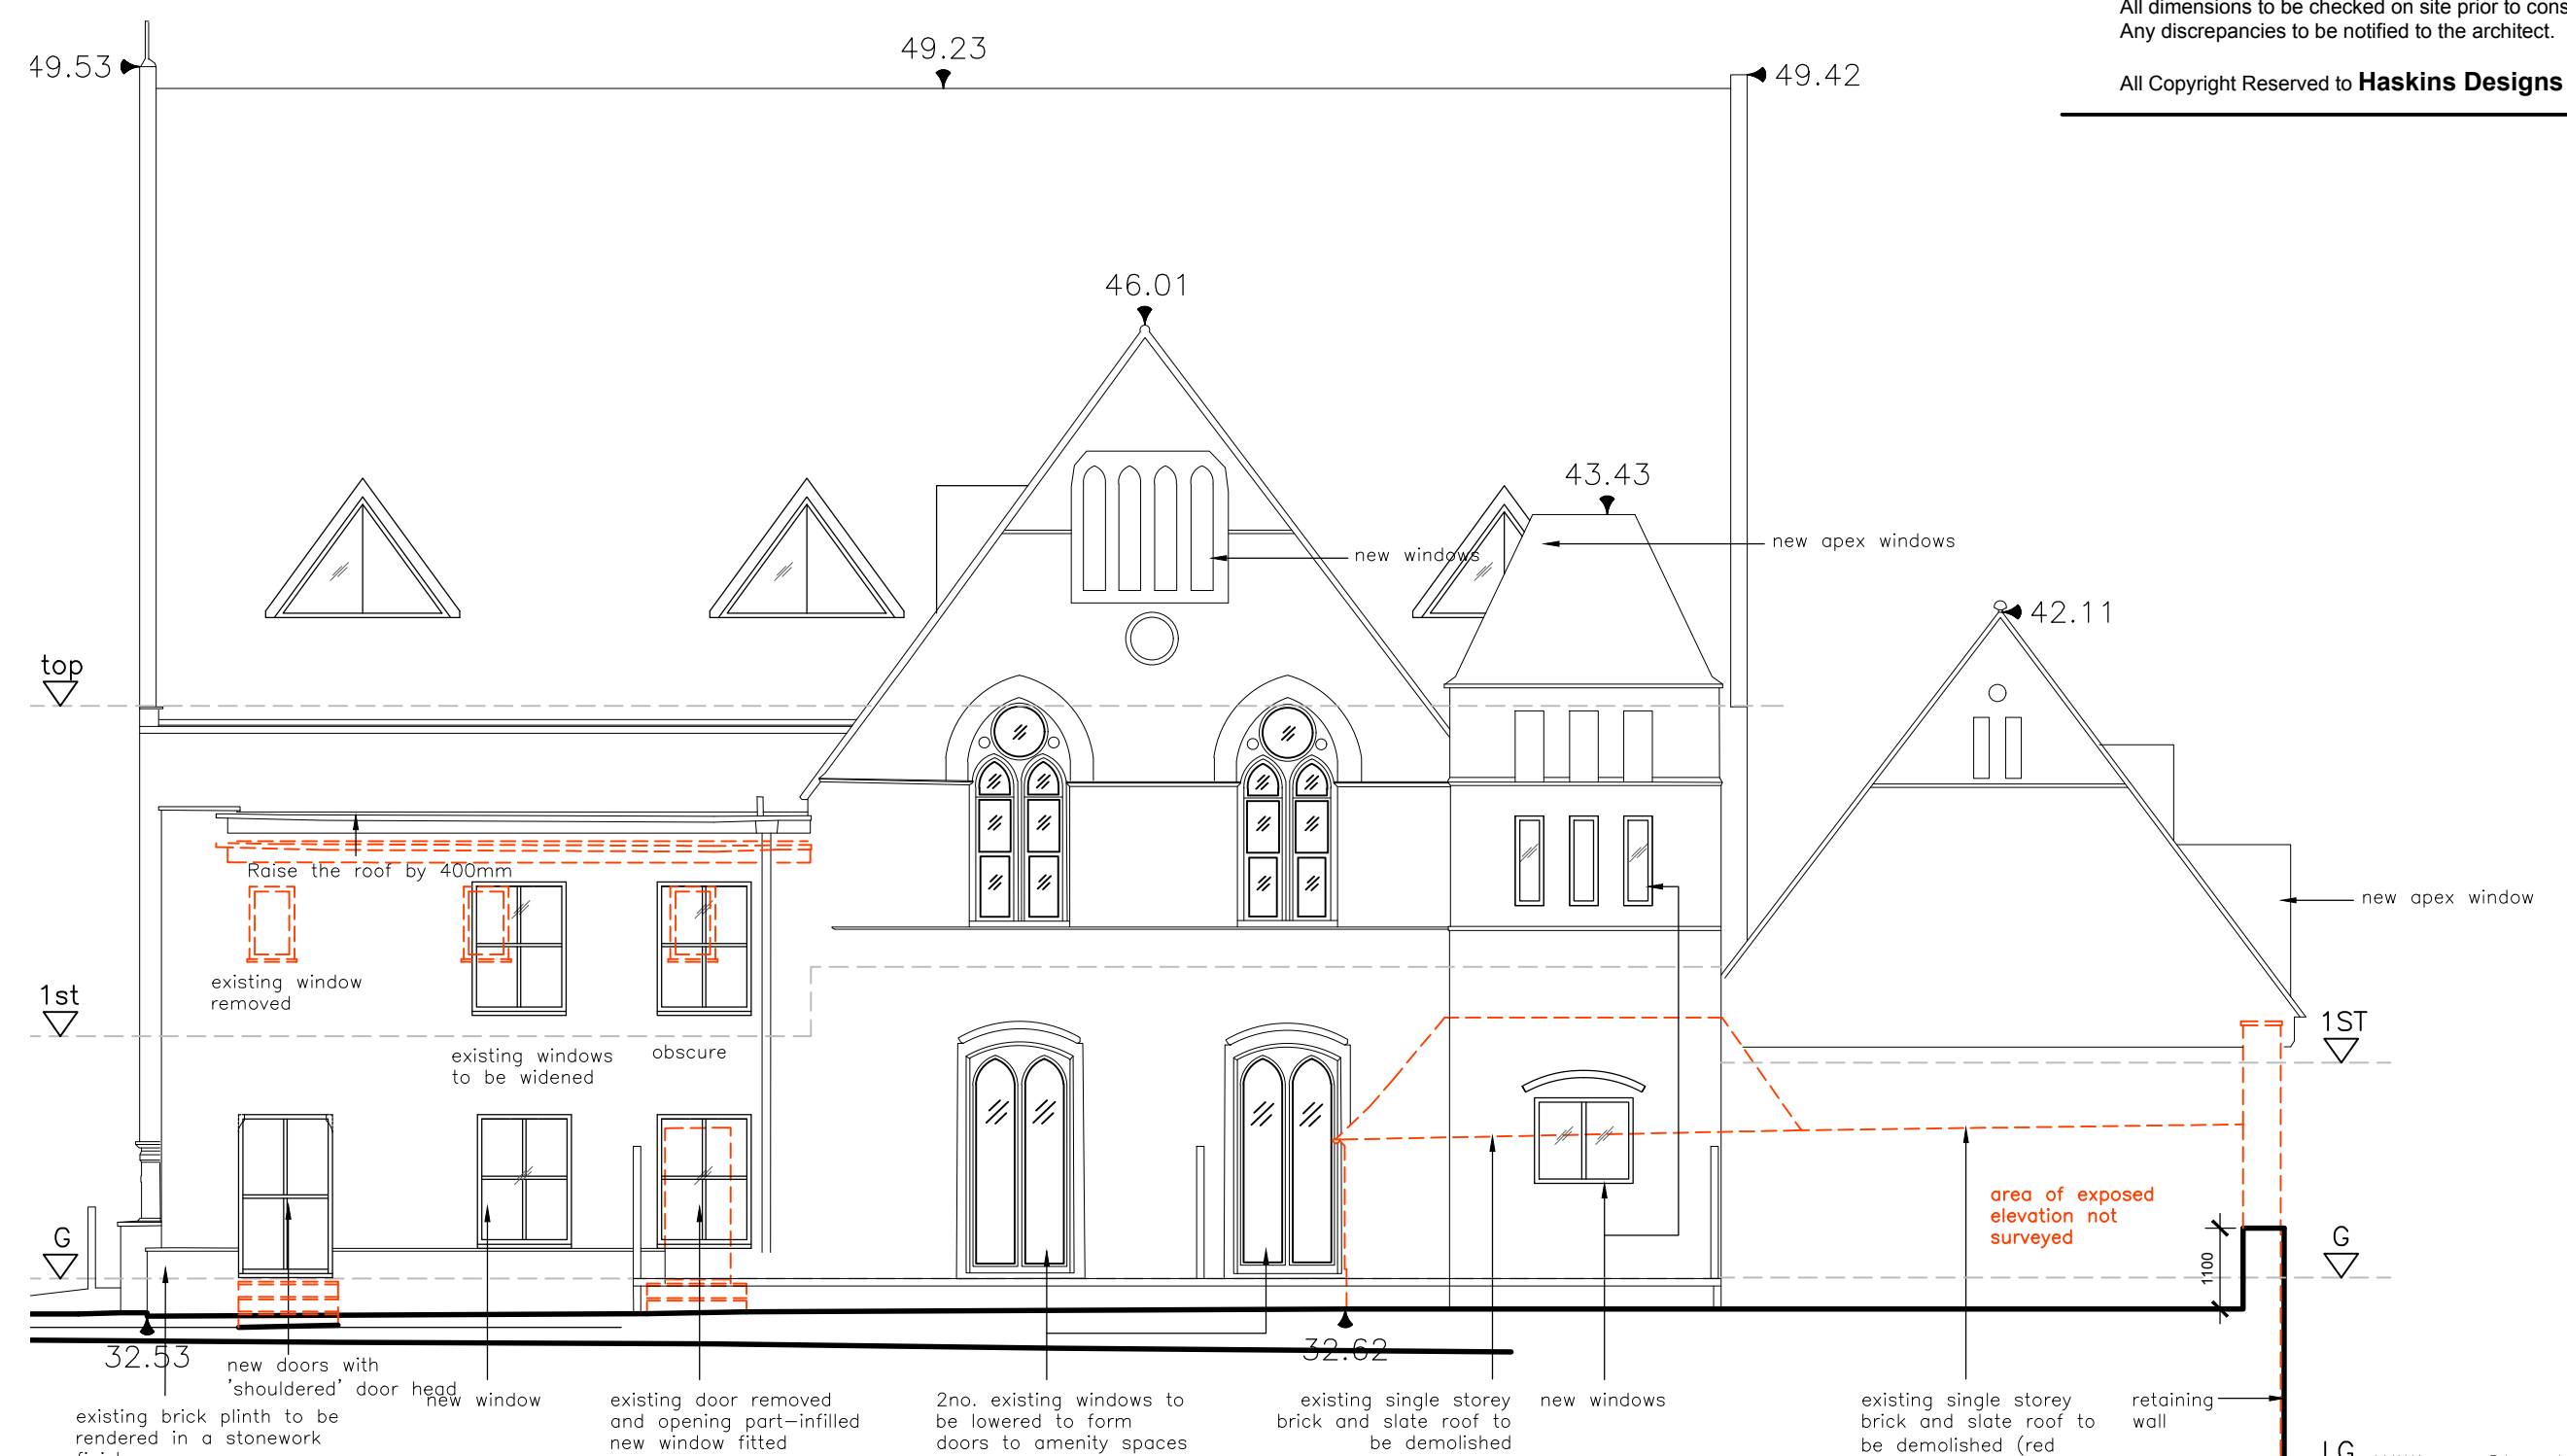


RIGHT ELEVATION EAST
SCALE 1:100@A1

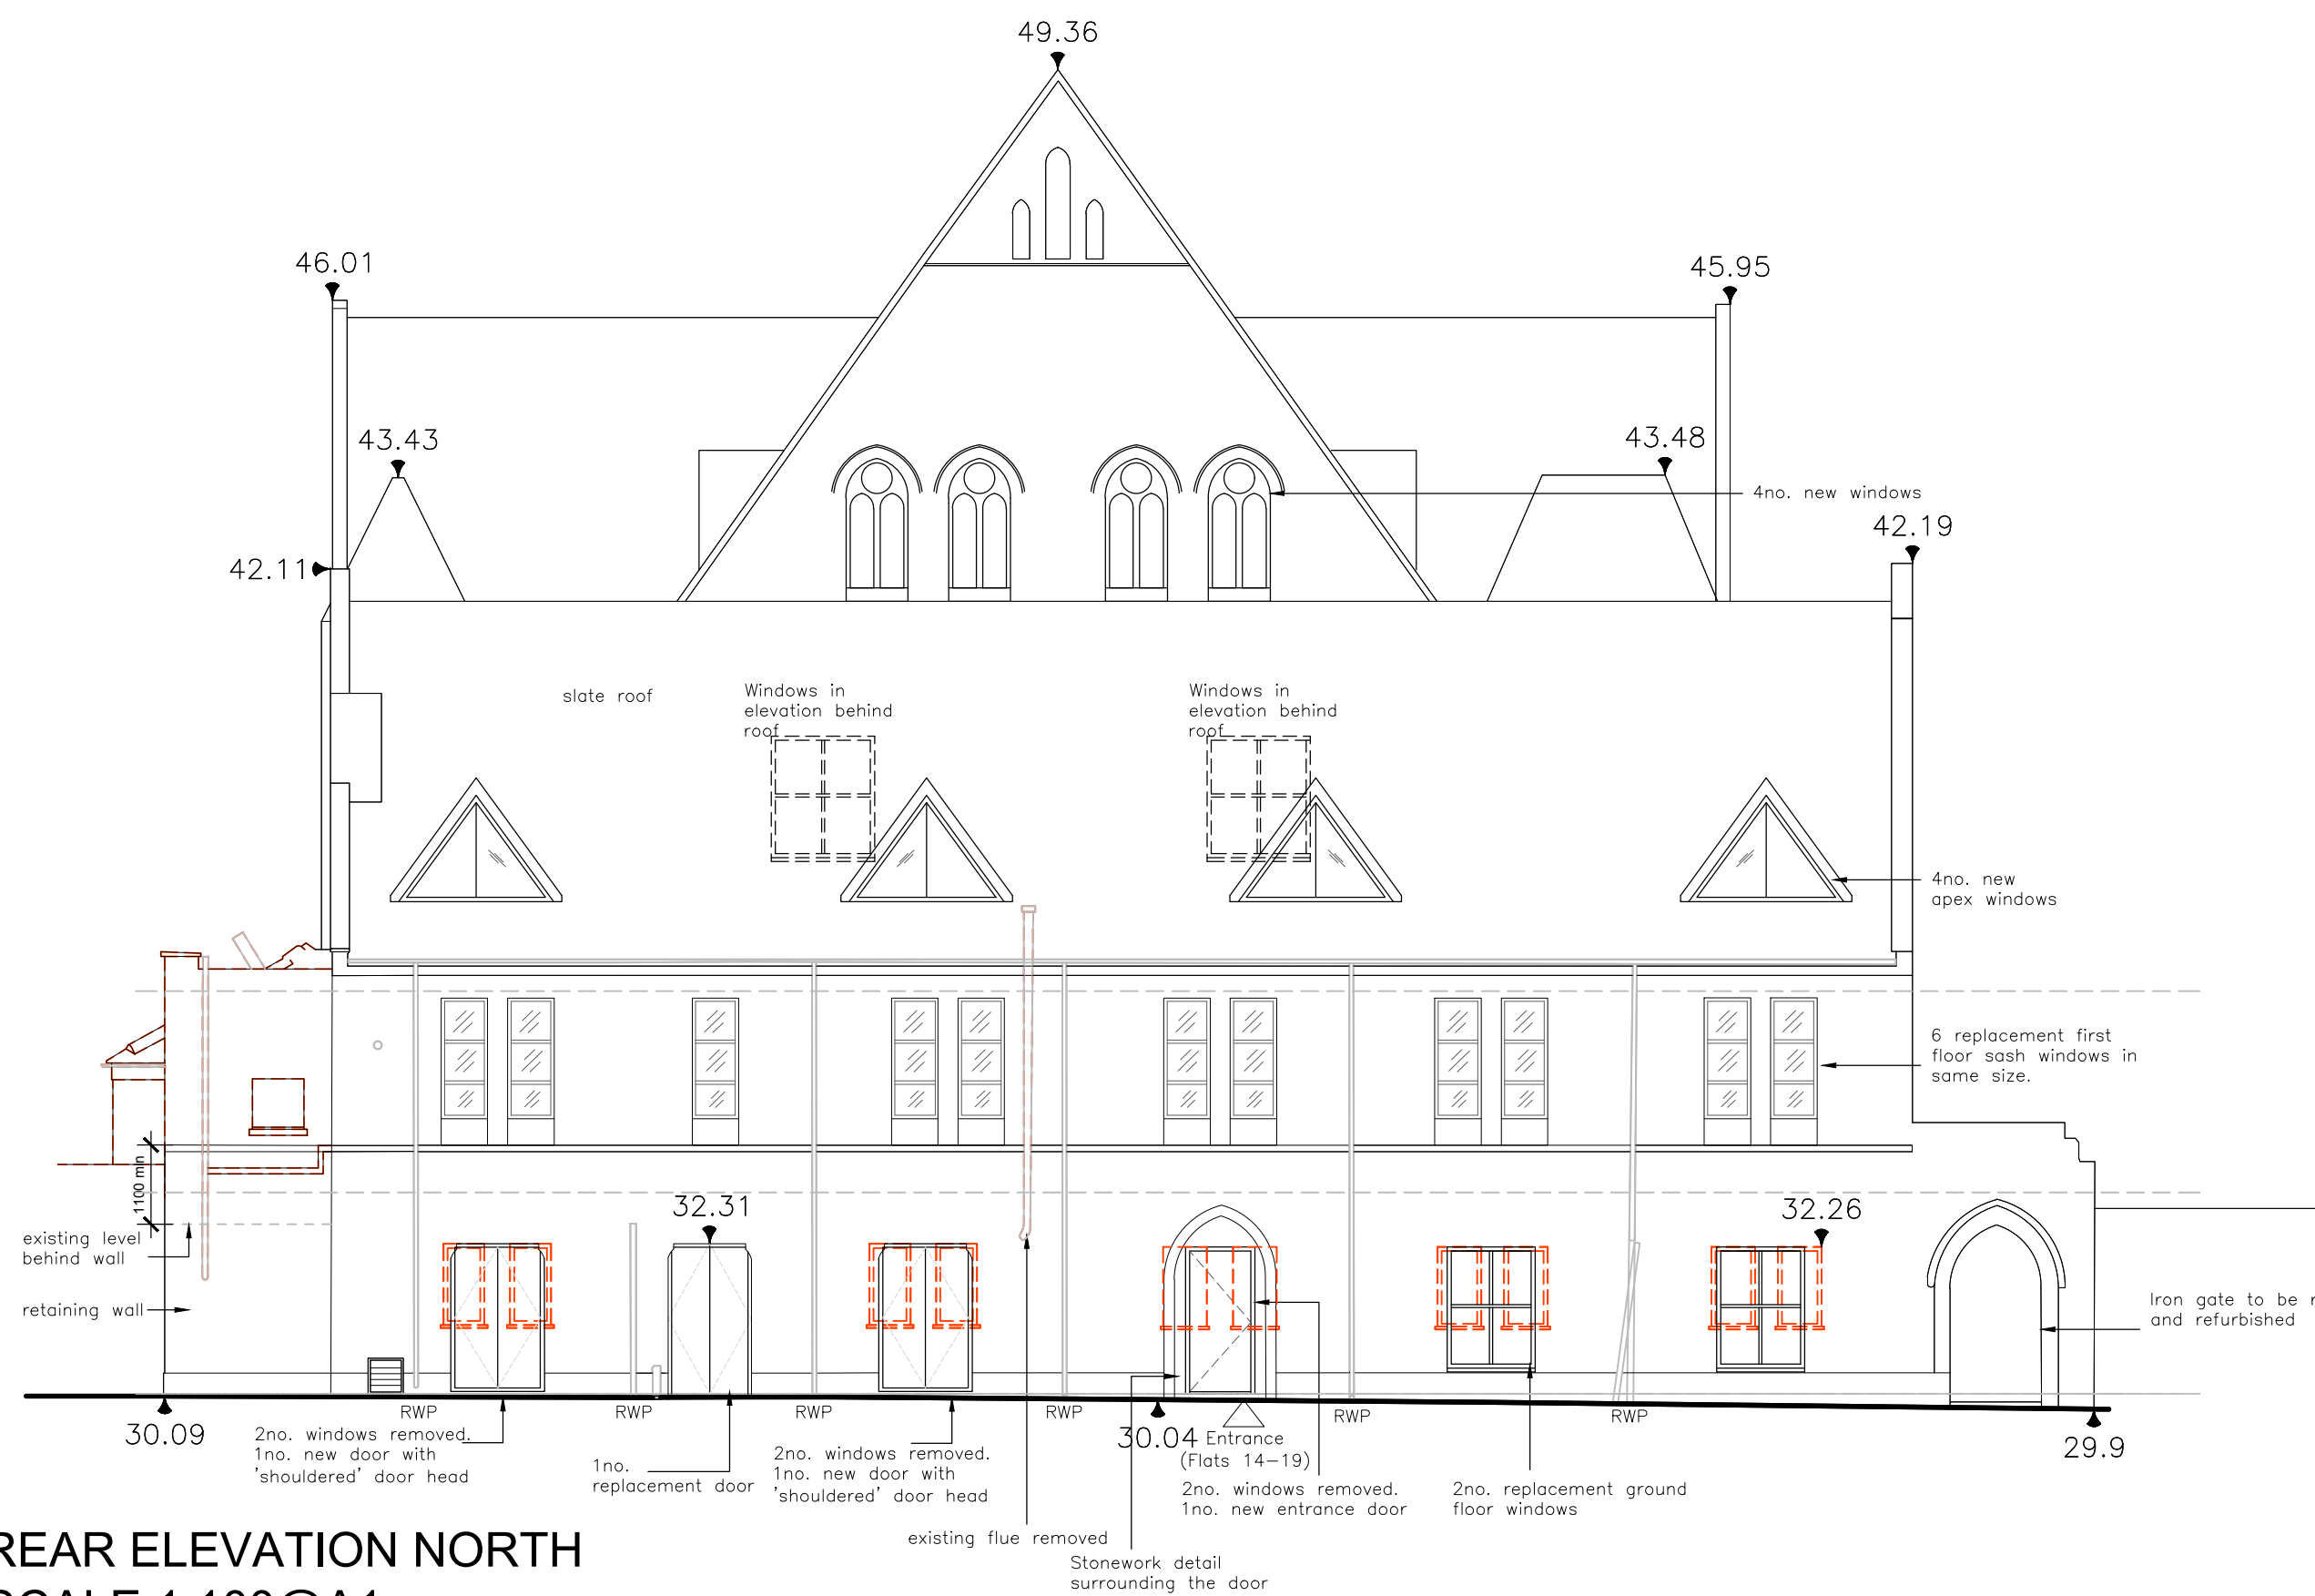

REAR ELEVATION NORTH
SCALE 1:100@A1

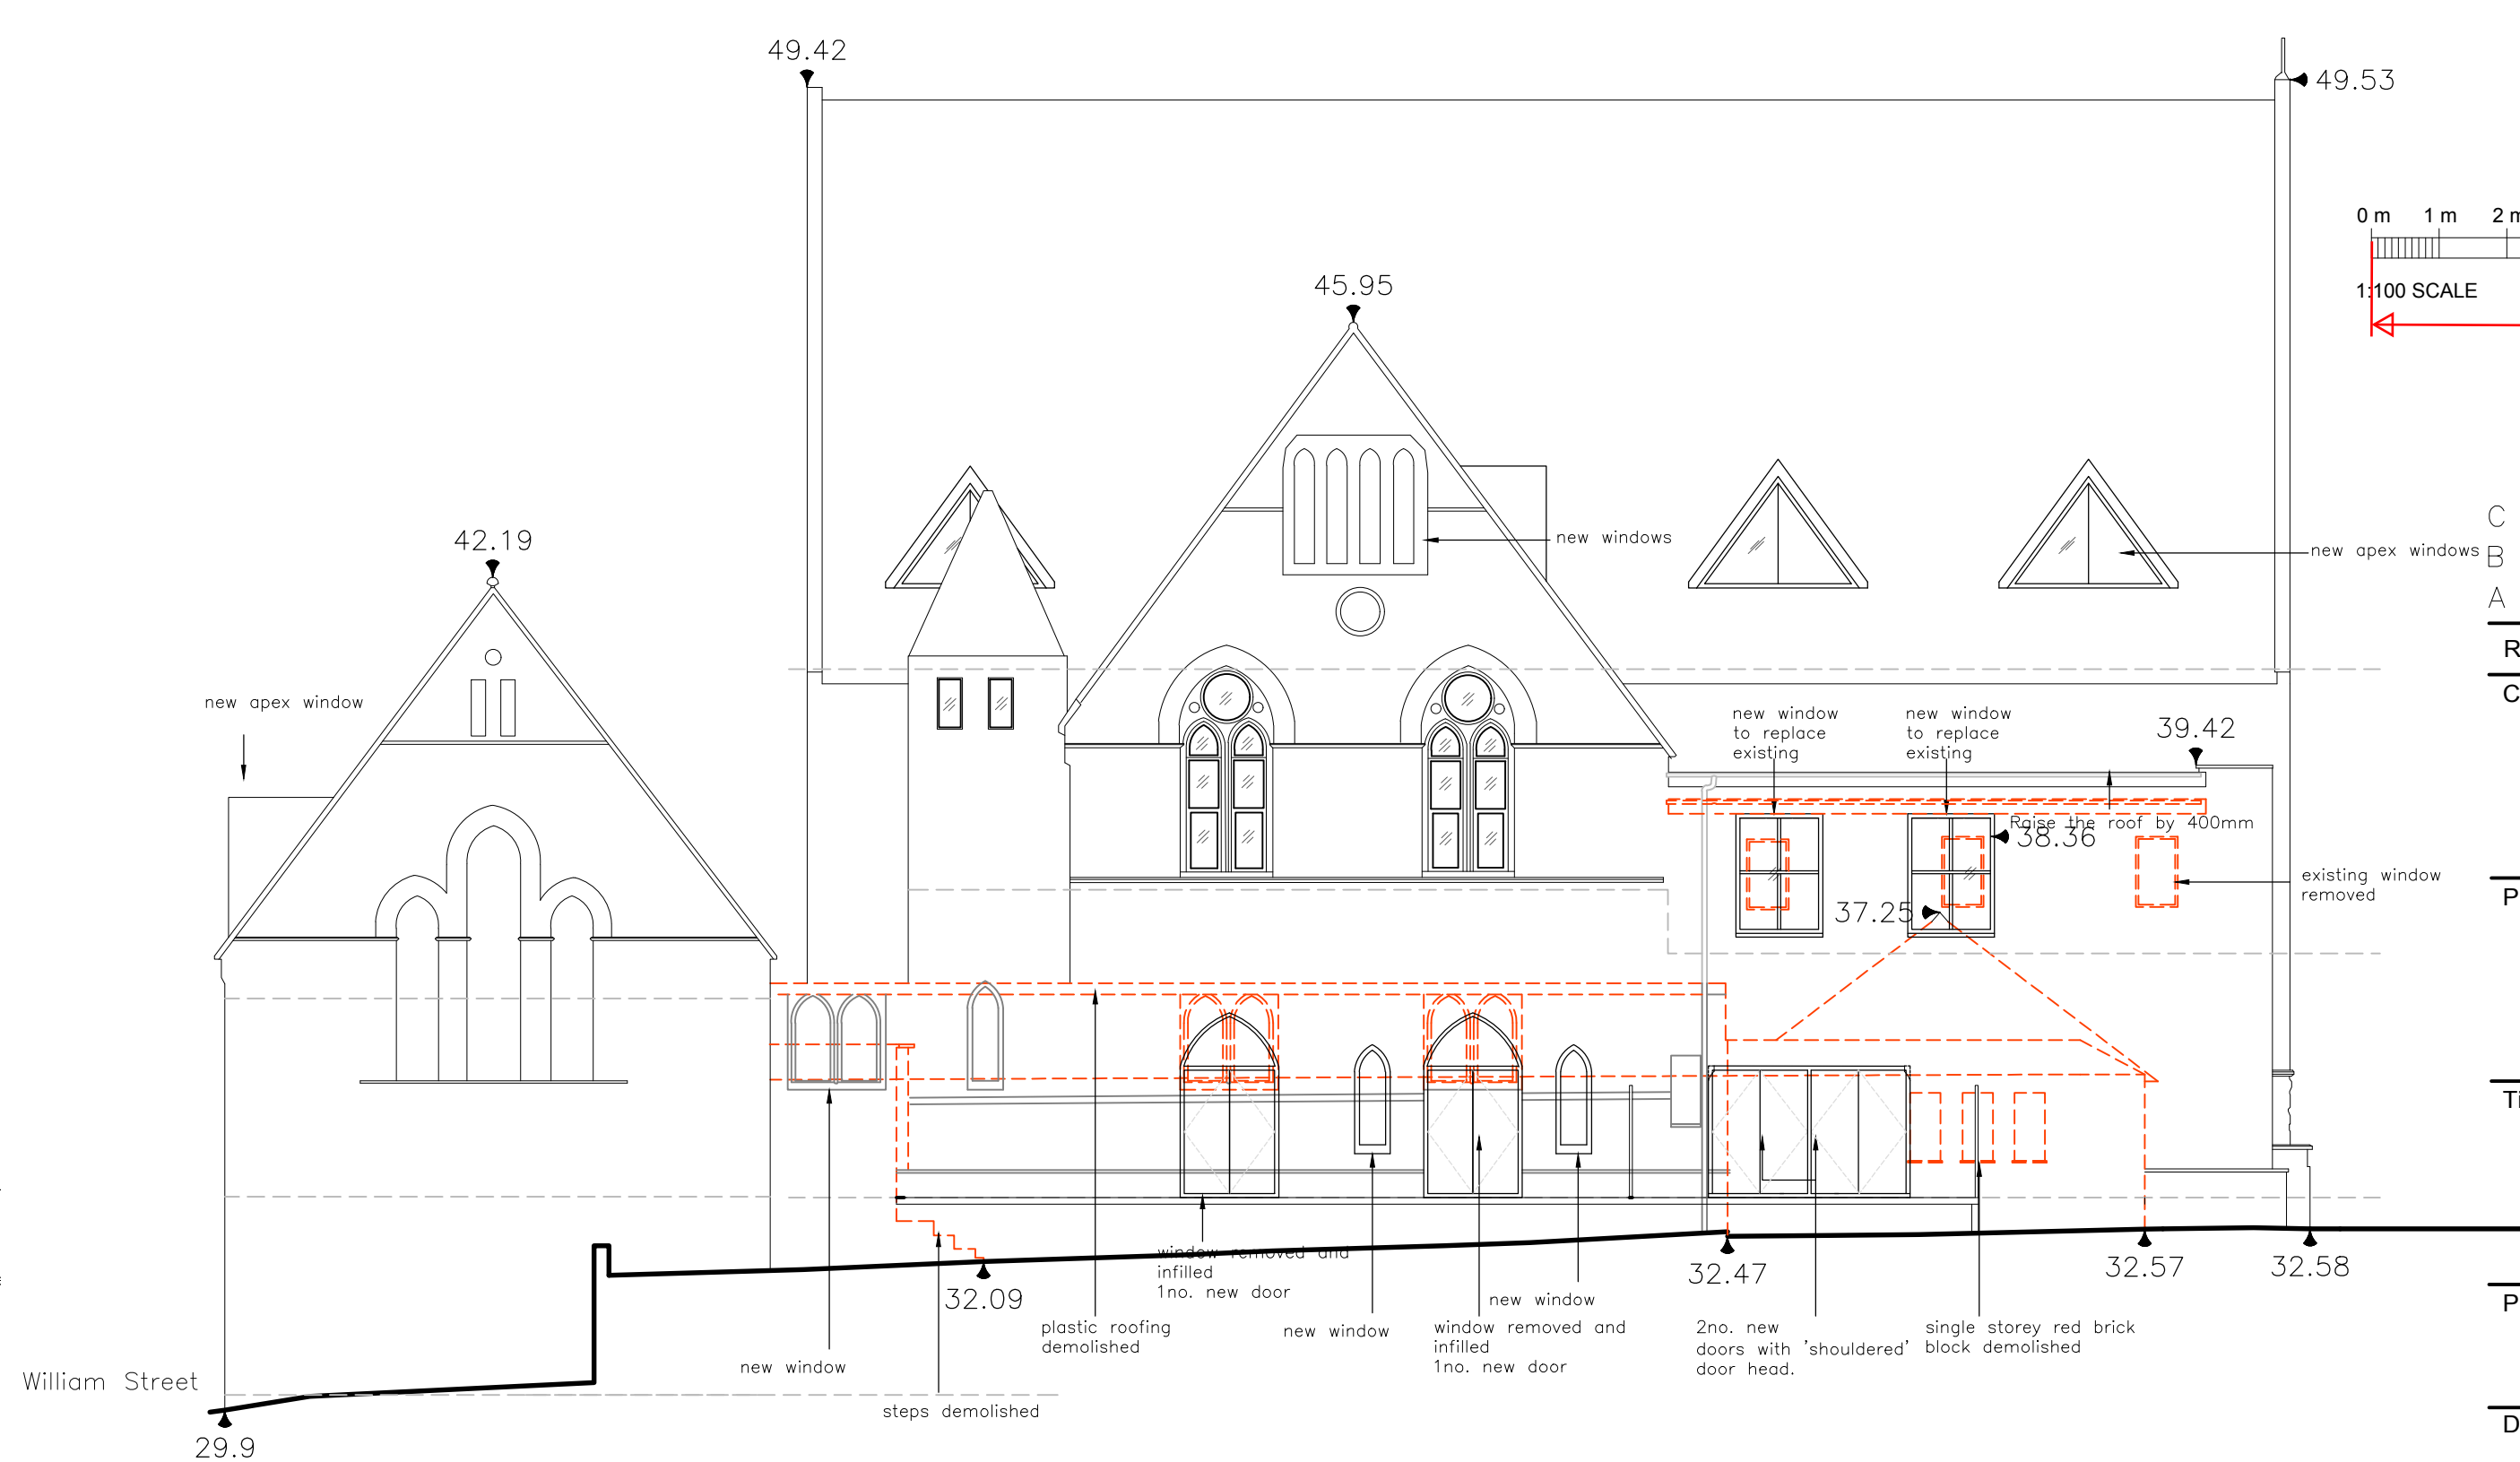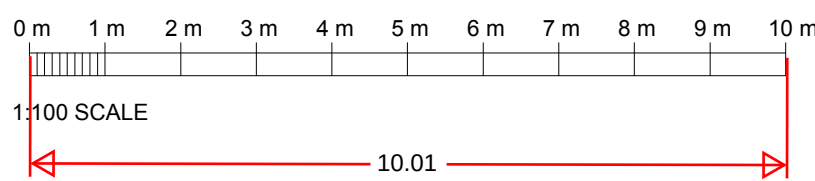

LEFT ELEVATION WEST
SCALE 1:100@A1

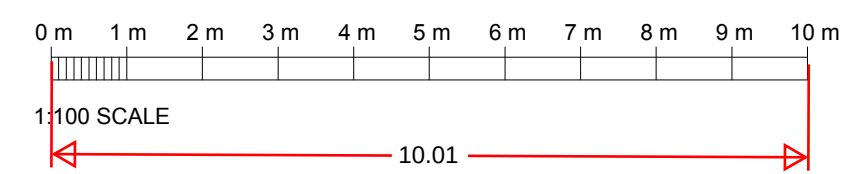

C Amendments for D & S
B Elevations amended
A Pre-Application

Rev	Date	Comments
-----	------	----------

Client
Guru Nanak Darbar Gurdwara Gravesend

Project
Proposed Development Site
Sikh Temple Site
Clarence Place
Gravesend
DA12 1LD

Title
Proposed elevations
Option: apex dormer windows

Project No. 181	Date APR 2022
Drawing No. 181-PD16	Revision C
Scale 1:100@A1	Drawn GH
	Check JH

HASKINS
DESIGNS LTD.
The Civic Centre, St Mary's Road, Swanley, Kent, BR8 7BU.
Phone: 01322 479561 Mobile: 07802 182202
info@haskinsdesigns.co.uk Website: haskinsdesigns.co.uk