




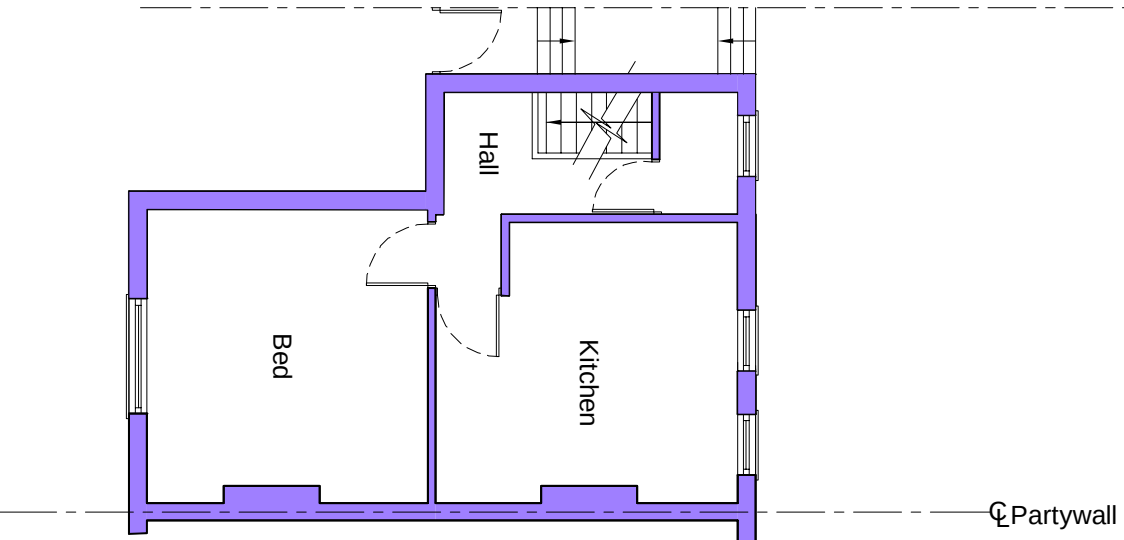


Existing Lower Ground Floor Plan

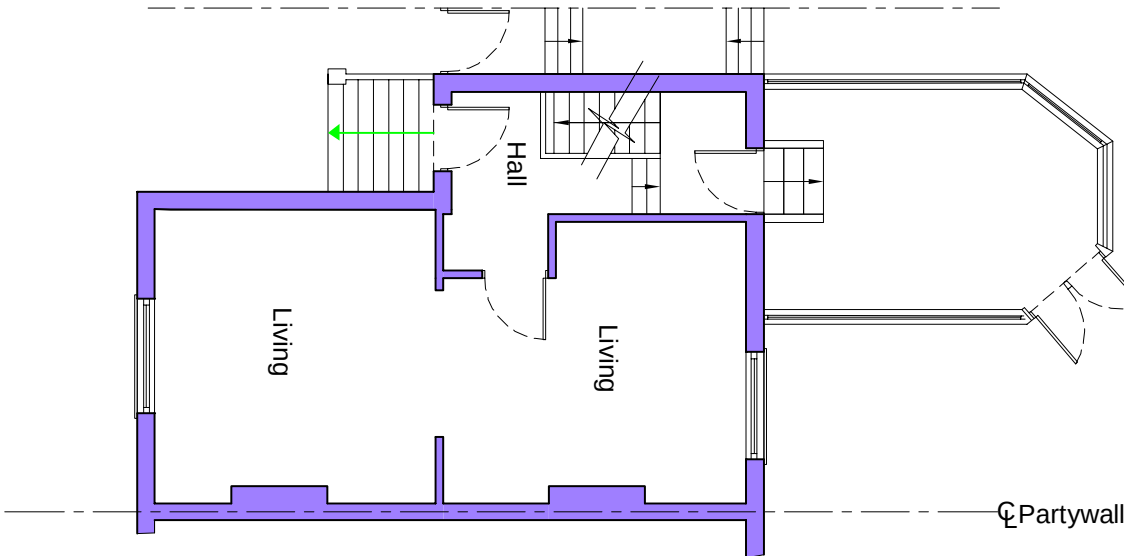


Existing Ground Plan

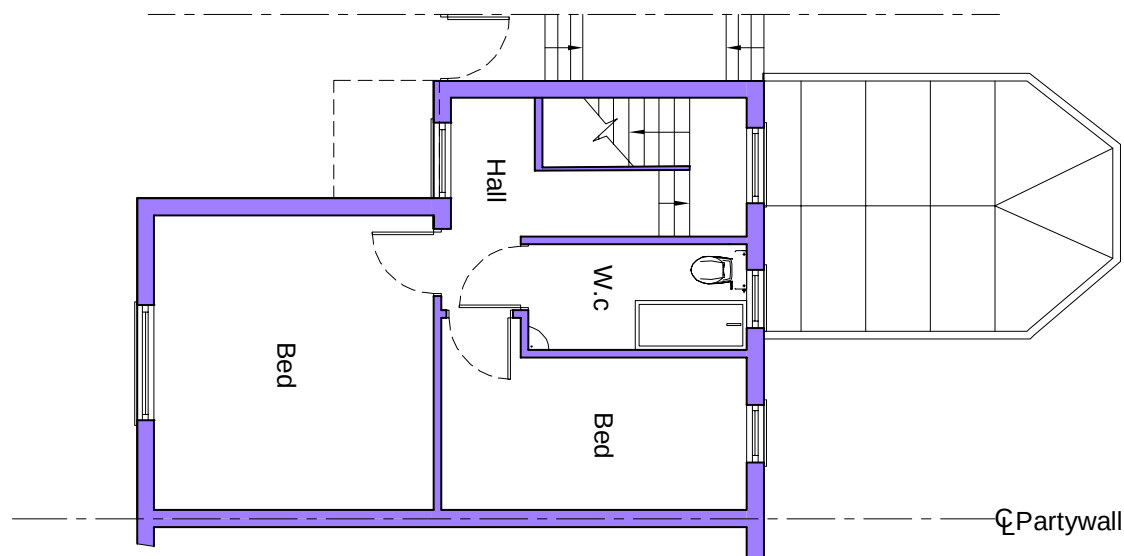


Existing First Floor Plan

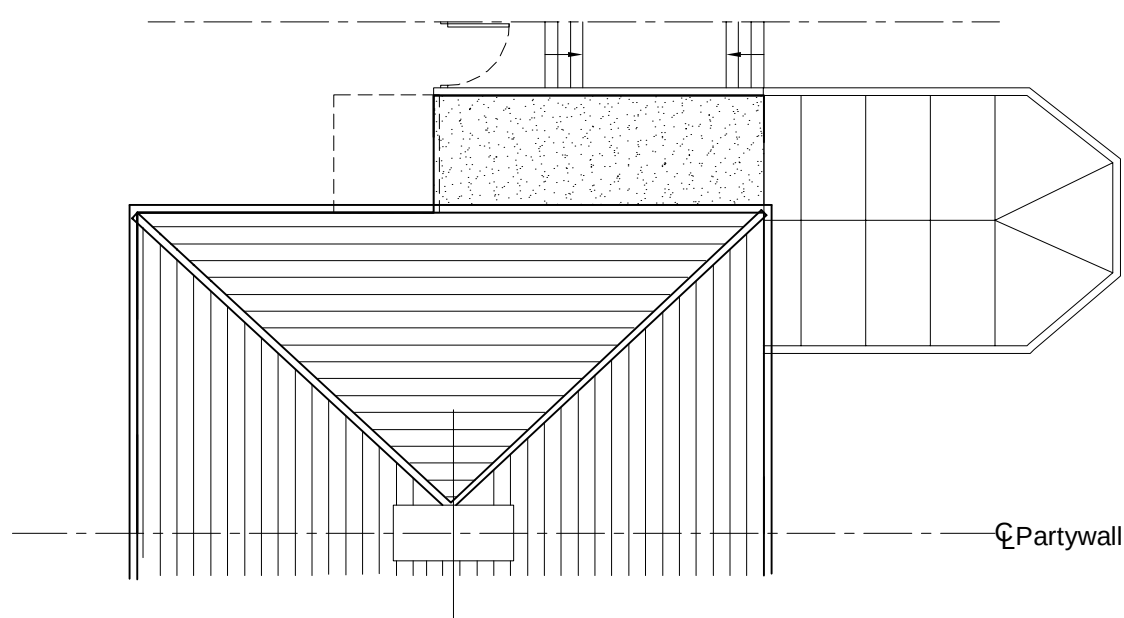


Existing Roof Plan

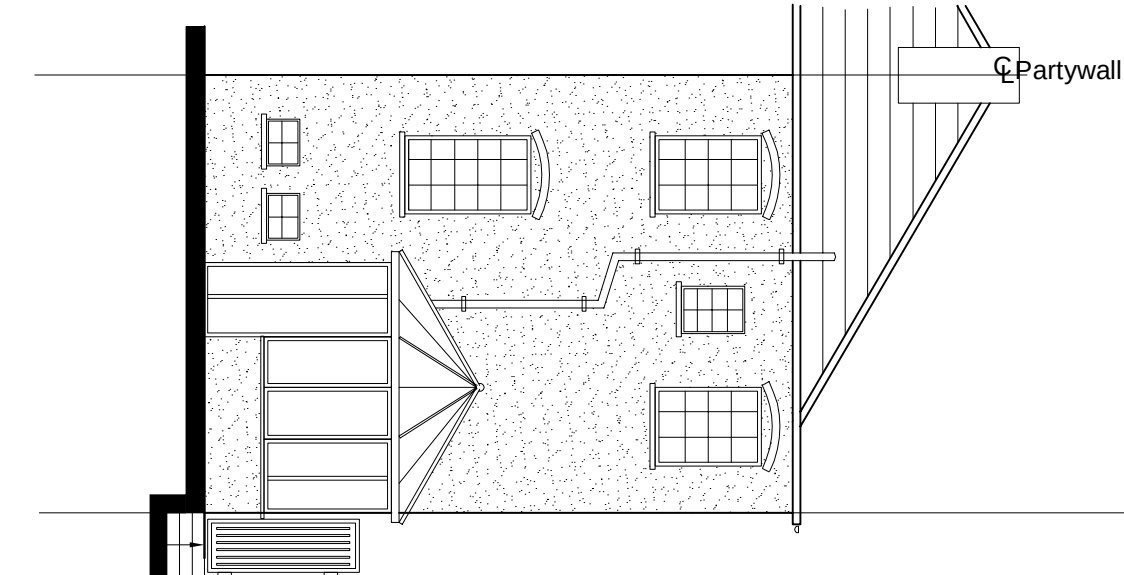


Existing Rear Elevation

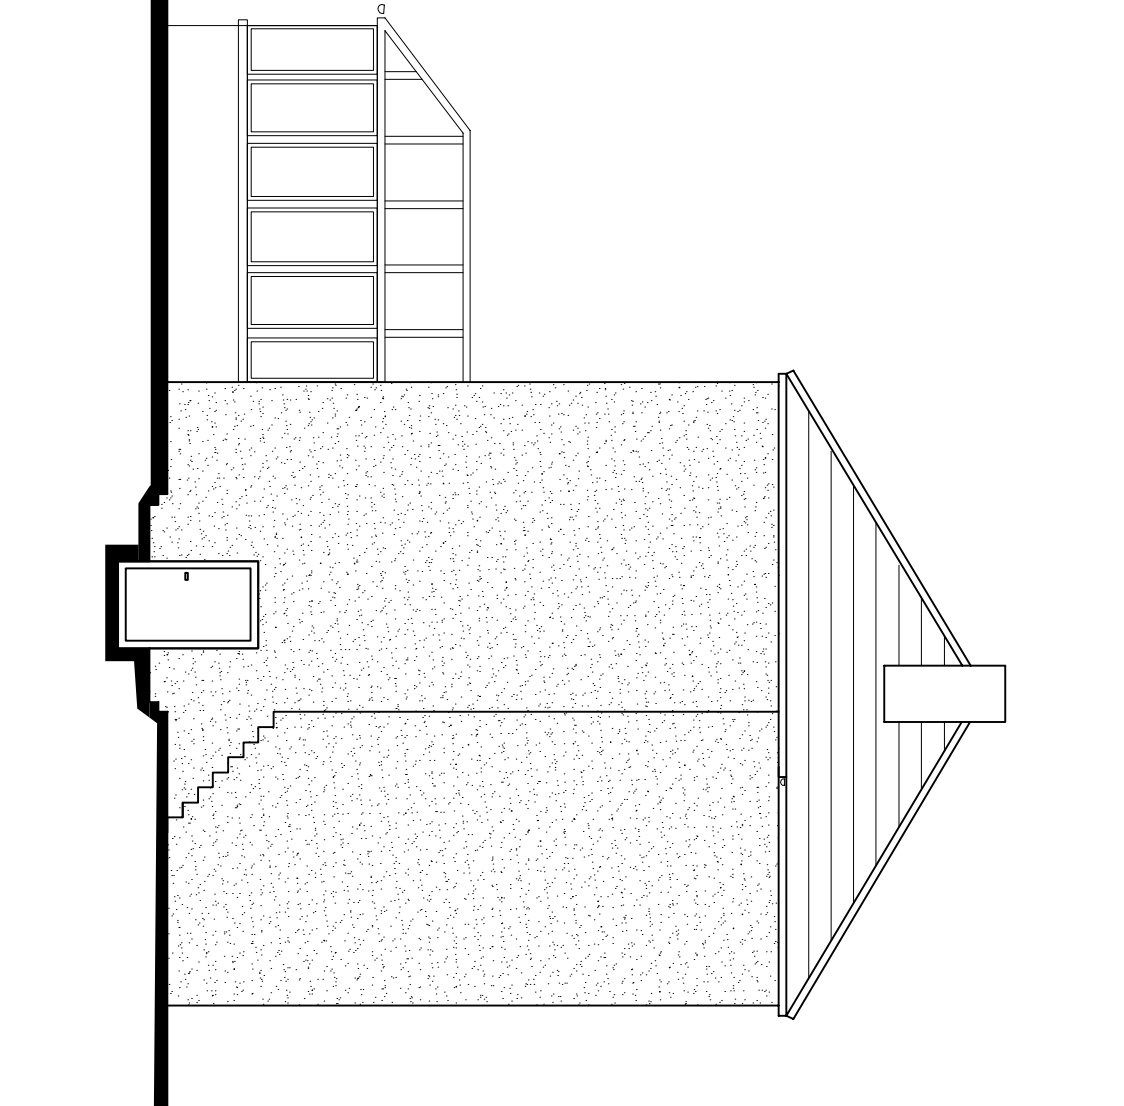


Proposed Side Elevation

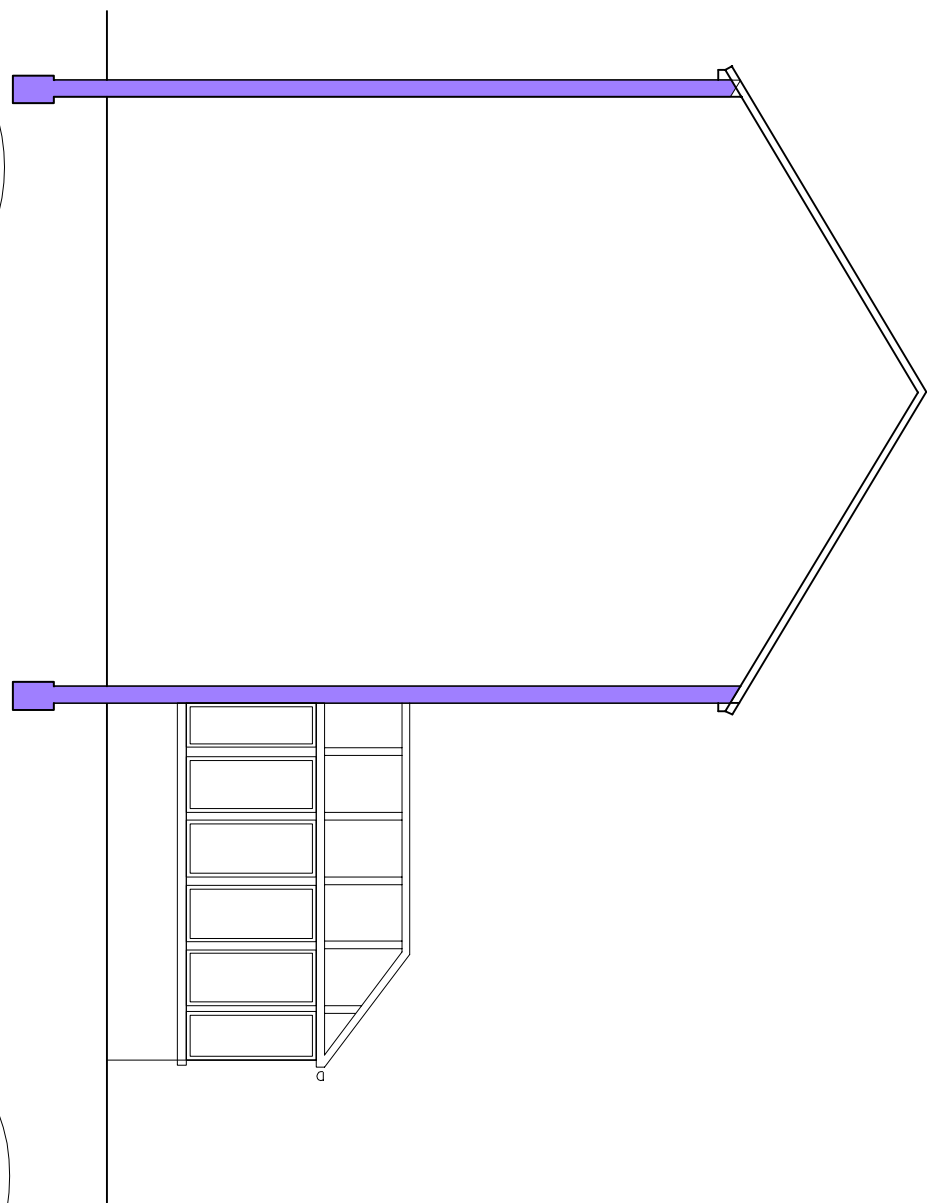


Existing Other Side Elevation

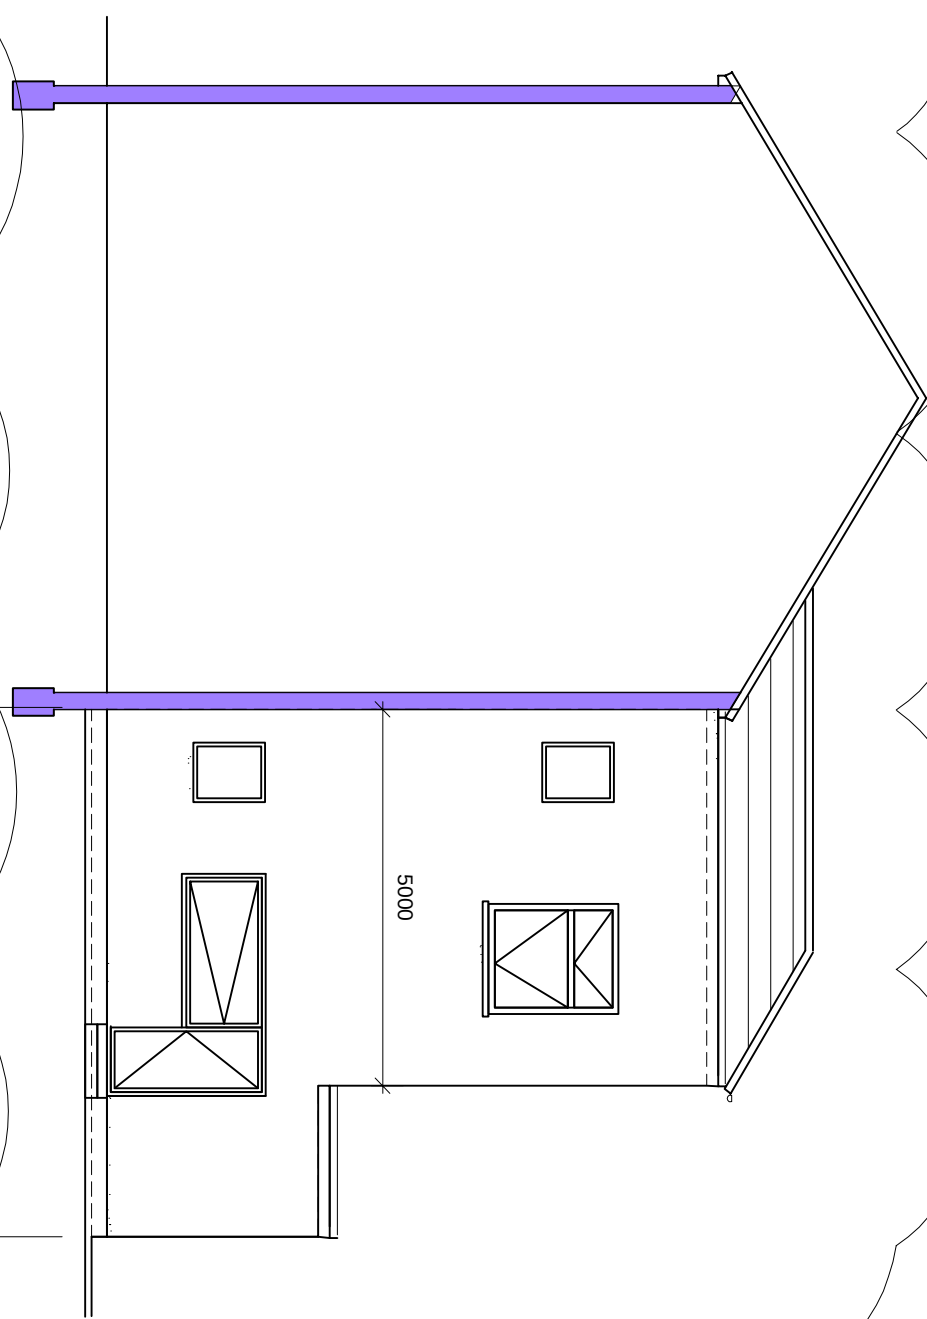


Proposed Other Side Elevation

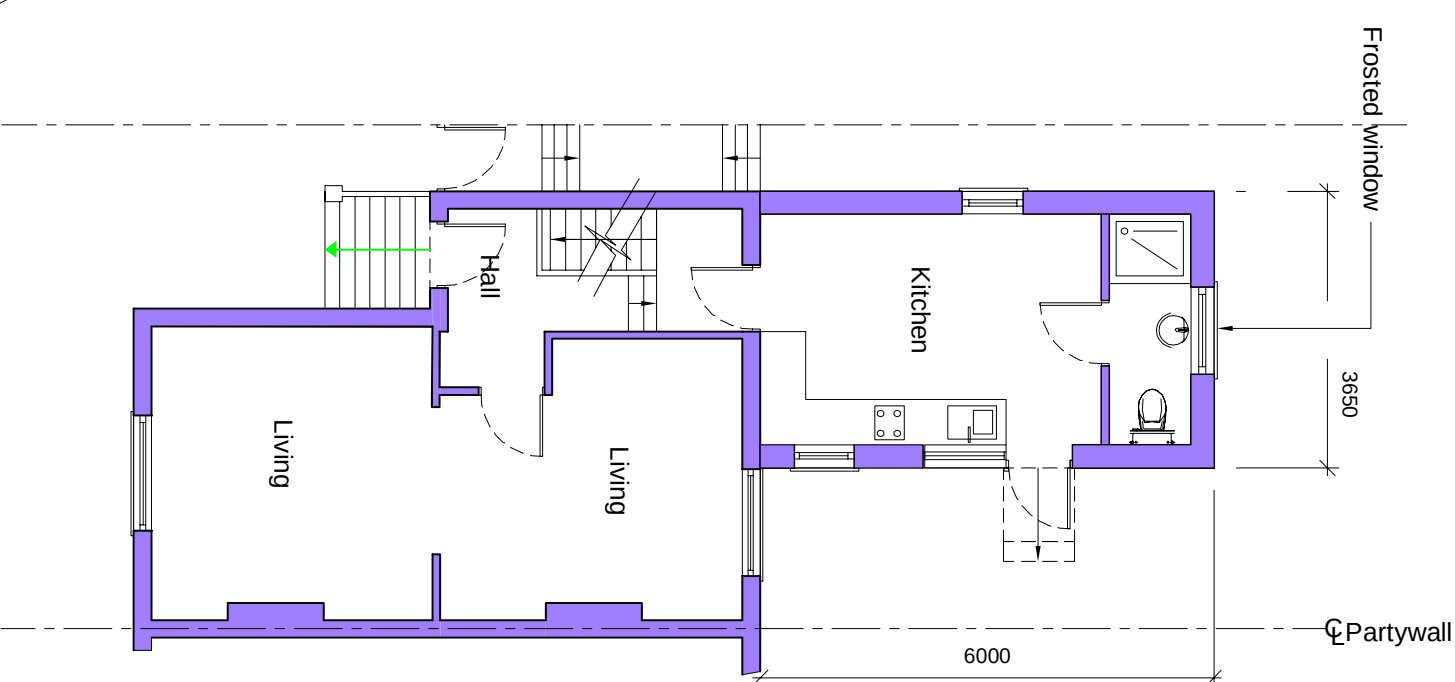


Proposed Ground Floor Plan

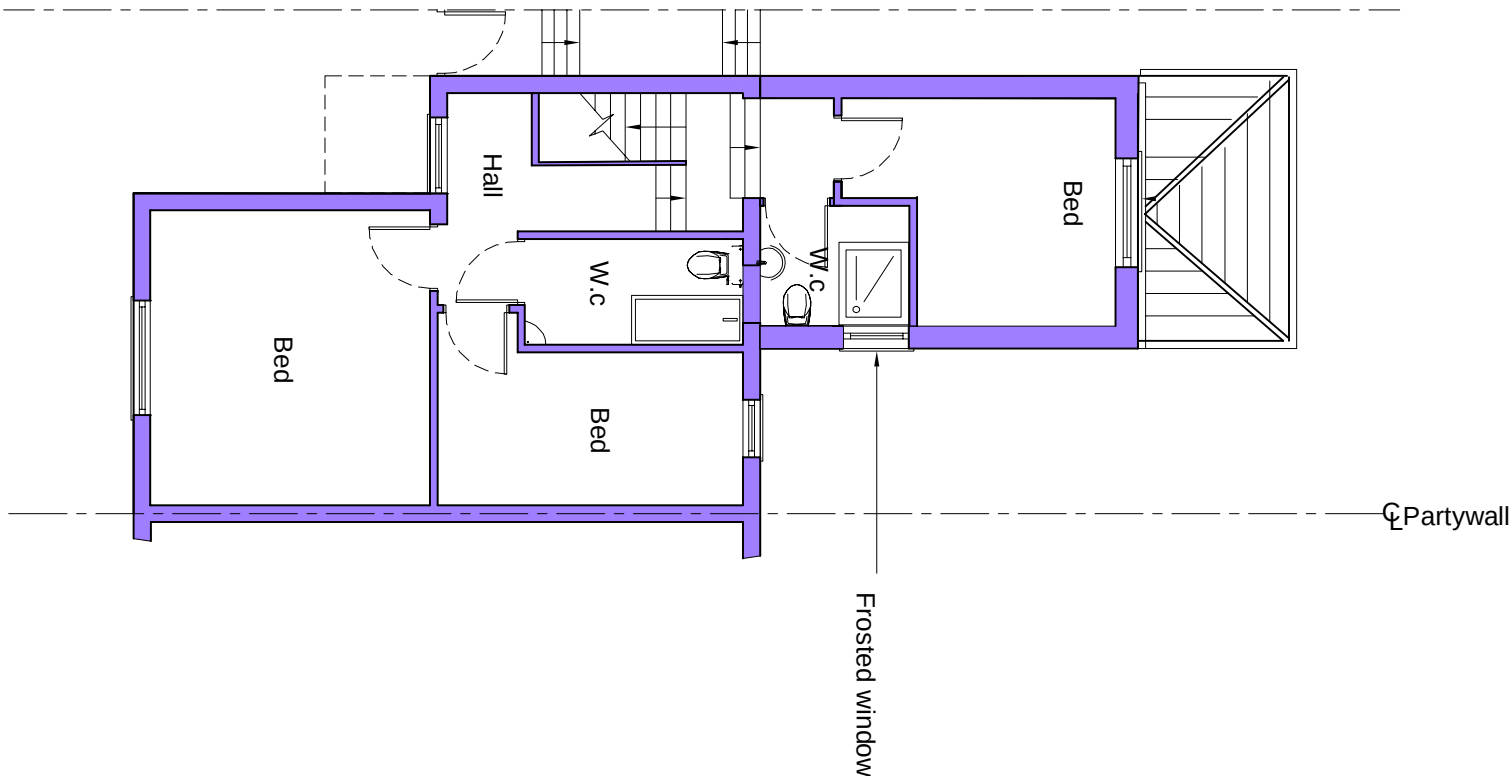


Proposed First Floor Plan

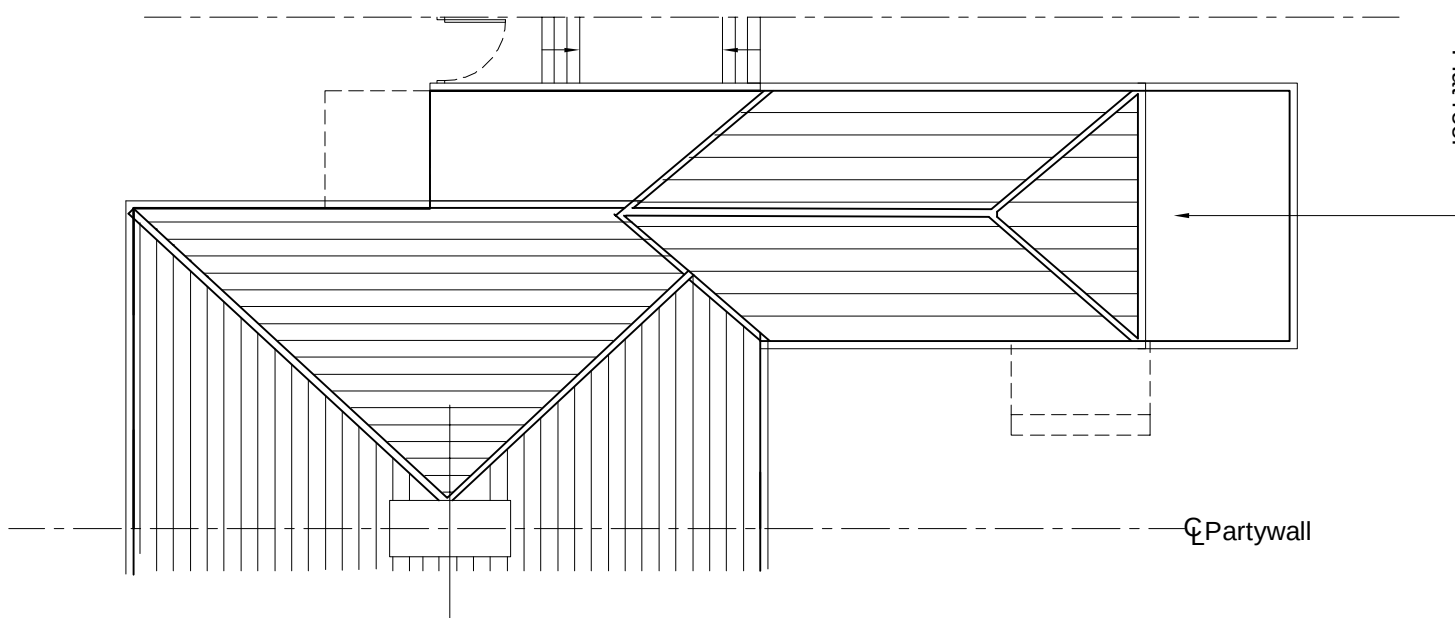


Proposed Roof Plan

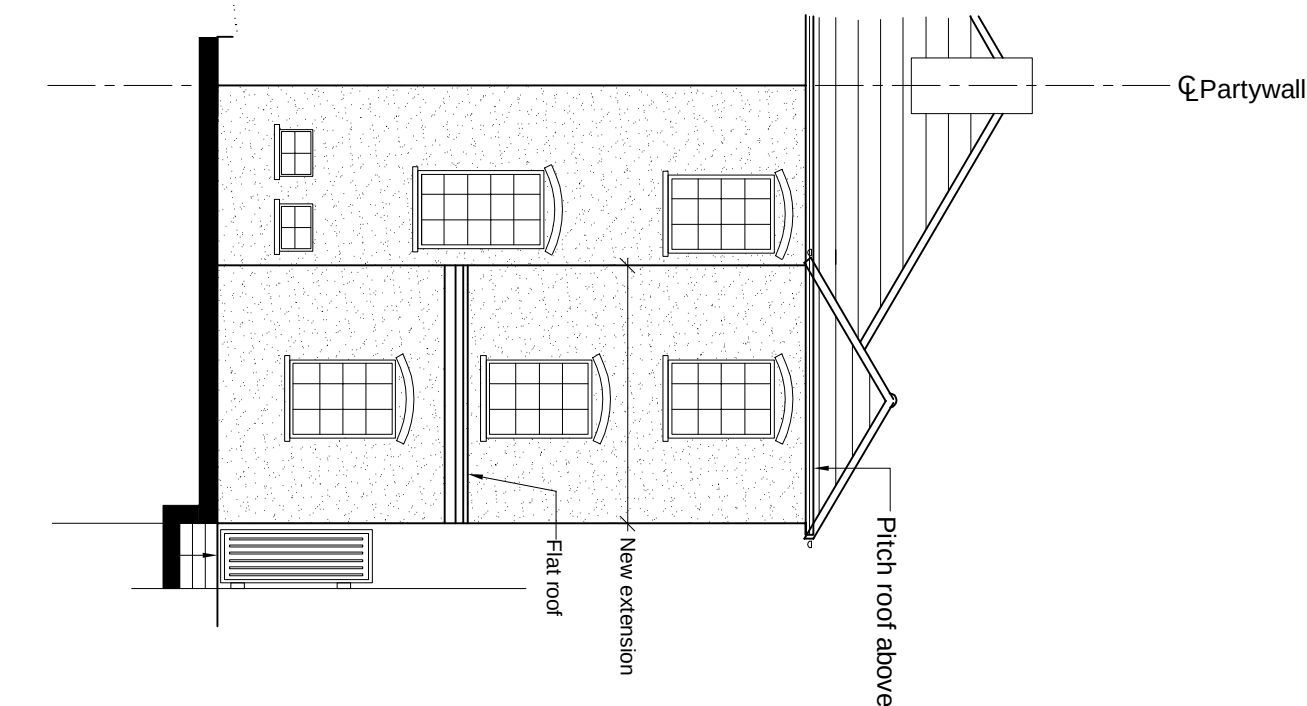

Proposed Rear Elevation

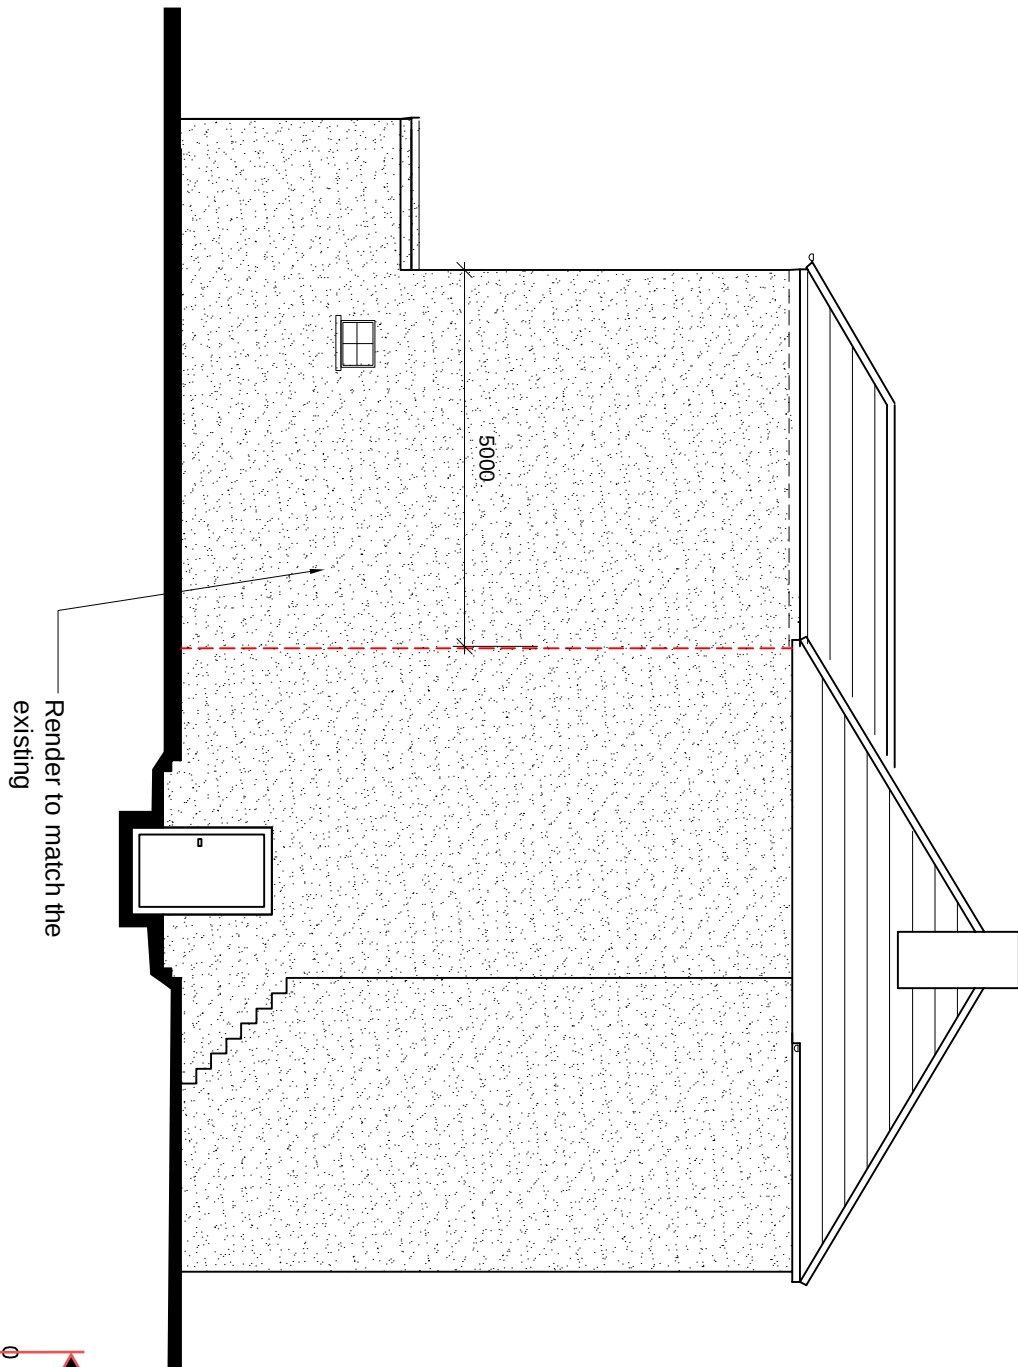


Proposed Side Elevation

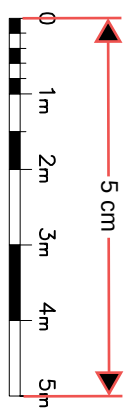

Houssholder
Planning

F3	ISSUED TO PLANNING		
F2	ISSUED TO PLANNING		
F1	ISSUED TO PLANNING		
Rev		Date	

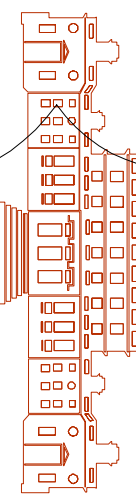

Structural & Architectural Solutions
9A THE PINNACLE - 160 HIGH ROAD - CHADWELL HEATH RM6 6PN
07340121222

Job Title
3 CAMBRIAN GROVE
GRAVESEND DA11 0PU

Drawing Title
Existing and Proposed Plans
For Double Storey rear Extension
Scale
1:100 @ A1
Date
May 23
Job No.
51-1000-989
Page No.
S03
P2