



Notes:

- All dimensions to be verified on site and is in mm.
- Builder to verify all dimensions, heights and levels prior to commencement of work.
- All documents shall be checked to ensure that they are compatible by the contractor before construction commences. In the event of apparent ambiguity or contradiction the engineer and/ or architect shall be notified immediately.
- The contractor in preparing his estimate shall visit the site and acquaint himself with the problems involved.
- The contractor shall issue all statutory notices to the local Authority during progress and completion of works.

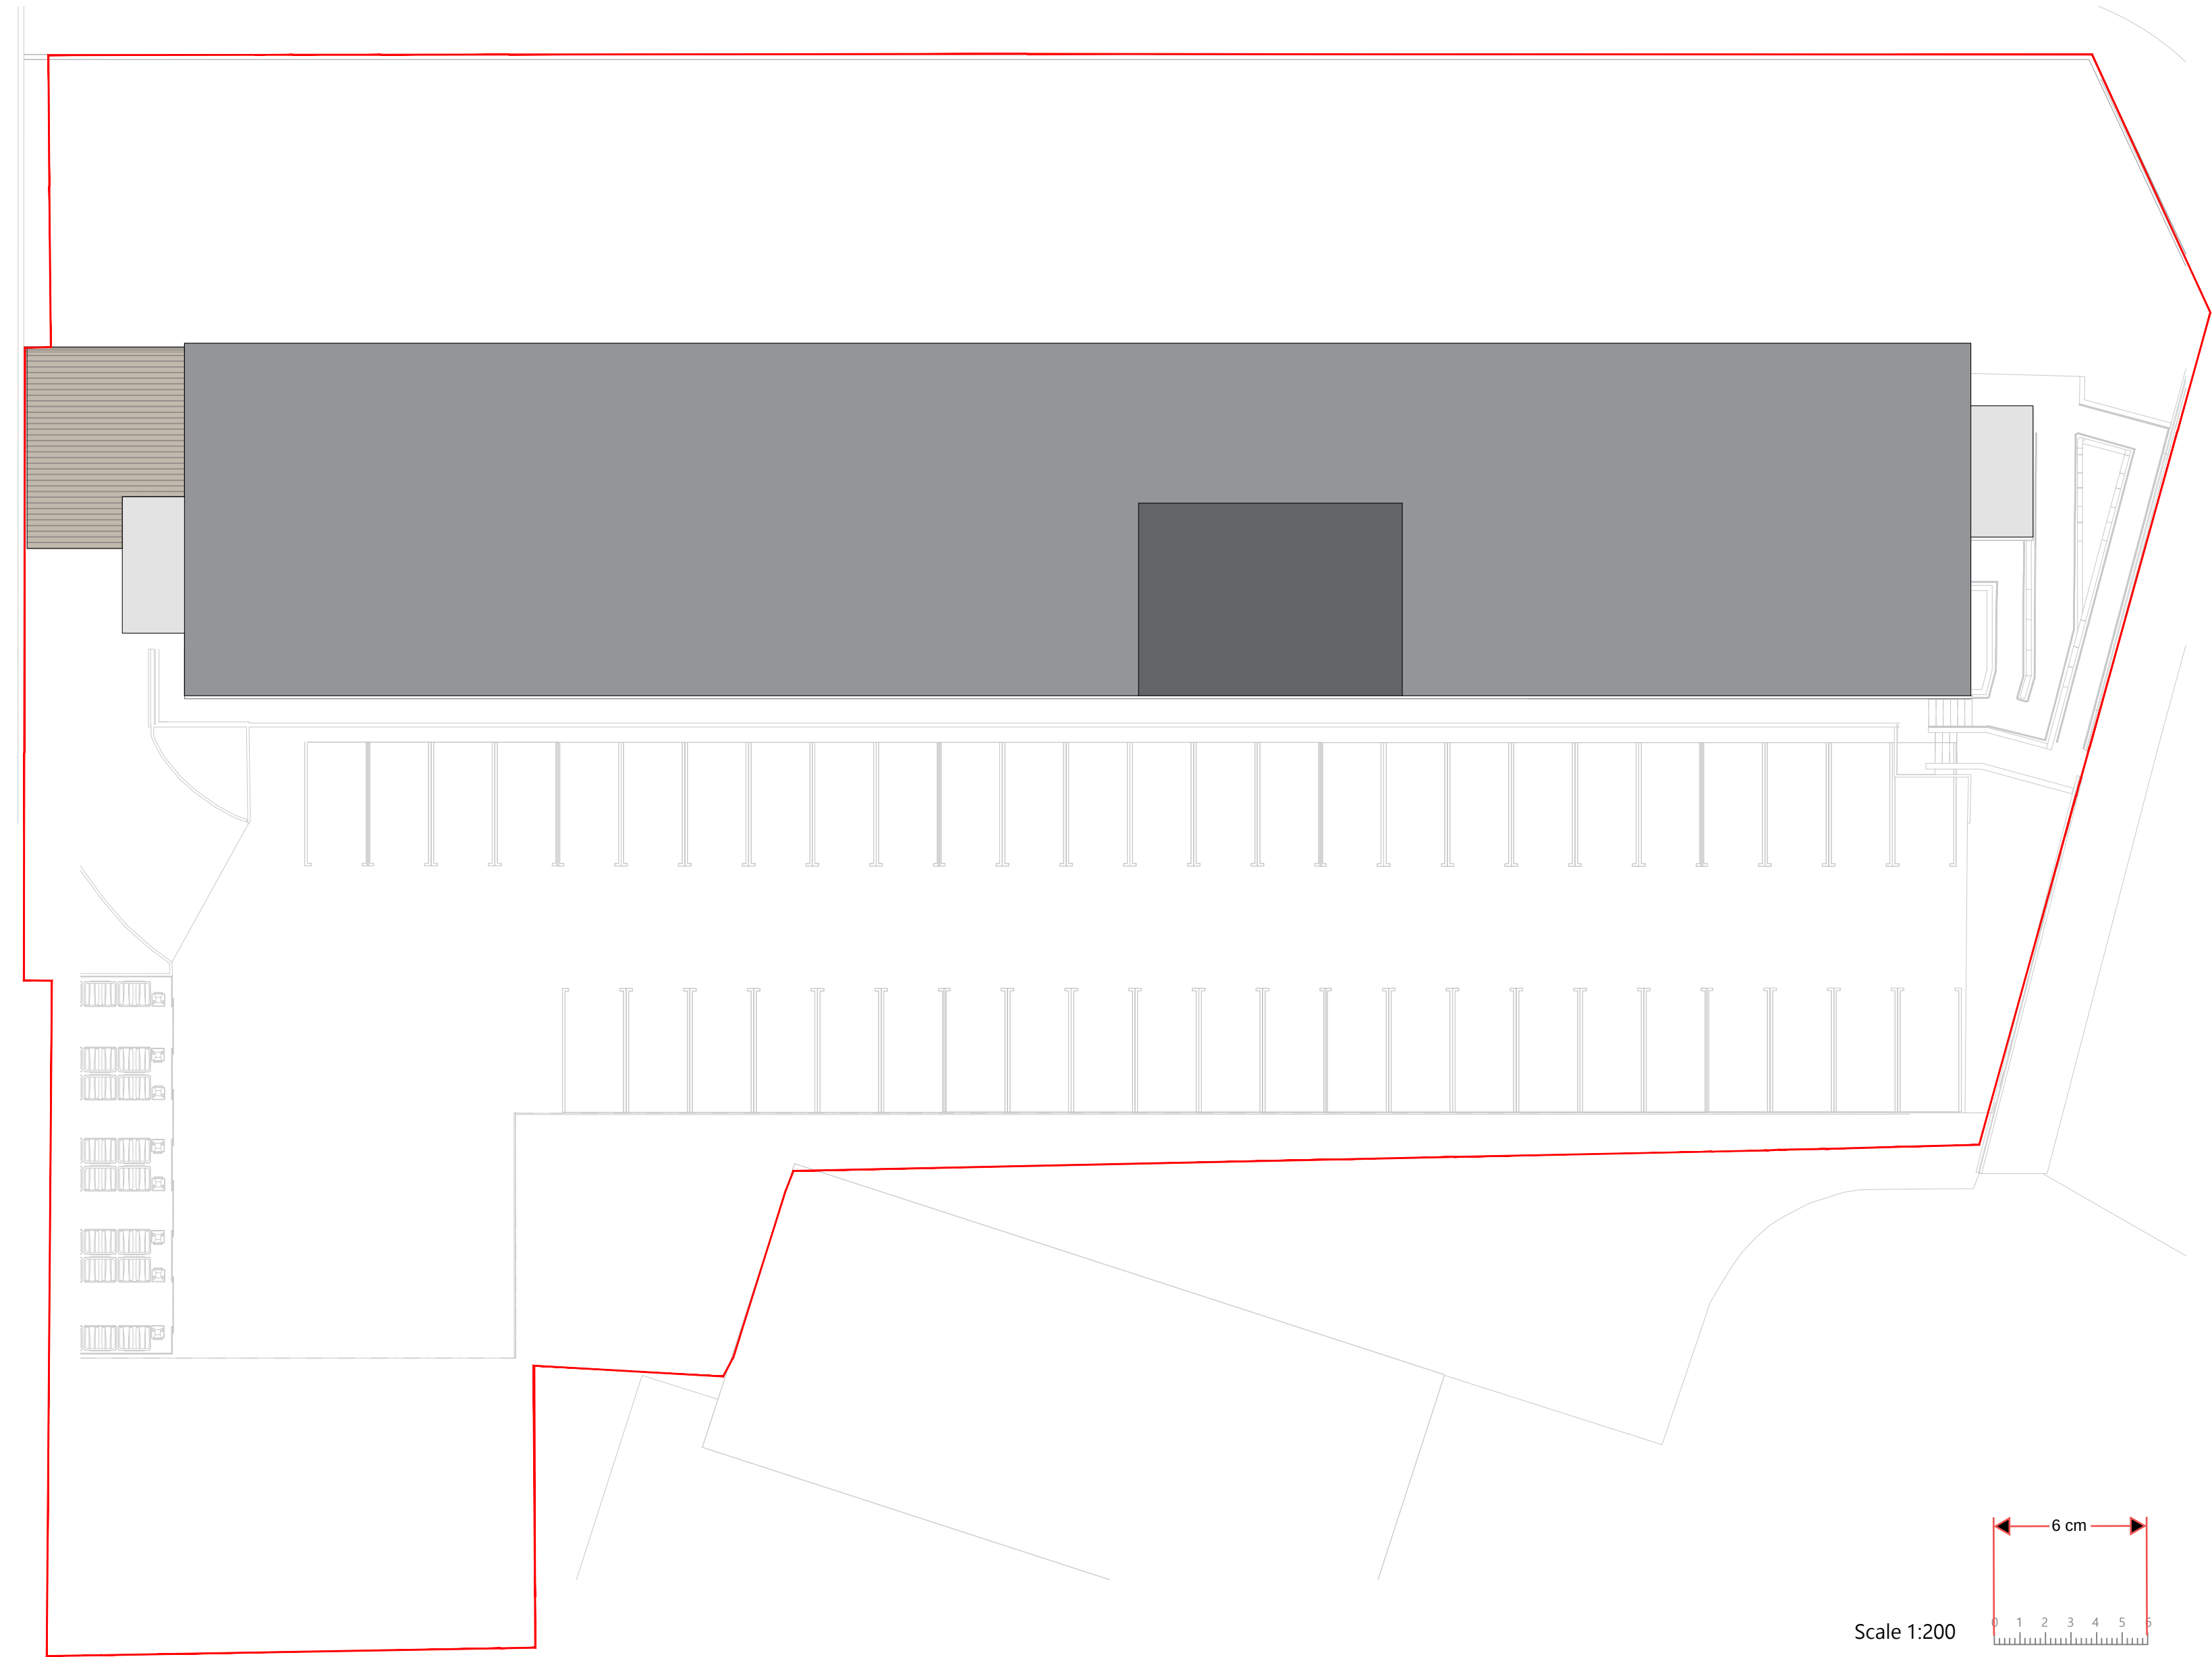

Scale 1:200

Site Layout (1:1250)

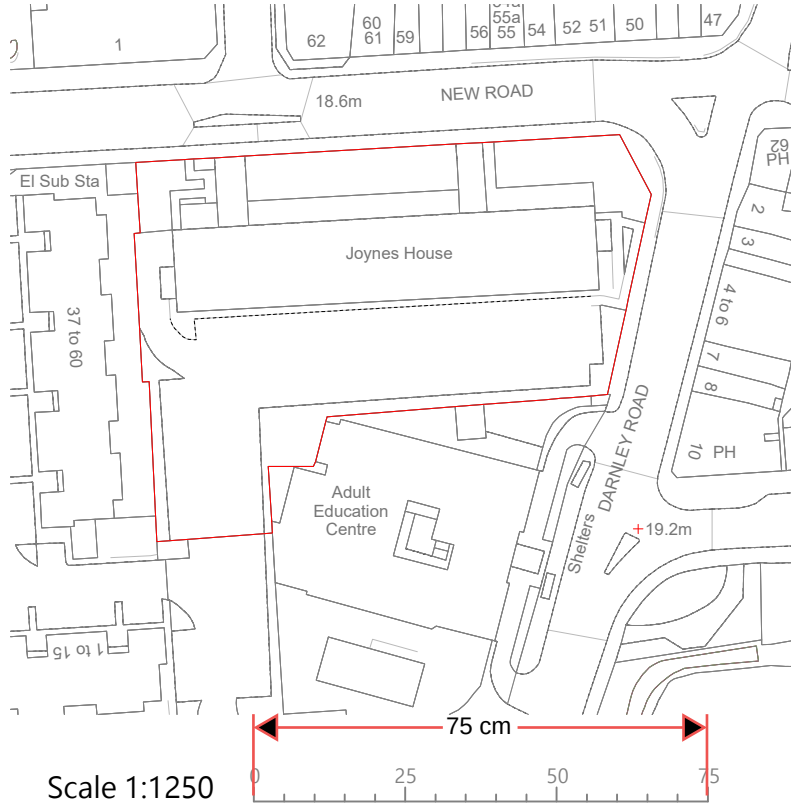

Scale 1:1250

REV:	DESCRIPTION:	BY:	DATE:
STATUS: PLANNING			

Whitehall Place
47 The Terrace,
Gravesend, Kent
DA12 2DL
01474 247 787
info@barronedwards.co.uk
www.barronedwards.co.uk

SITE:	Joy nes House New Road Gravesend DA11 OAT		
TITLE:			

Class MA Application
Site Plan

SCALE: AT A2:	DATE:	DRAWN:
1:200	24.07.2023	BES
PROJECT NO:	DRAWING NO:	REVISION:
220301	006	A