
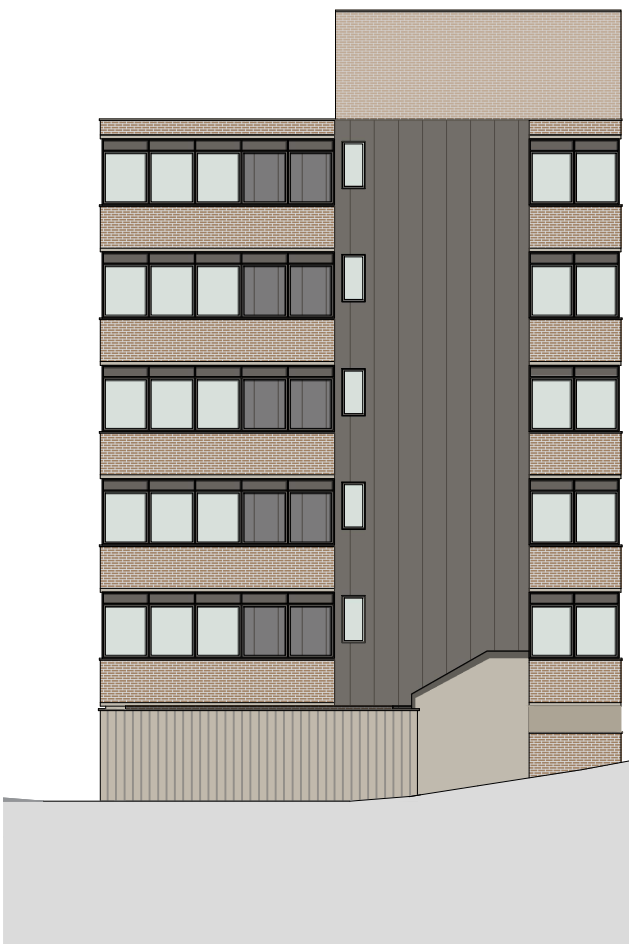


Notes:

- Do not scale from this drawing.
- All dimensions to be verified on site and is in mm.
- Builder to verify all dimensions, heights and levels prior to commencement of work.
- All documents shall be checked to ensure that they are compatible by the contractor before construction commences. In the event of apparent ambiguity or contradiction the engineer and/ or architect shall be notified immediately.
- The contractor in preparing his estimate shall visit the site and acquaint himself with the problems involved .
- The contractor shall issue all statutory notices to the local Authority during progress and completion of works.

Proposed South Elevation

Proposed West Elevation

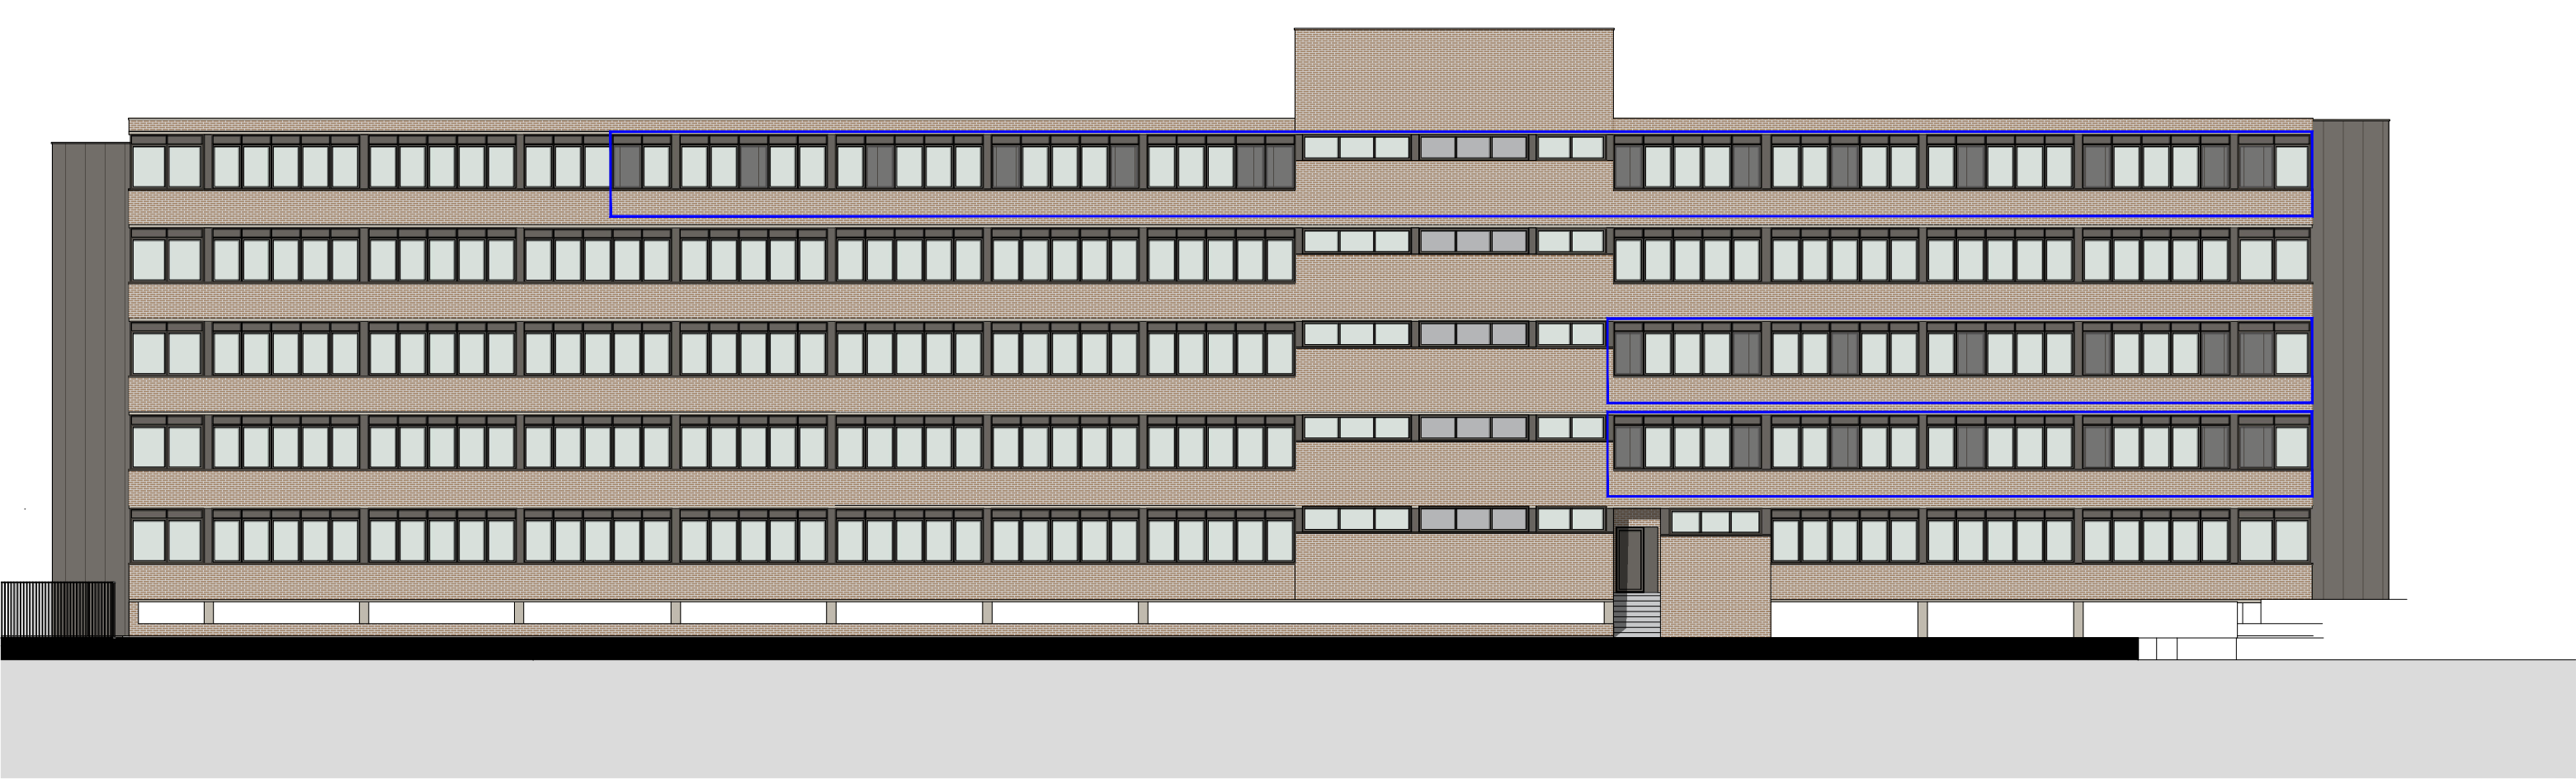

REV:	DESCRIPTION:	BY:	DATE:
------	--------------	-----	-------

STATUS: PLANNING

Whitehall Place
47 The Terrace,
Gravesend, Kent
DA12 2DL
01474 247 787
info@barronedwards.co.uk
www.barronedwards.co.uk

SITE:	Joynes House New Road Gravesend DA11 0AT
-------	---

TITLE:	Class MA application Proposed Elevation on existing building
--------	---

SCALE: AT A2: 1:200	DATE: 11.07.2023	DRAWN: BE
PROJECT NO: 220301	DRAWING NO: 002	REVISION: A

Scale 1:200

