


EXISTING REAR ELEVATION

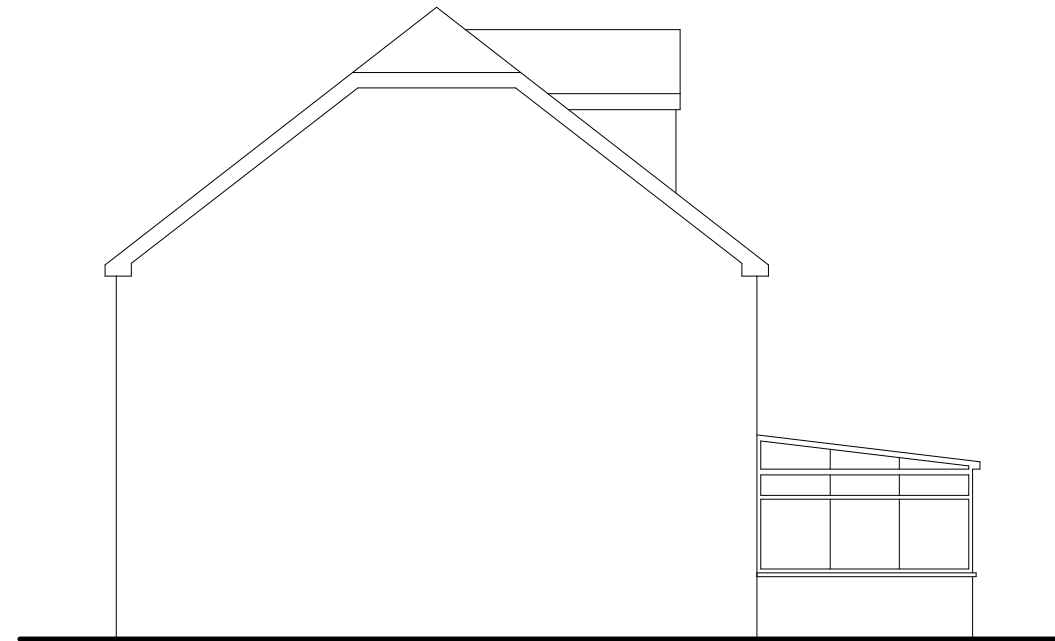


EXISTING SIDE ELEVATION

DRAFT PLANS SUBJECT TO
PLANNING & BUILDING
REGULATIONS APPROVAL
AND ALL OTHER STATUTORY
AGREEMENTS
I.E ALL PARTY WALL AND
BUILD OVER AGREEMENTS



PROPOSED REAR ELEVATION

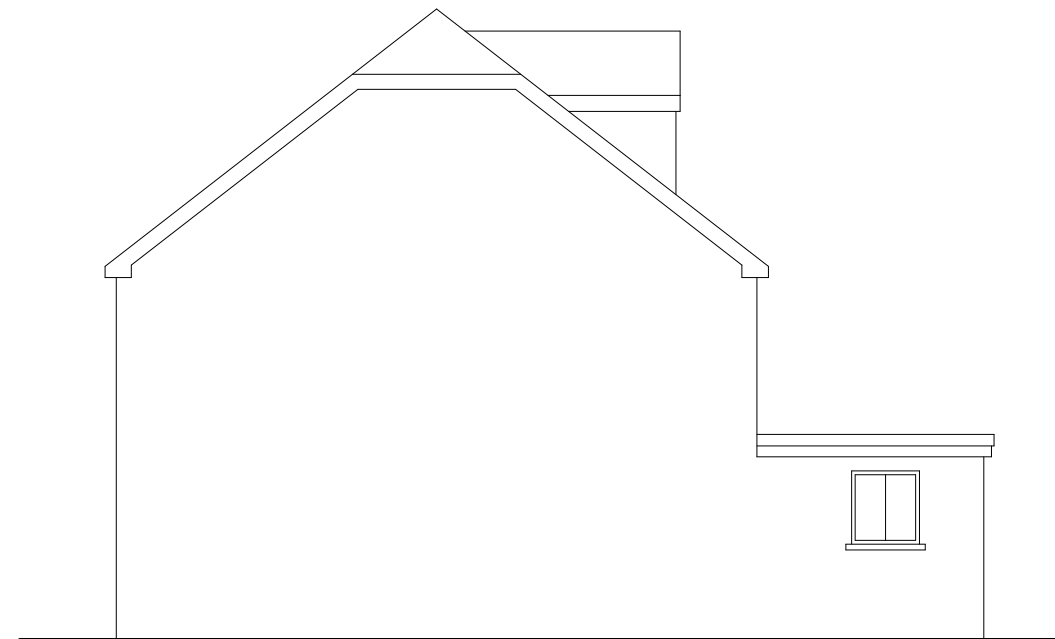

PROPOSED SIDE ELEVATION

CHURLEY & ASSOCIATES
Building Surveyors

*Party Wall Surveyors, Property Consultants
Architectural Design and Development Consultants*

TEL. 020 8518 5100
churleysurveys@aol.com

CLIENT
Mr And Mrs Lasisi

TITLE
Existing & Proposed Elevations
4 Mountside Close
Gravesend DA11 9FD

DRAWING No. L90851/2 SCALE 1:100 On A3

DATE JAN 26 BY TF

REVISION A

© THIS DRAWING IS COPYRIGHT AND THE PROPERTY OF
CHURLEY & ASSOCIATES. IT MAY NOT BE COPIED OR
DISCLOSED TO ANY THIRD PARTY FOR ANY PURPOSE EXCEPT
AS AUTHORISED IN WRITING BY CHURLEY & ASSOCIATES.