

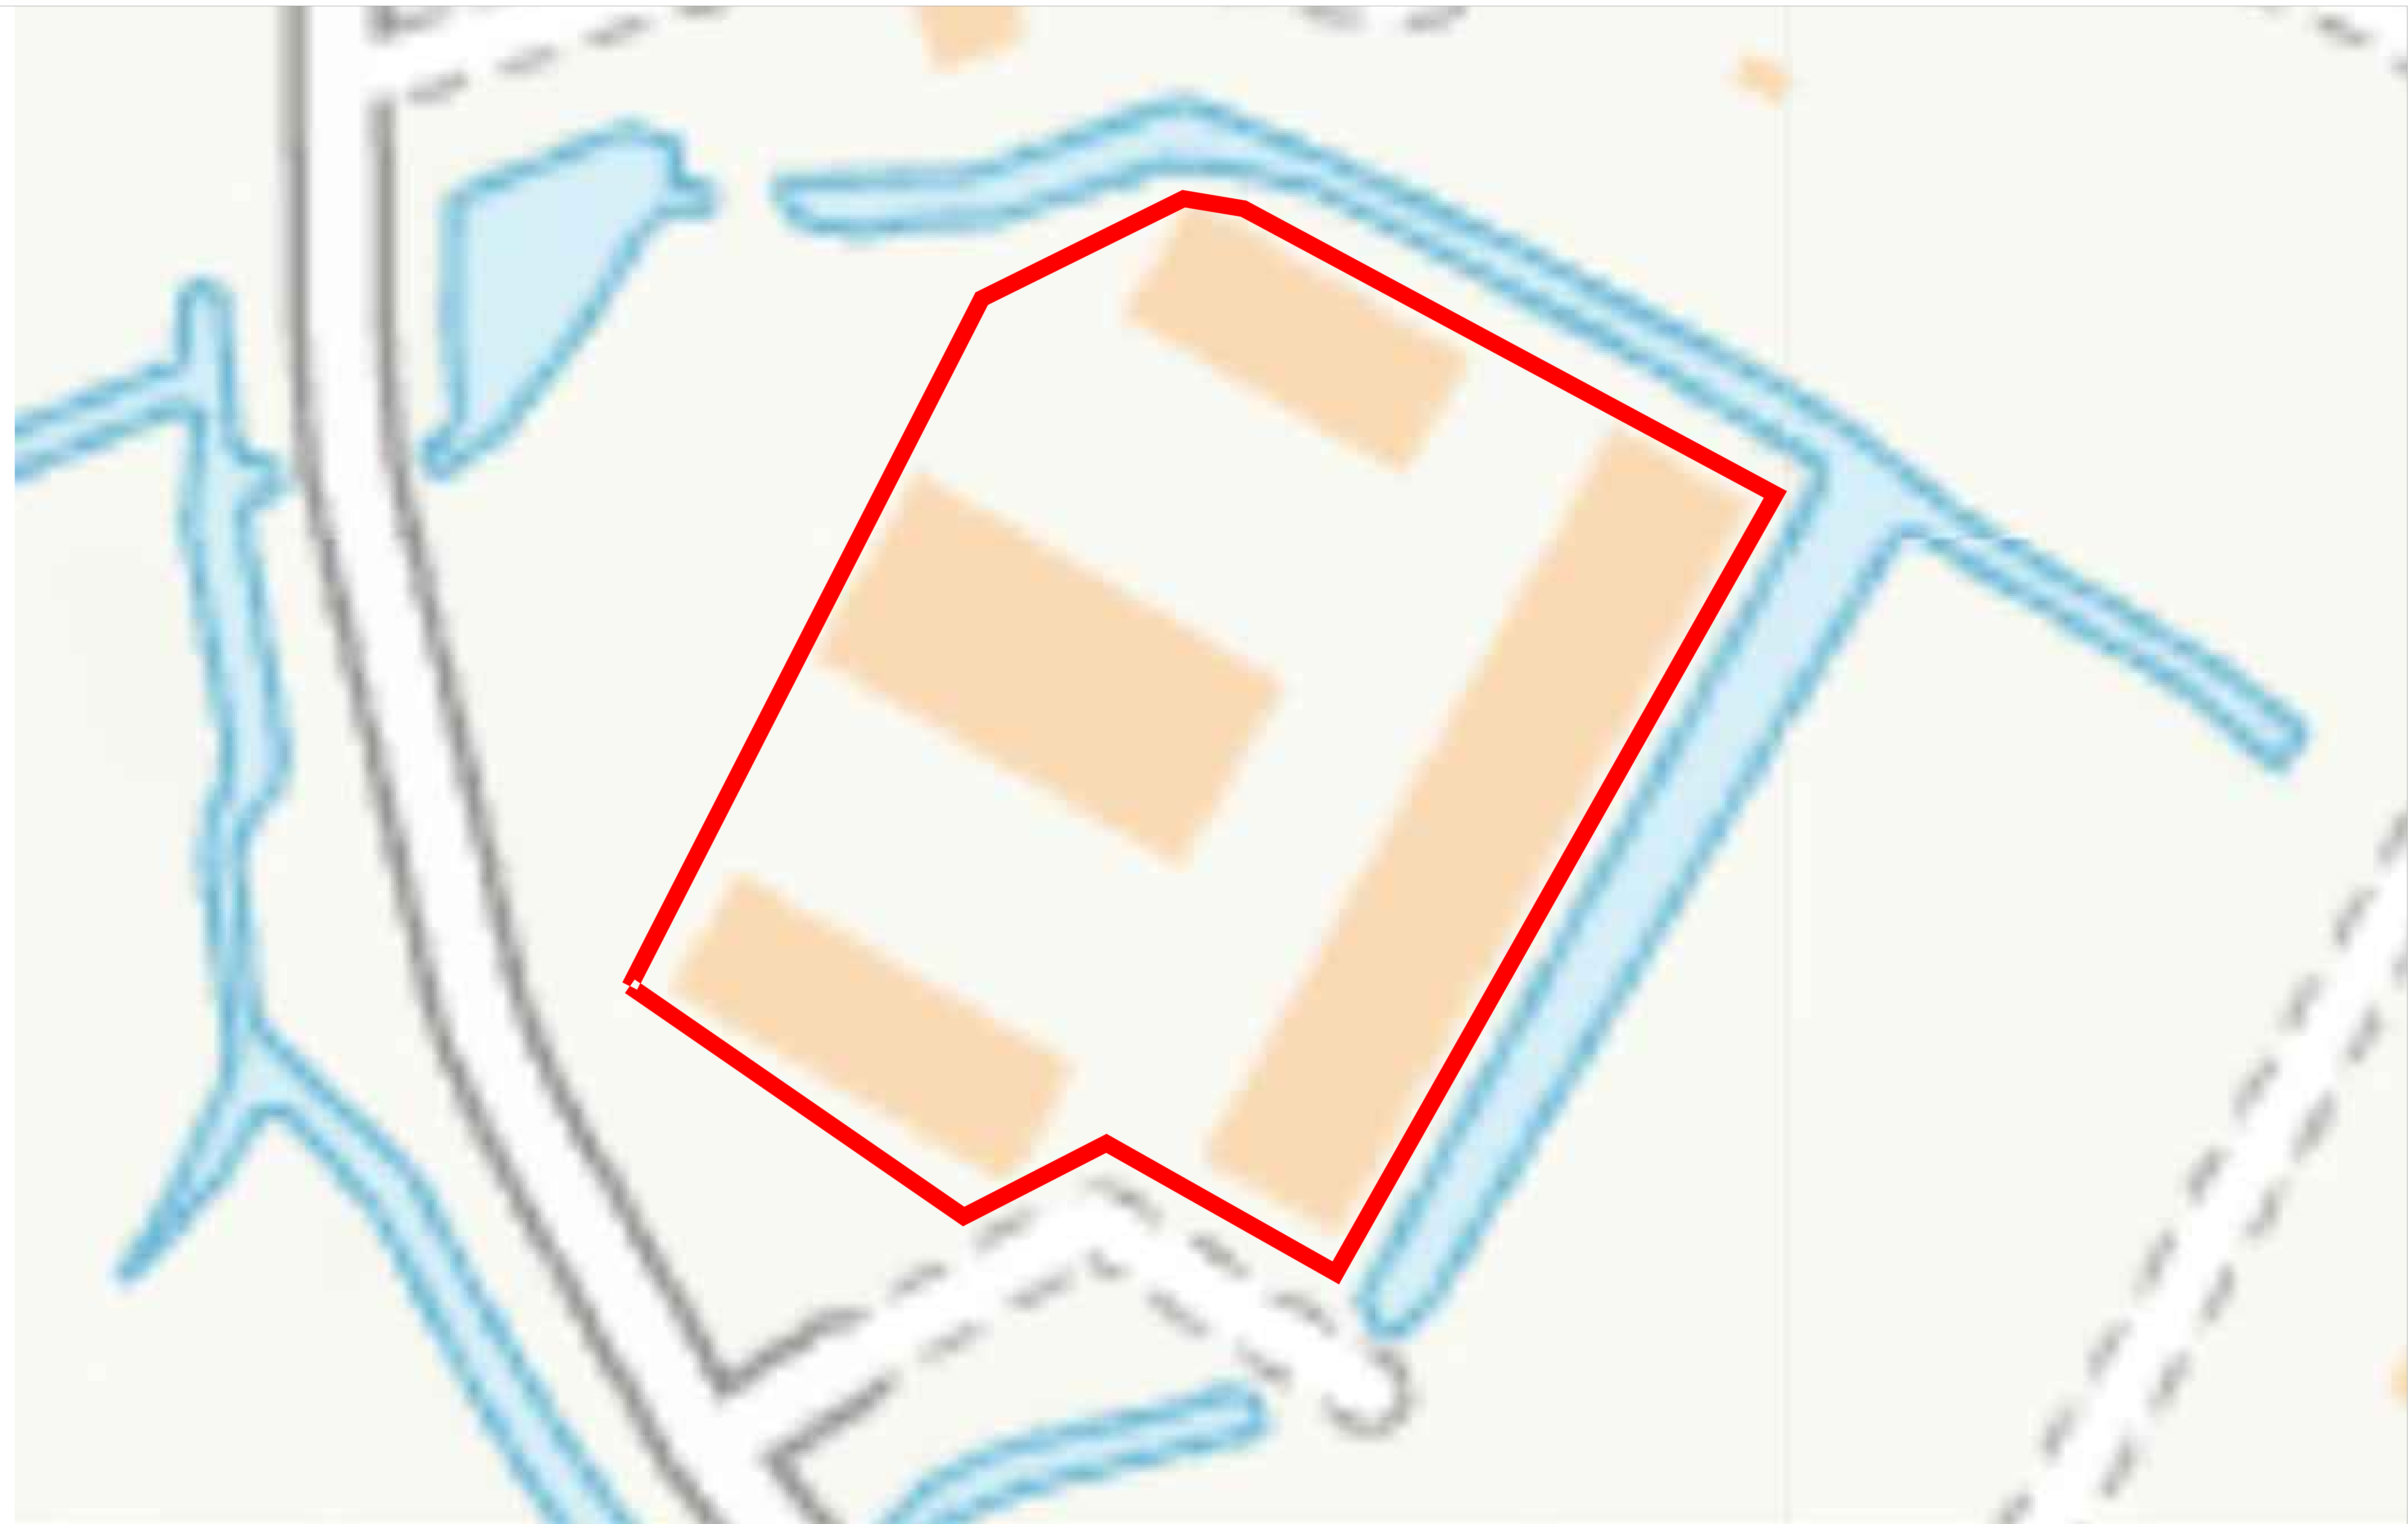


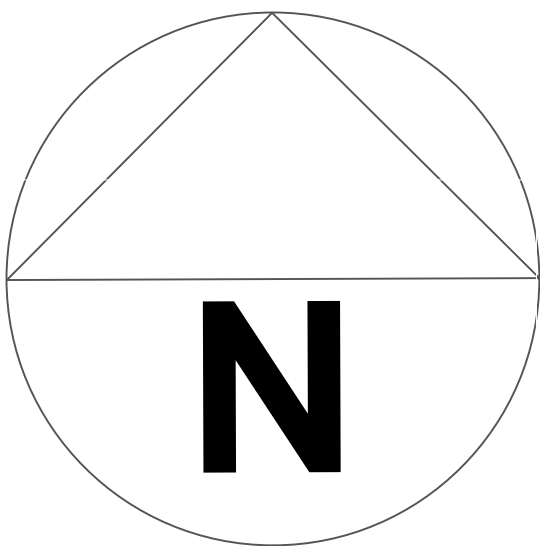

- USE MARKED DIMENSIONS
- DO NOT ALTER THIS BY HAND
- THIS DRAWING IS TO BE READ IN CONJUNCTION WITH ALL OTHER RELEVANT DRAWINGS AND SPECIFICATIONS
- ALL DIMENSIONS ARE IN MILLIMETERS UNLESS STATED OTHERWISE

NOTES

THE Business park is outlined in red with the specific units proposed for solar outlined in blue

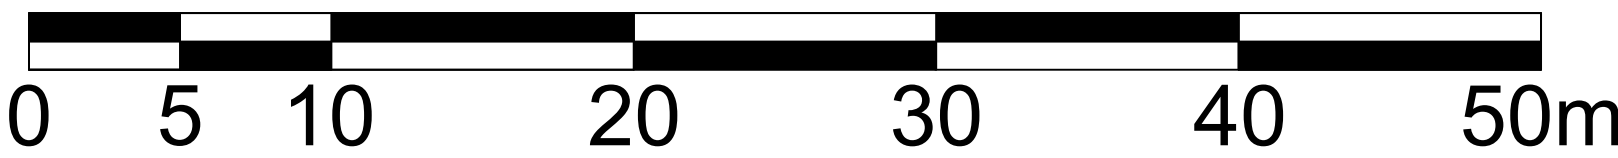

PROJECT 33461 Lion Business Park		DRG NO. 1	
ADDRESS Lion Business Park, Dering Way, Gravesend, DA12 2DN	REVISION 0	SCALE 1:250 @A0	
	DRAWN BY JS	ISSUED 22/03/2024	
TITLE Site Plan	CHECKED BY -	APPROVED -	

SYZ YGY

THE FUTURE | REALIGNED

SYZGY CONSULTING LIMITED

UNIT B6,
HATCHERS YARD,
9 TANNER STREET
LONDON
SE1 3LE

T: +44 (0) 20 7193 6040
www.syzgyconsulting.eu



SYZYGY CONSULTING LIMITED
UNIT B6,
HATCHERS YARD,
9 TANNER STREET
LONDON
SE1 3LE
T: +44 (0) 20 7193 6040
www.syzygyconsulting.eu