




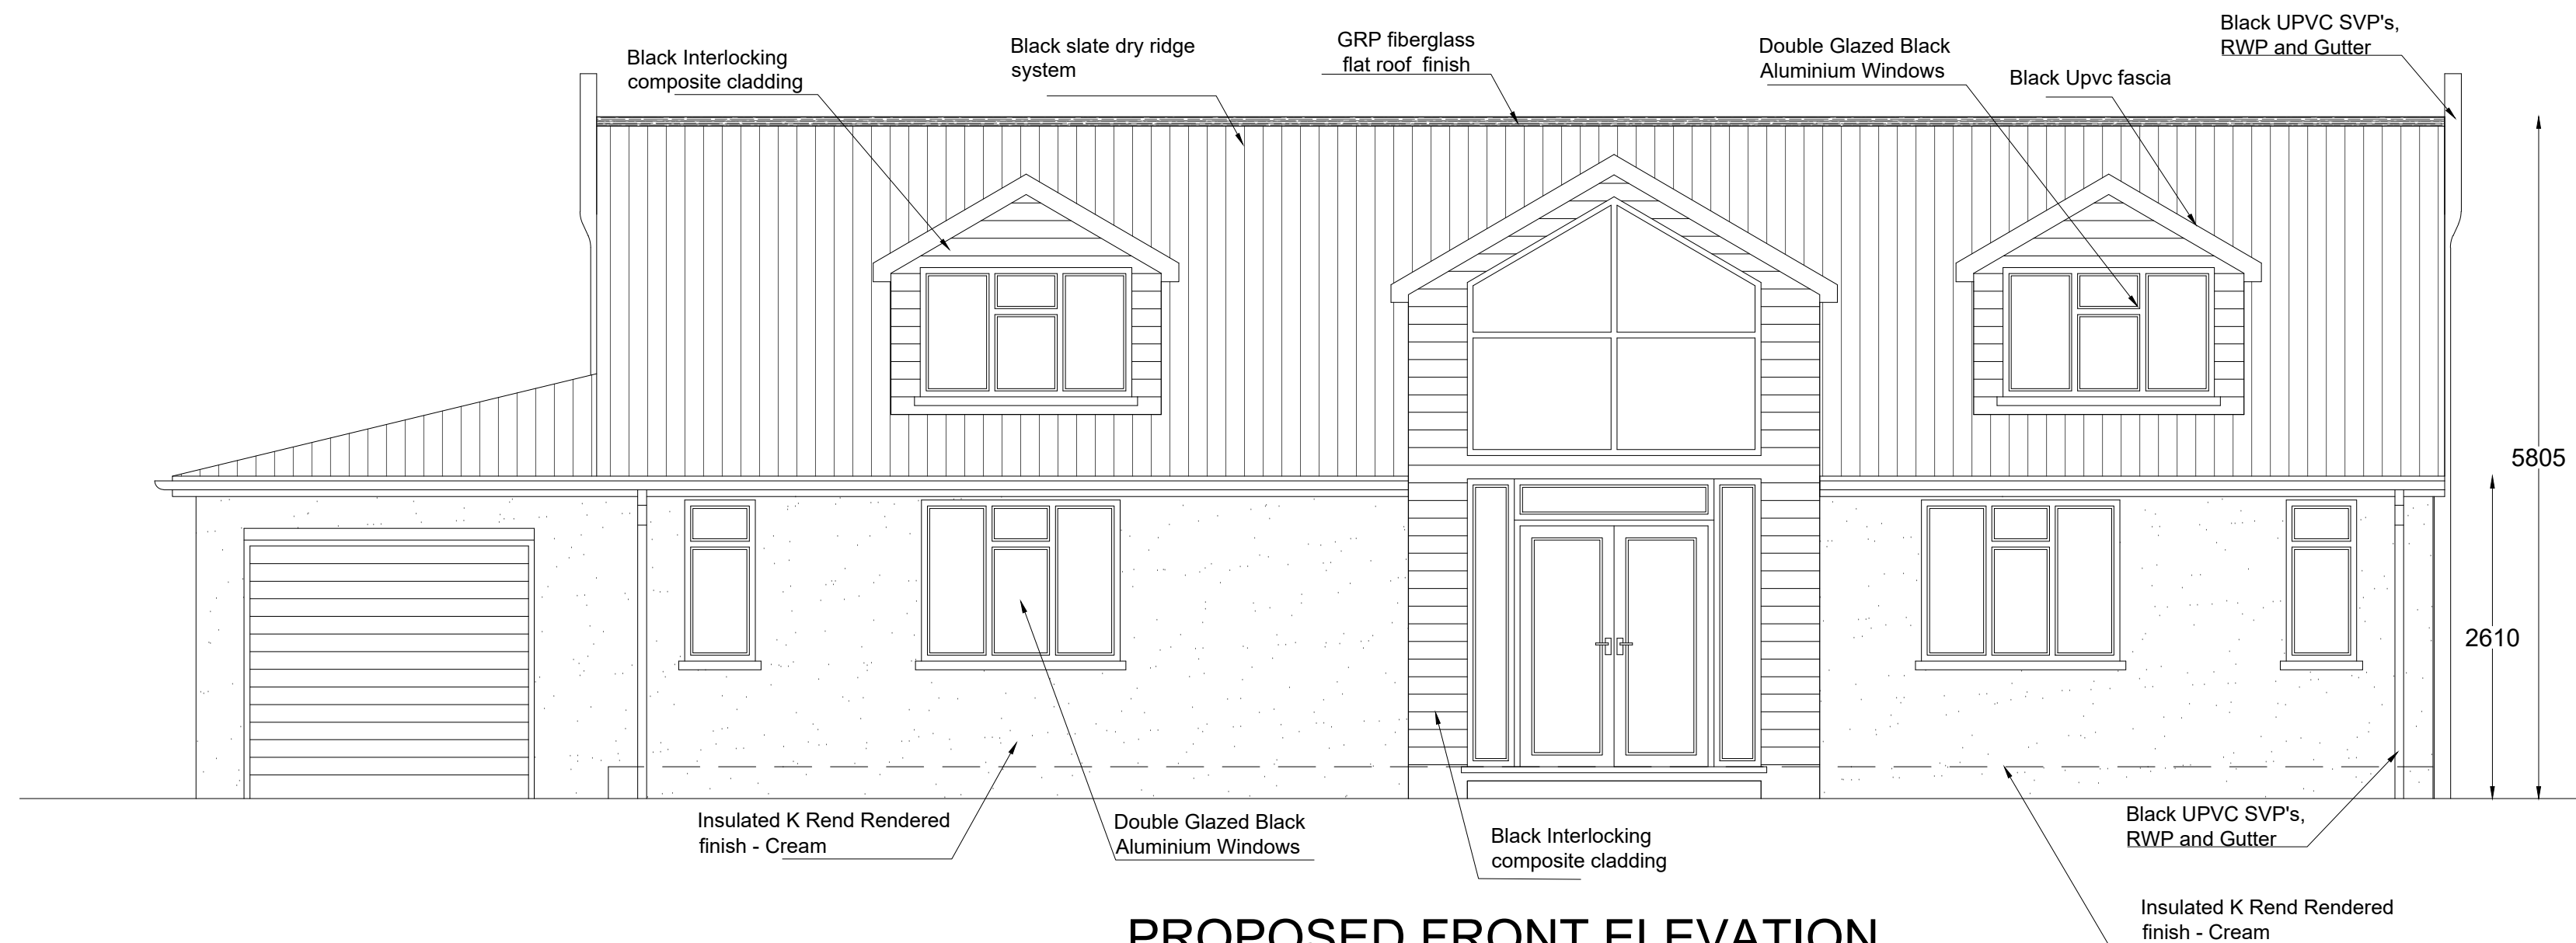


PROPOSED FRONT ELEVATION

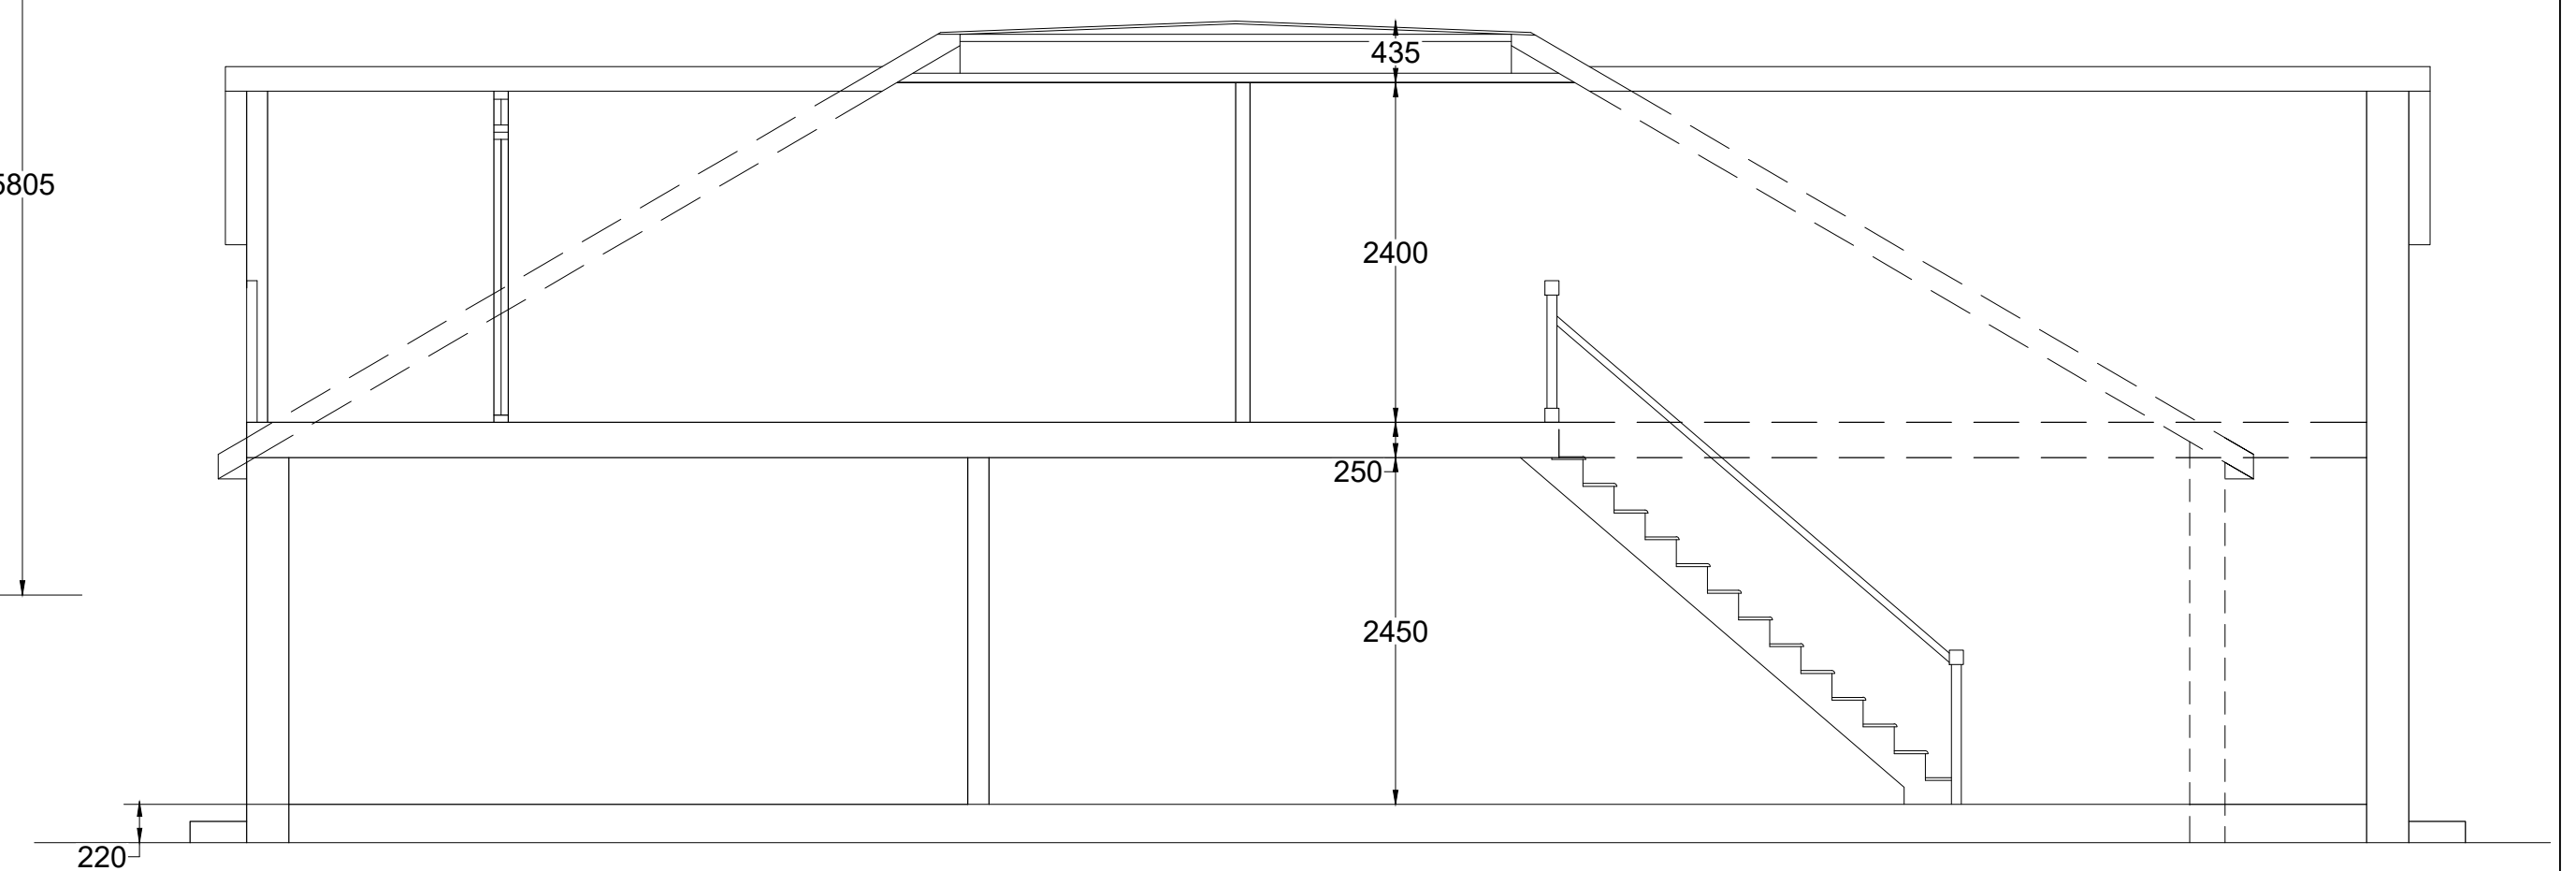


PROPOSED LEFT SIDE SECTION

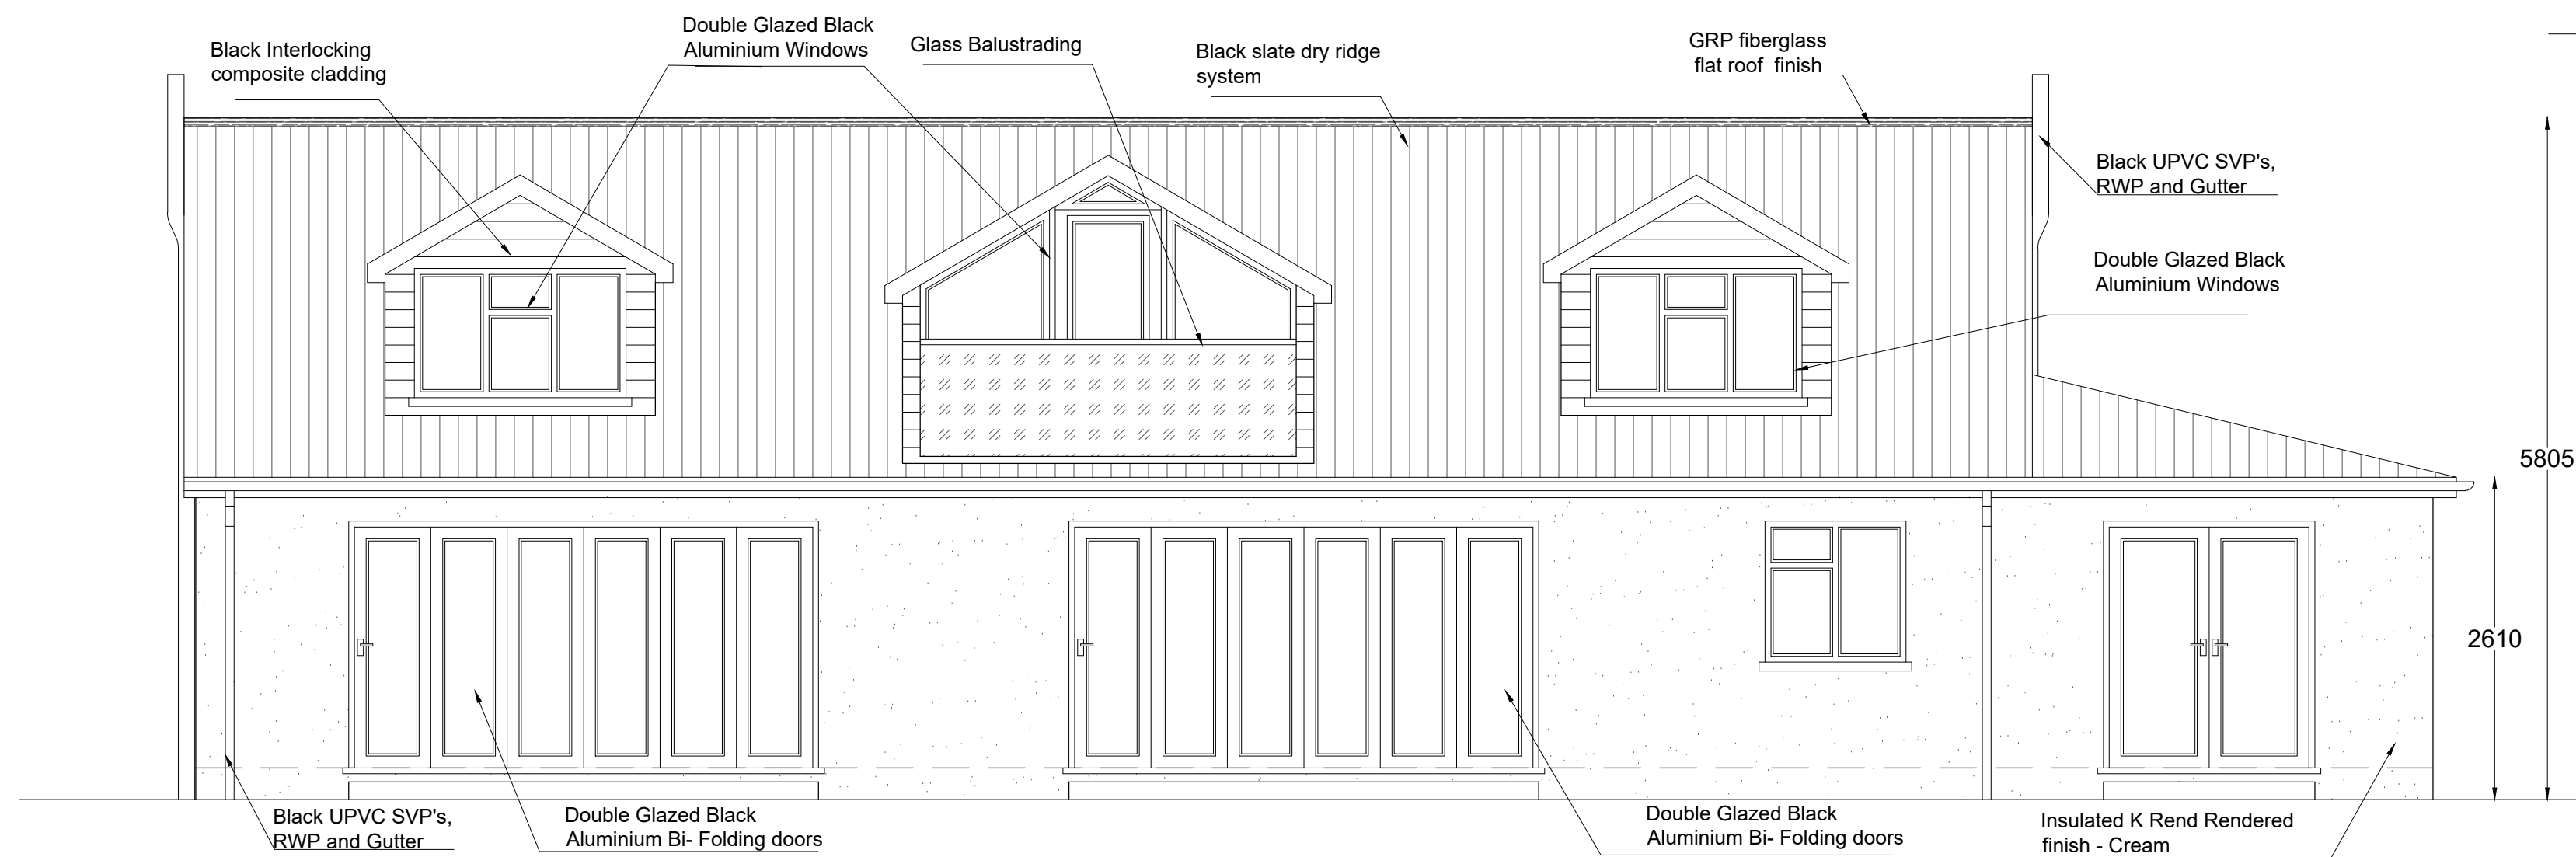

PROPOSED REAR ELEVATION

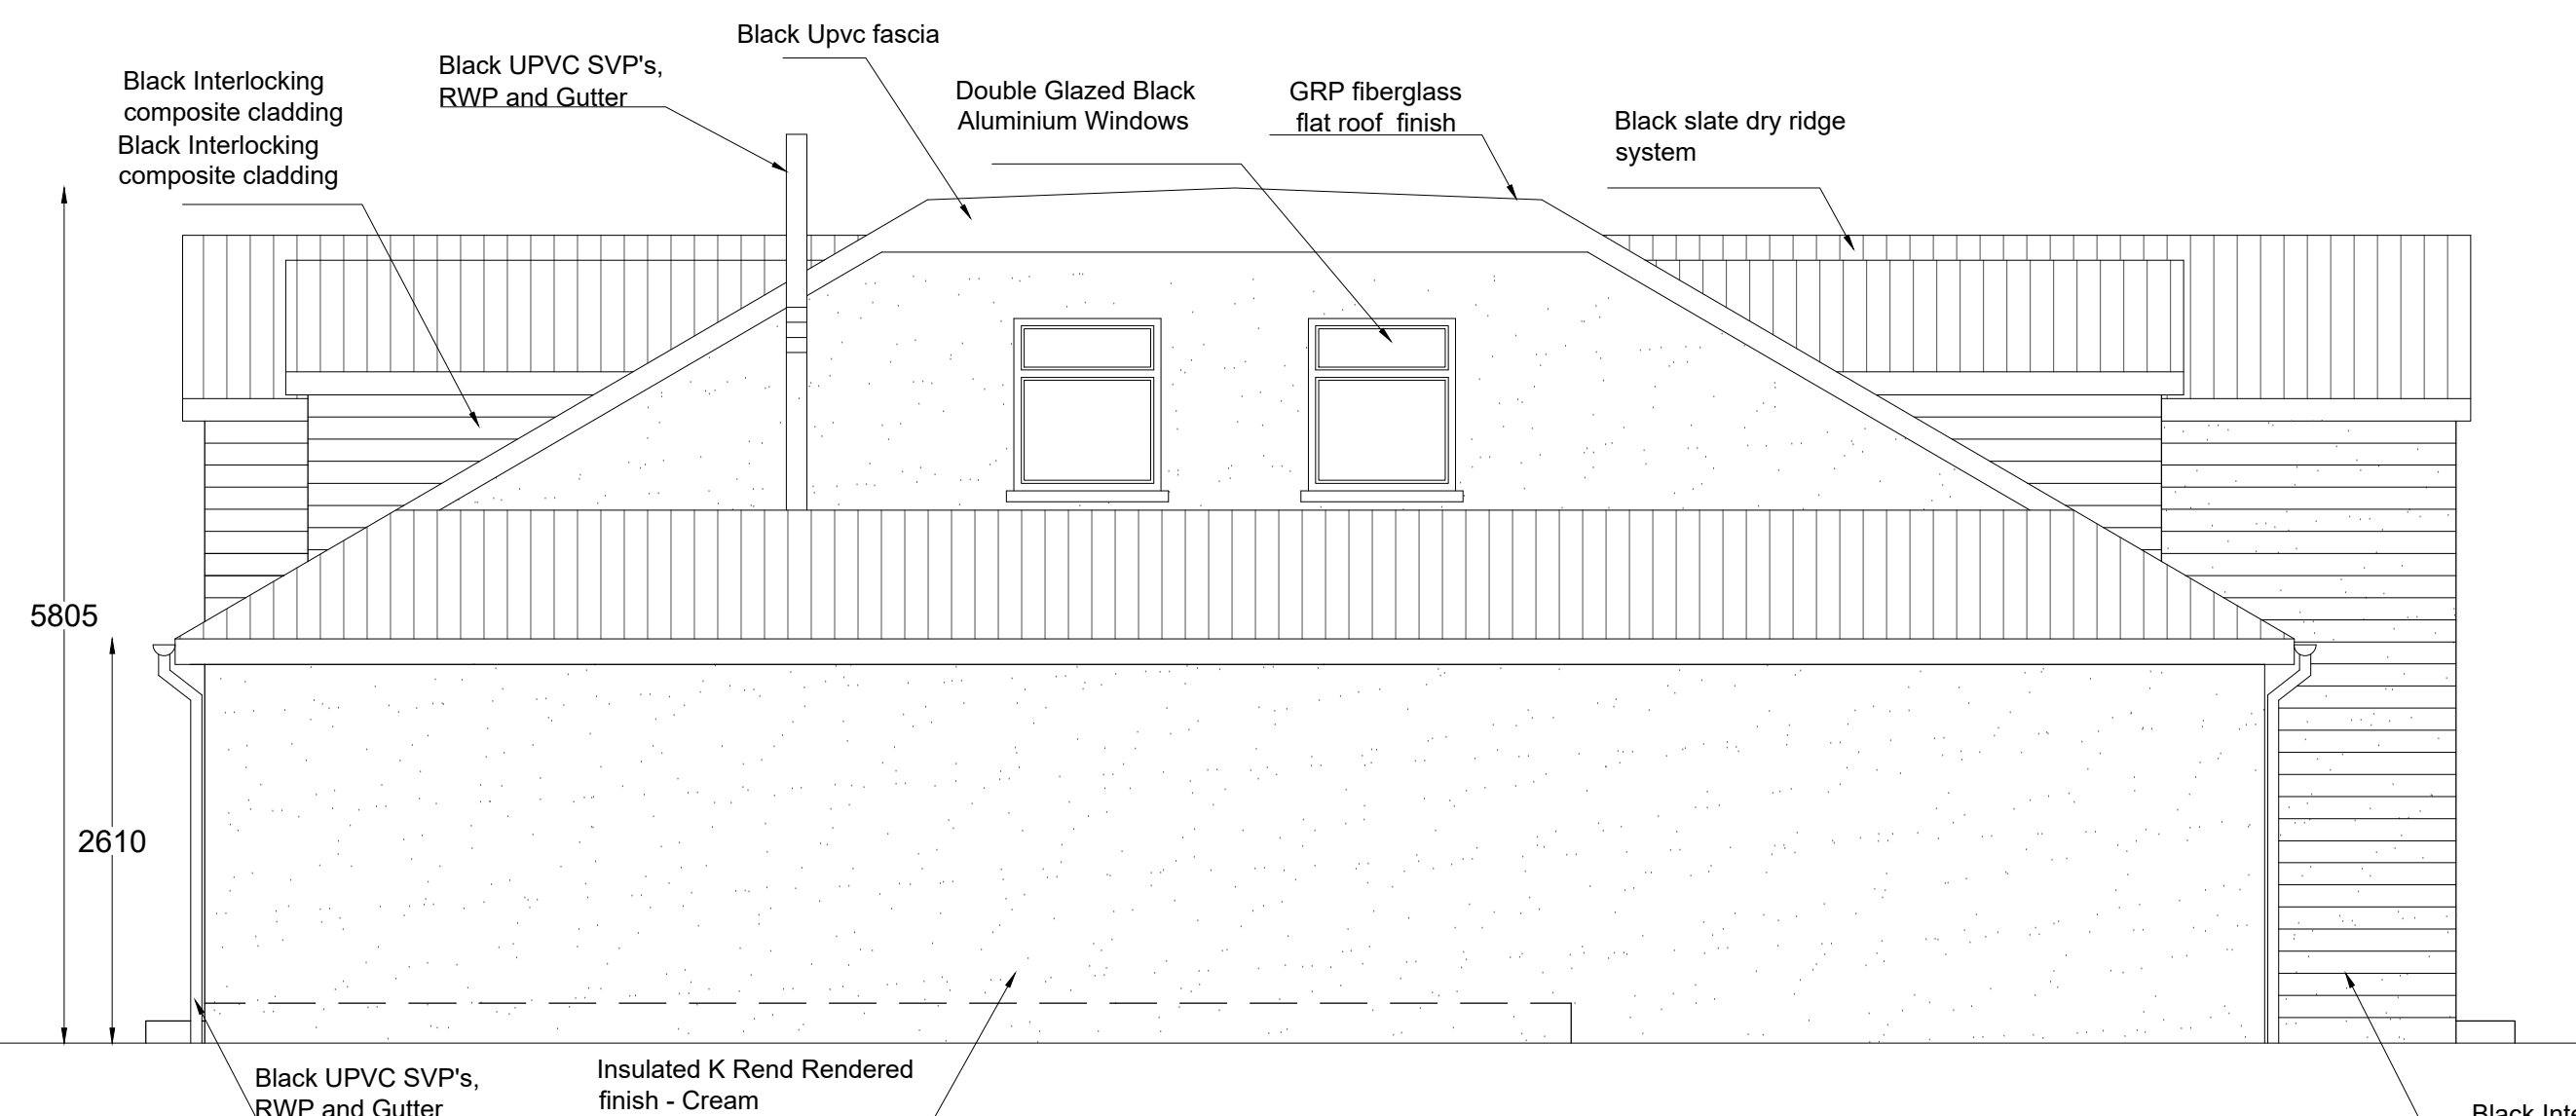

PROPOSED LEFT SIDE ELEVATION

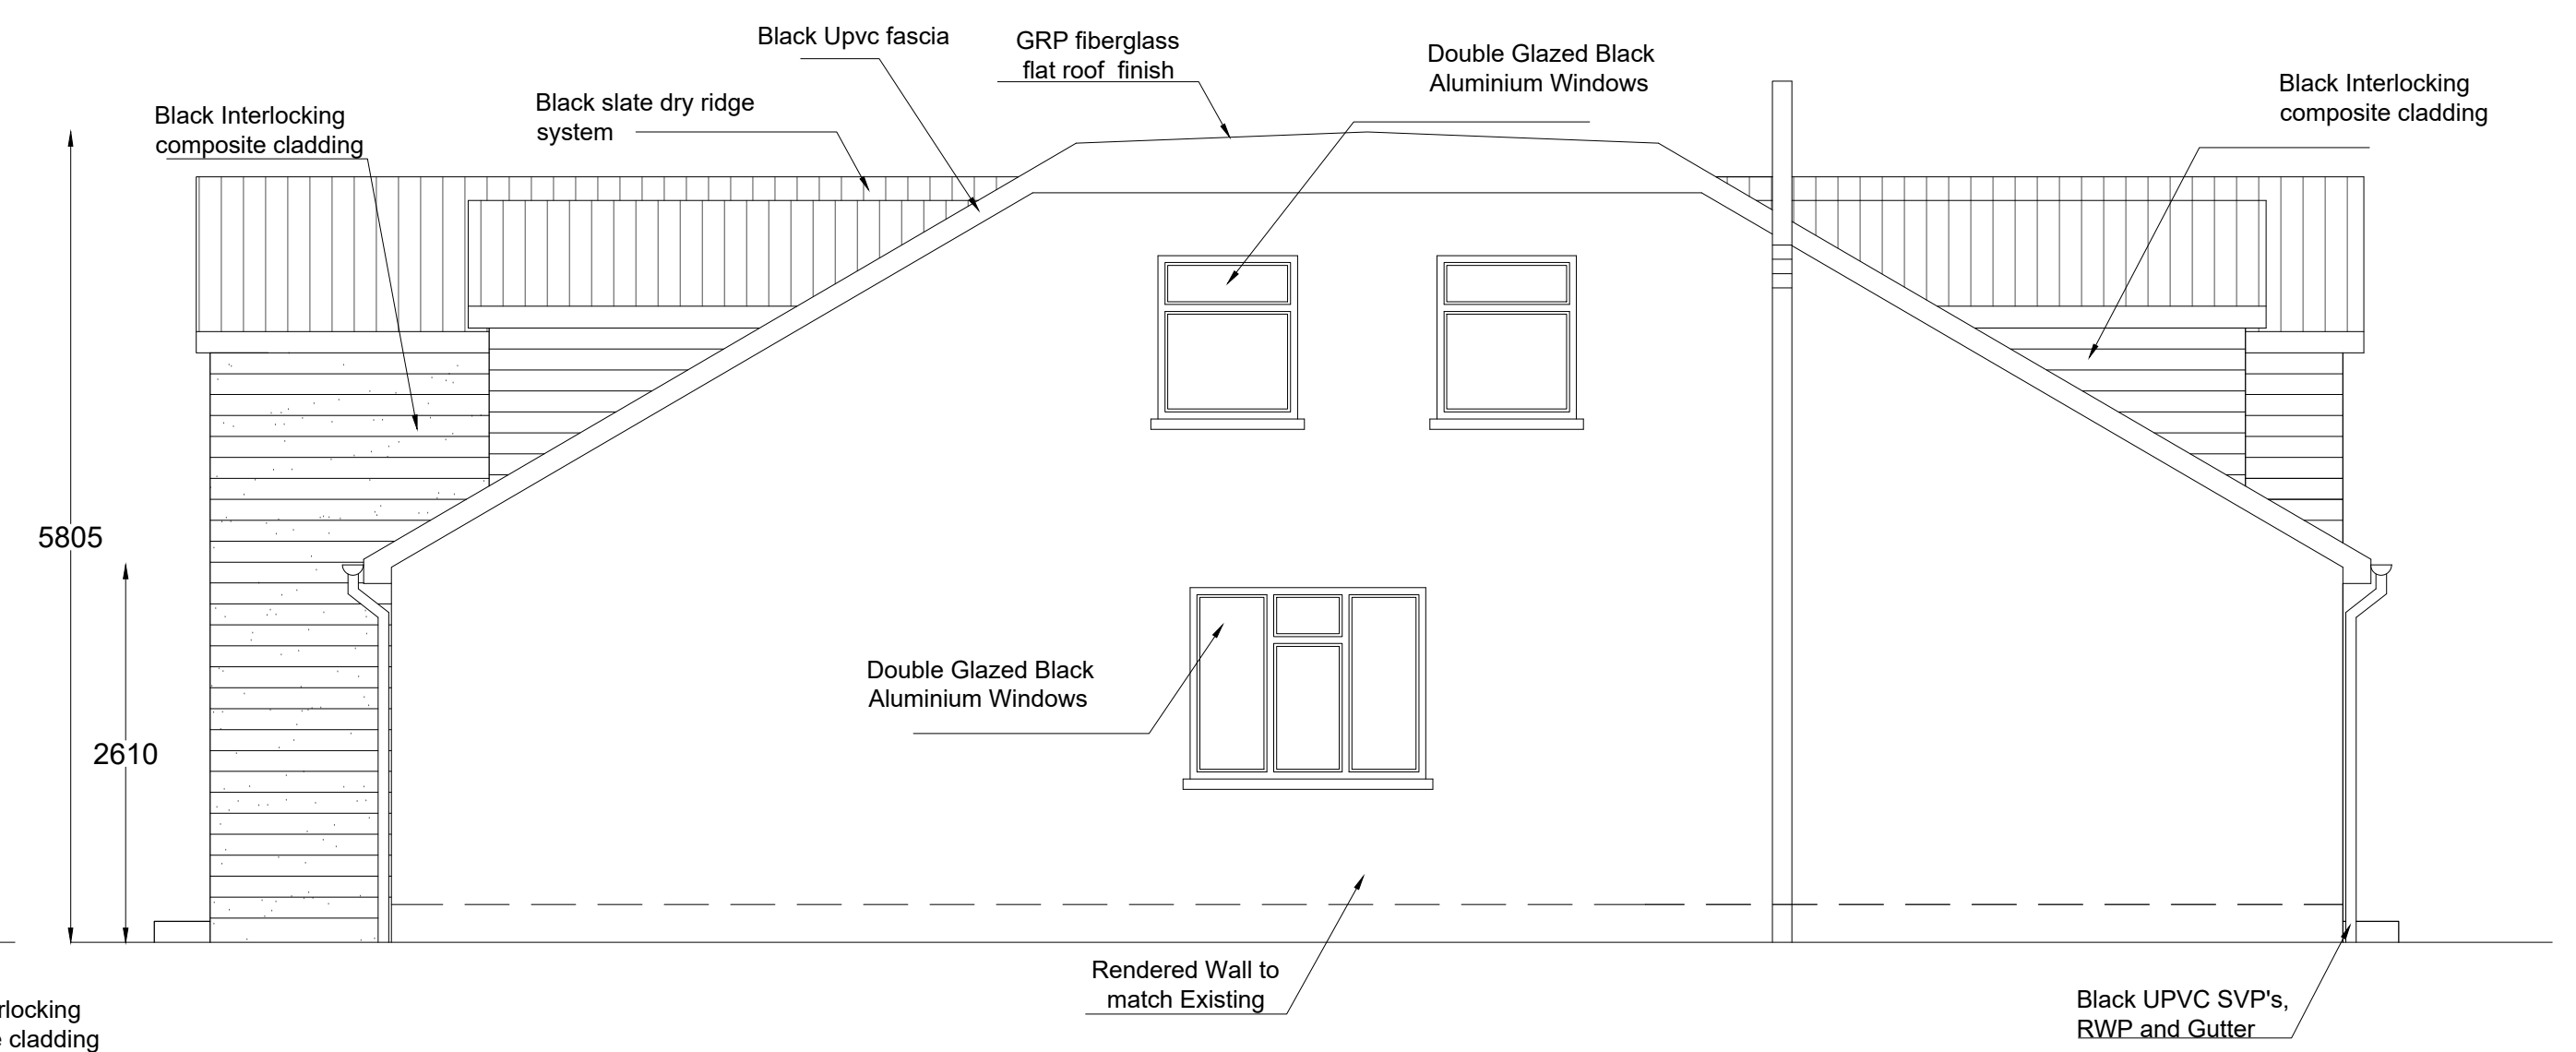

PROPOSED RIGHT SIDE ELEVATION

TITLE: Single Storey Rear Extension and Loft Conversion with Front and Rear A shape Dormers At 44 Lewis Road, Istead Rise, Gravesend DA13 9JG				
DRAWING TITLE: Proposed Elevations and Section		SCALE 1:50@A1	DATE NOV 2025	DWG NO 1802/05
D.R.A. LUMSDEN <i>D.R.A. LUMSDEN LTD.</i> <i>BEng(Hons)C.Eng.M.I.Struct.E.</i> 23 Castlefields, Istead Rise, Kent DA13 9EJ				

