



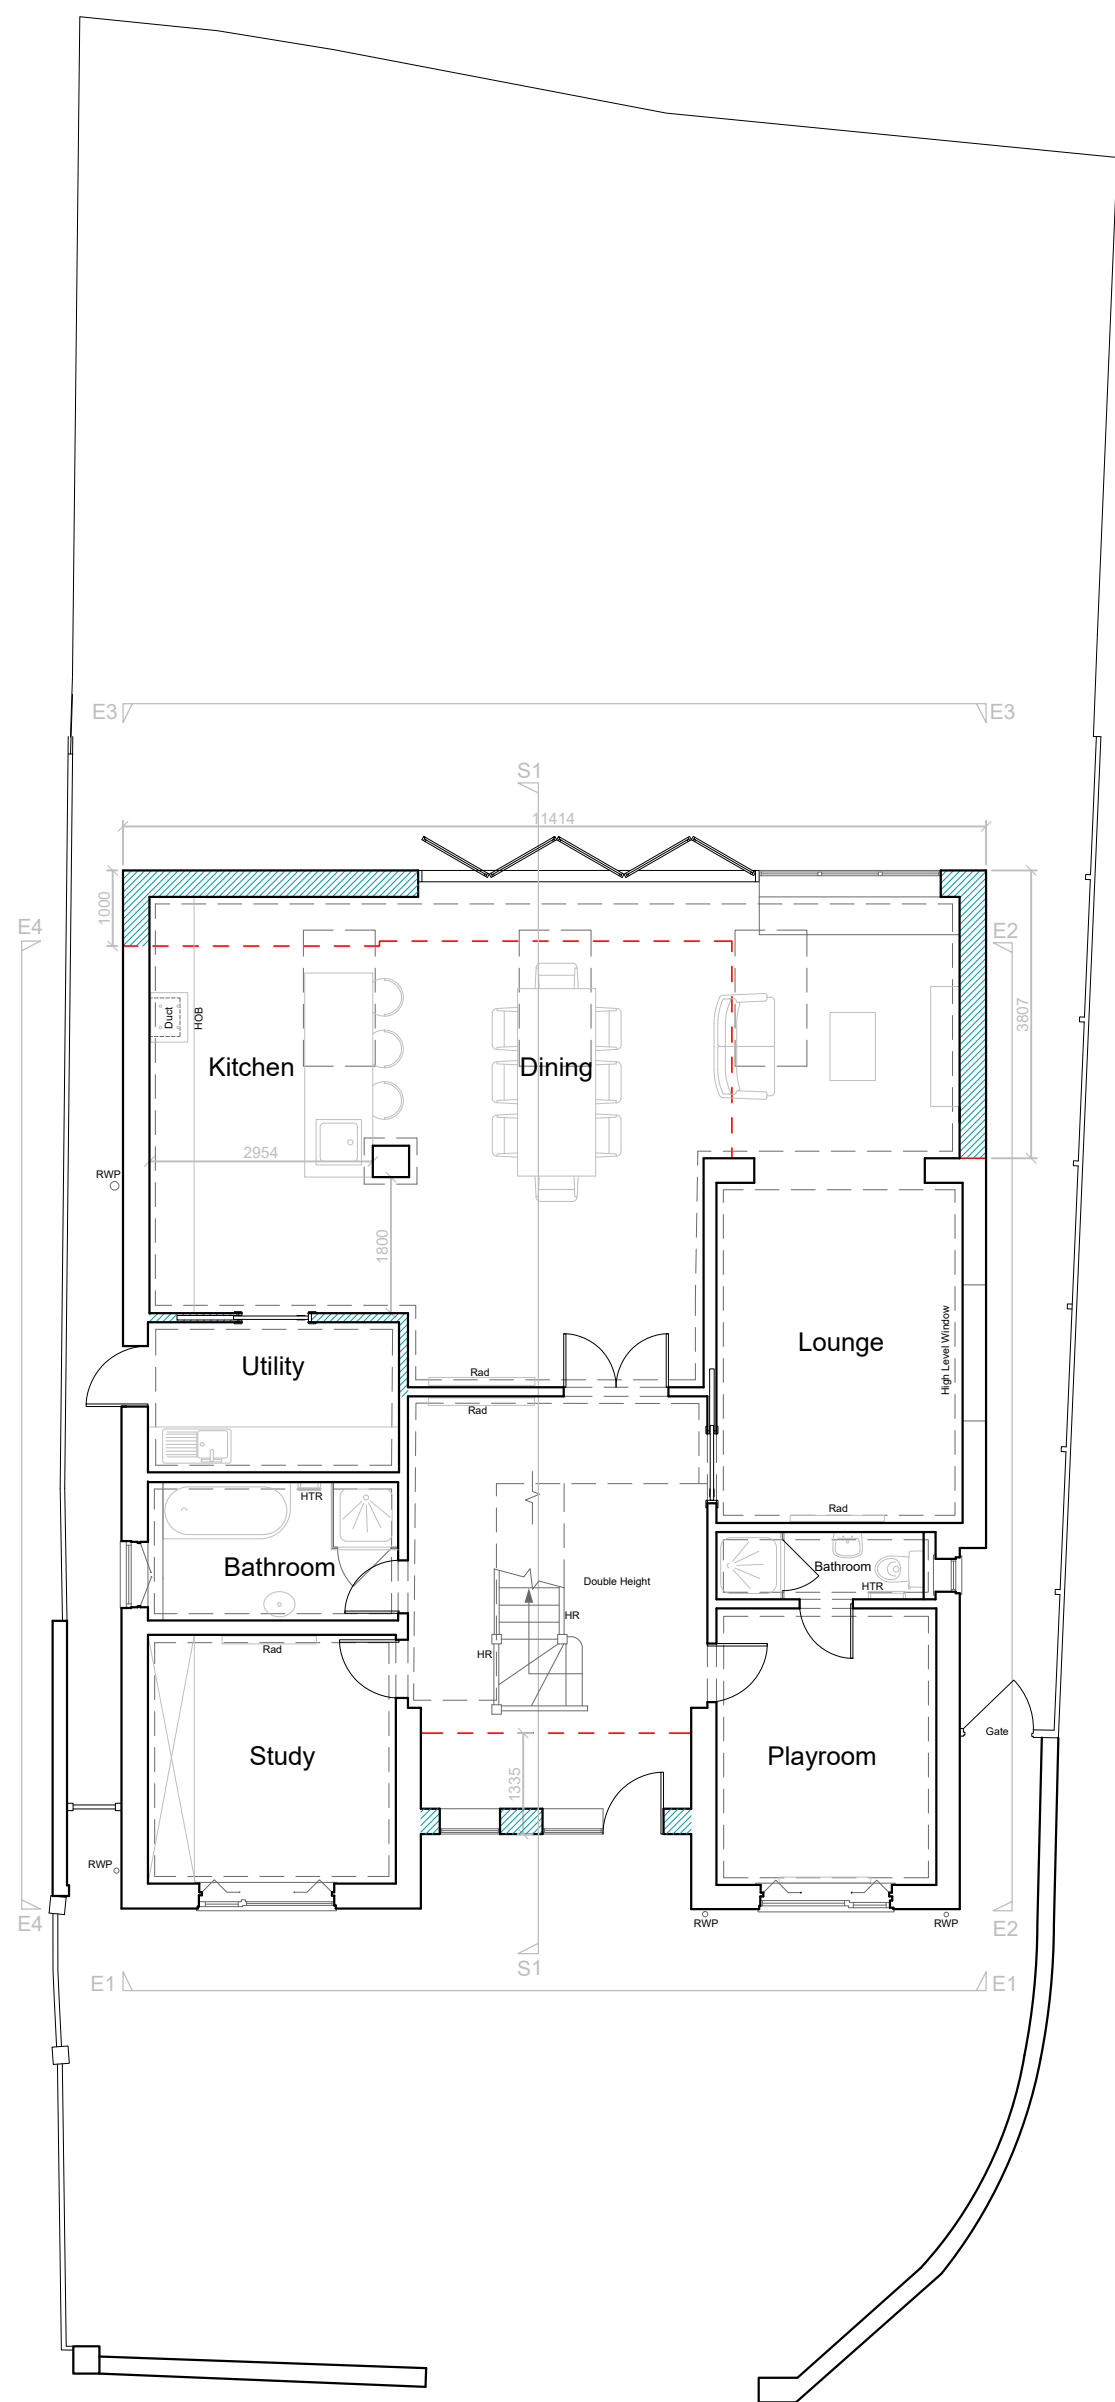

Johns Road


Proposed Ground Floor Plan

1:100@A1

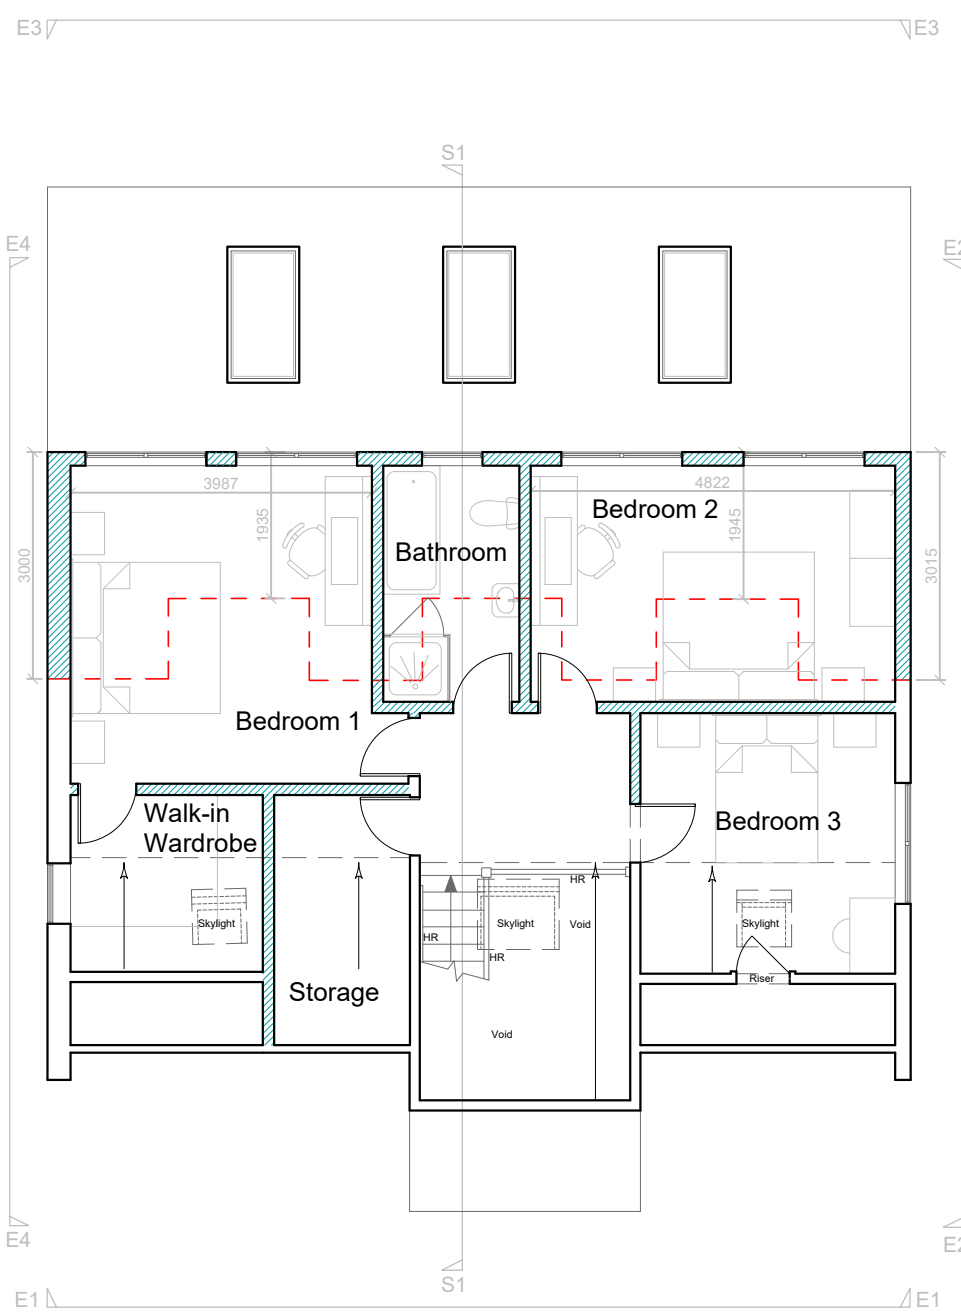

Proposed First Floor Plan

1:100@A1

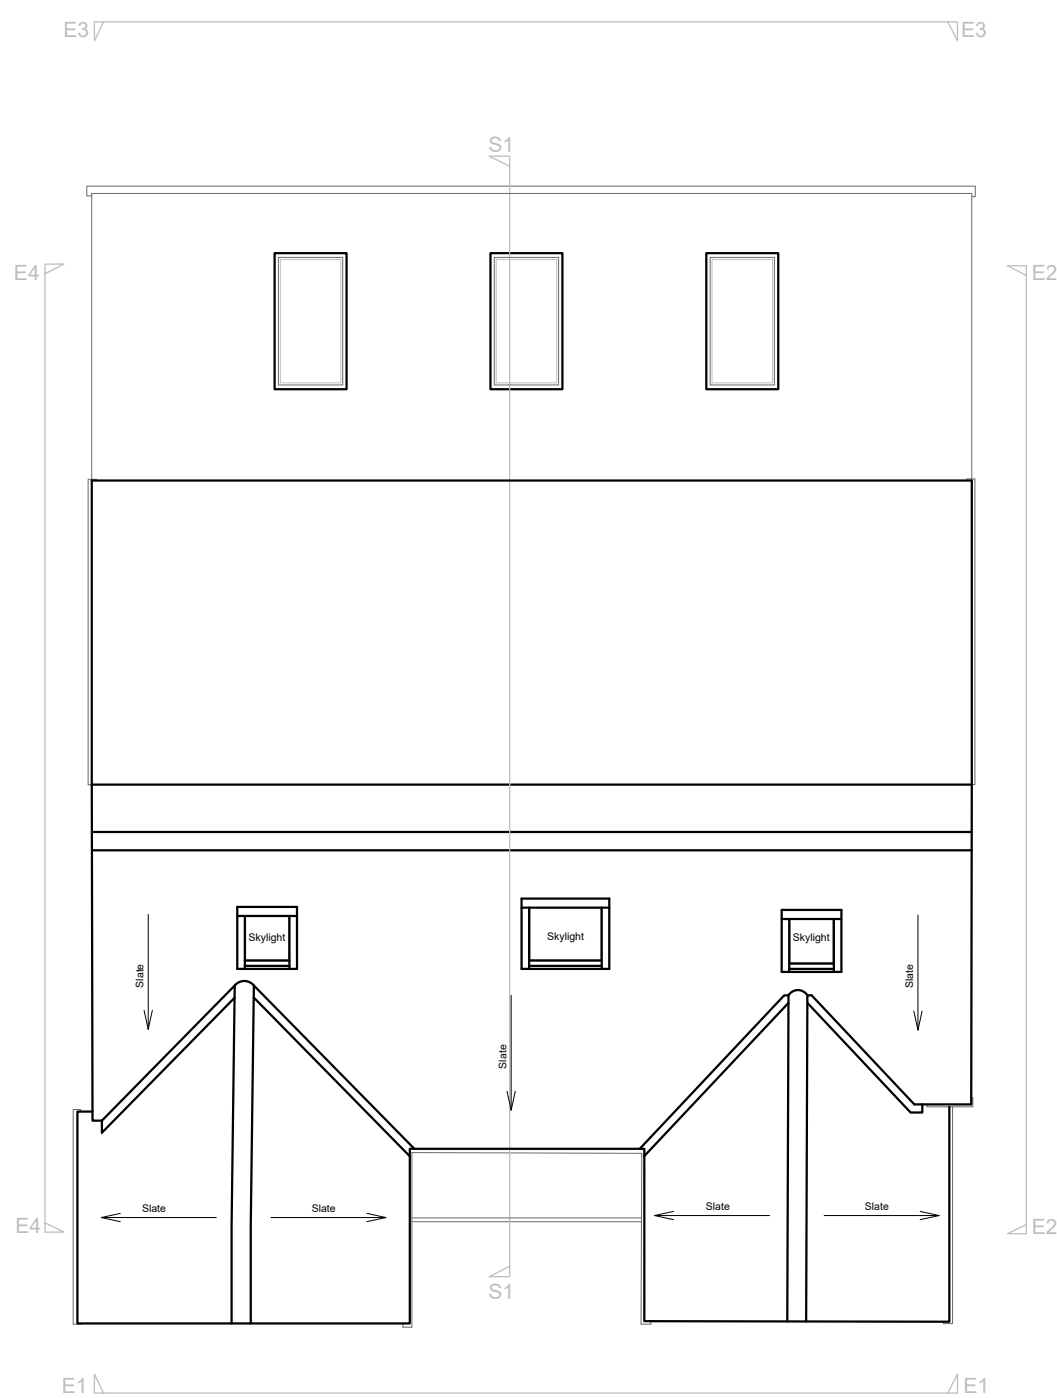

Proposed Roof Plan

1:100@A1



REVISION:

REV/DATE

FOR PLANNING PURPOSES ONLY.
NOT FOR CONSTRUCTION OR
BUILDING REGULATION

All dimensions to be checked on
site before any works commence.

This drawing is the copyright of
Jerlija Studio Ltd and
shall not be copied, used or
reproduced in anyway without prior
written consent.

26 Johns Road
Meopham
Gravesend
DA13 0LP

CLIENT

146-300

DWG NO.

Plans

TITLE

29th January 2026

DATE

1:100@A1

SCALE

UJ

DRAWN

Planning

STAGE

JERLIJA
STUDIO