

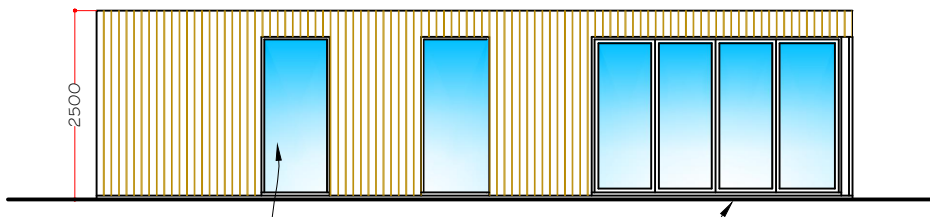



Front Elevation
Scale 1:100

 


Side Elevation

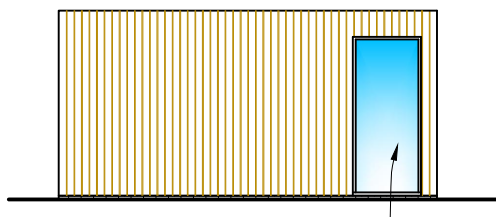

Rear Elevation
Scale 1:100

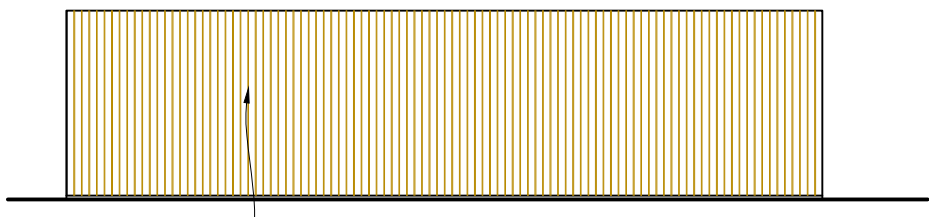


Side Elevation


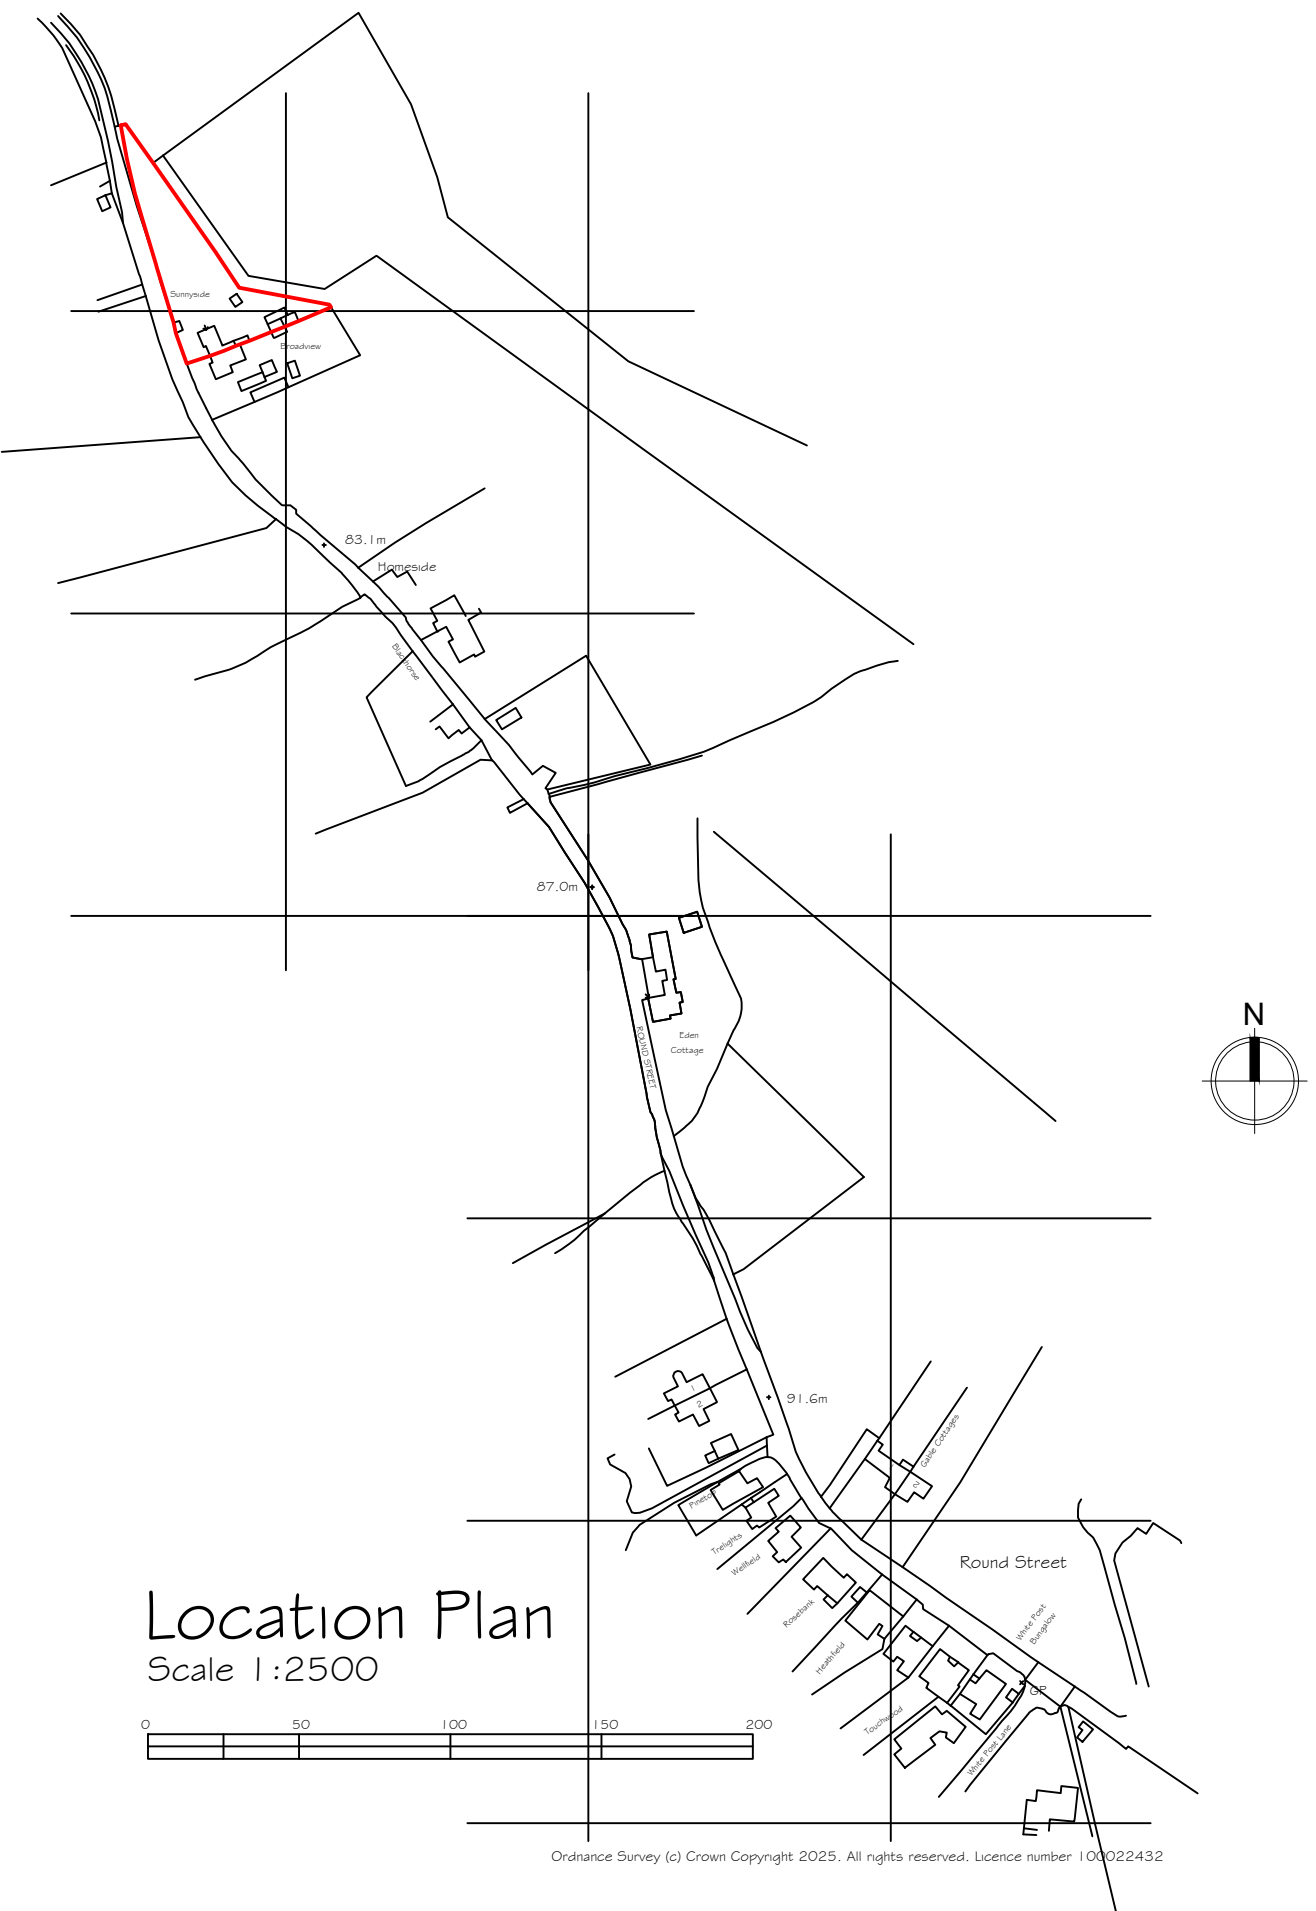


Location Plan
Scale 1:2500



Ordnance Survey (c) Crown Copyright 2025. All rights reserved. Licence number: 100022432

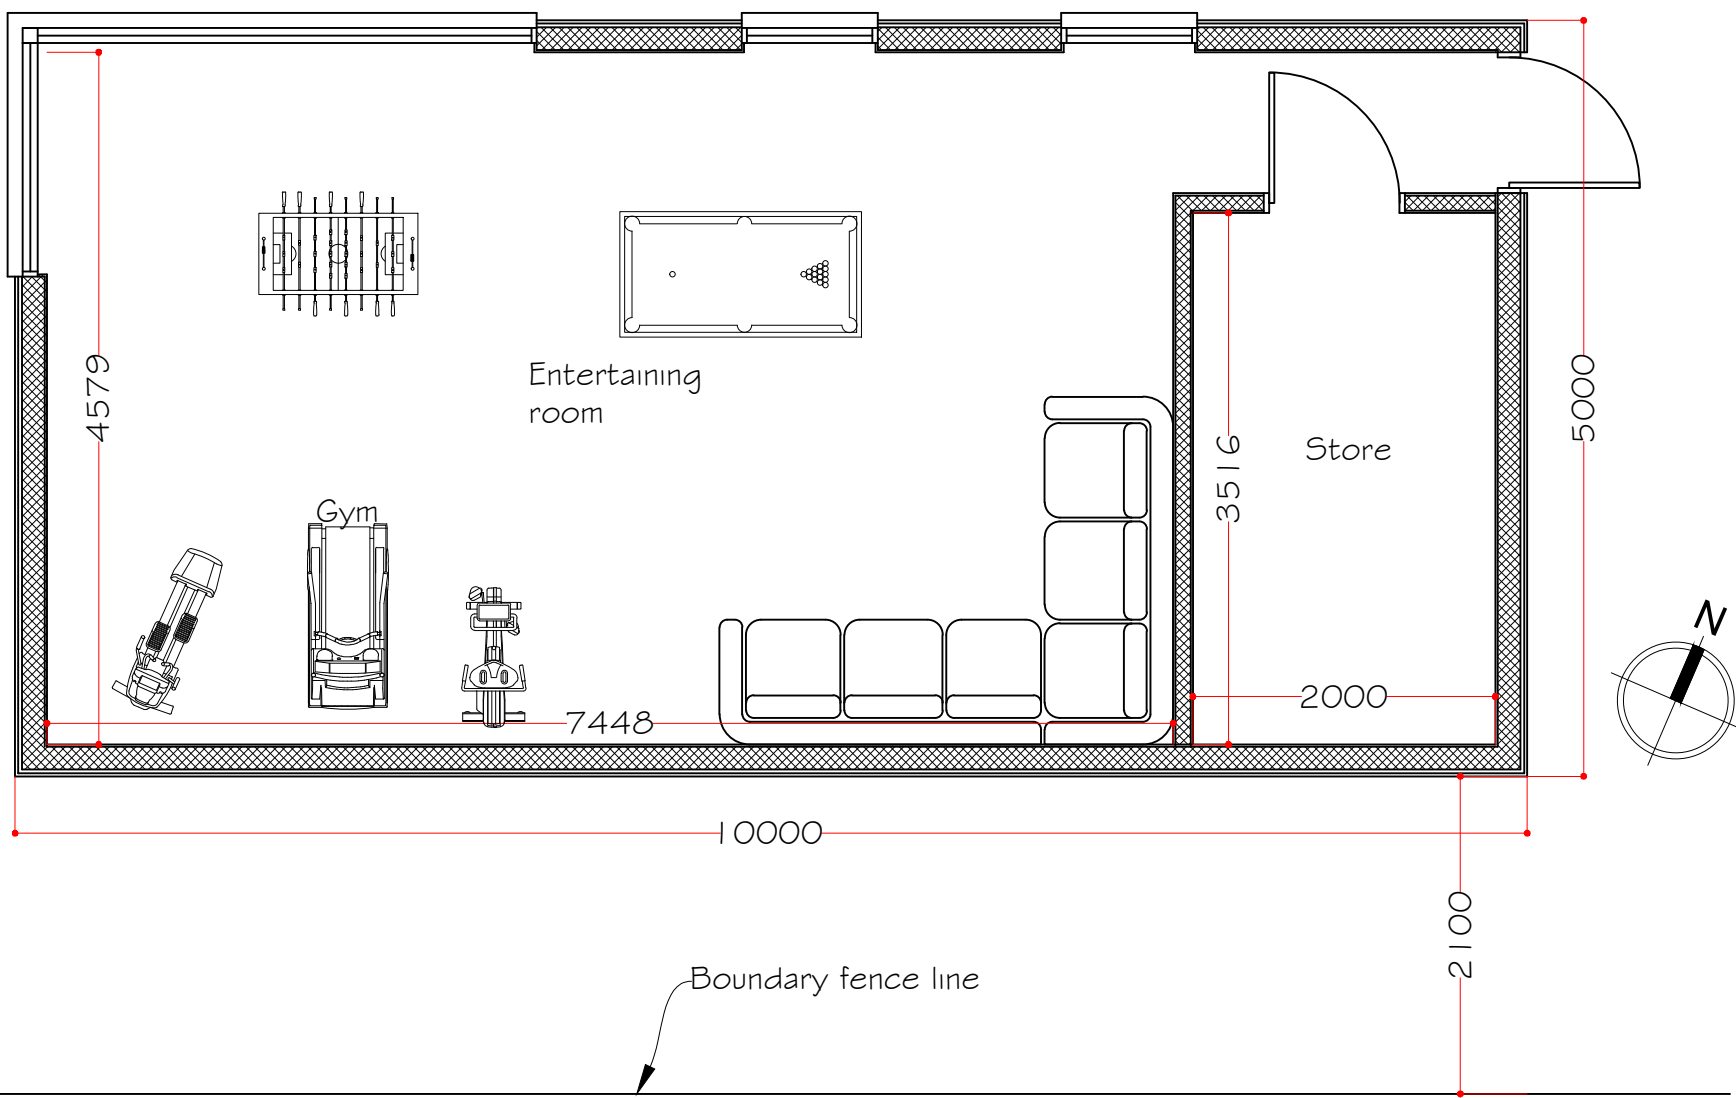


Ground Floor Plan
Scale 1:50

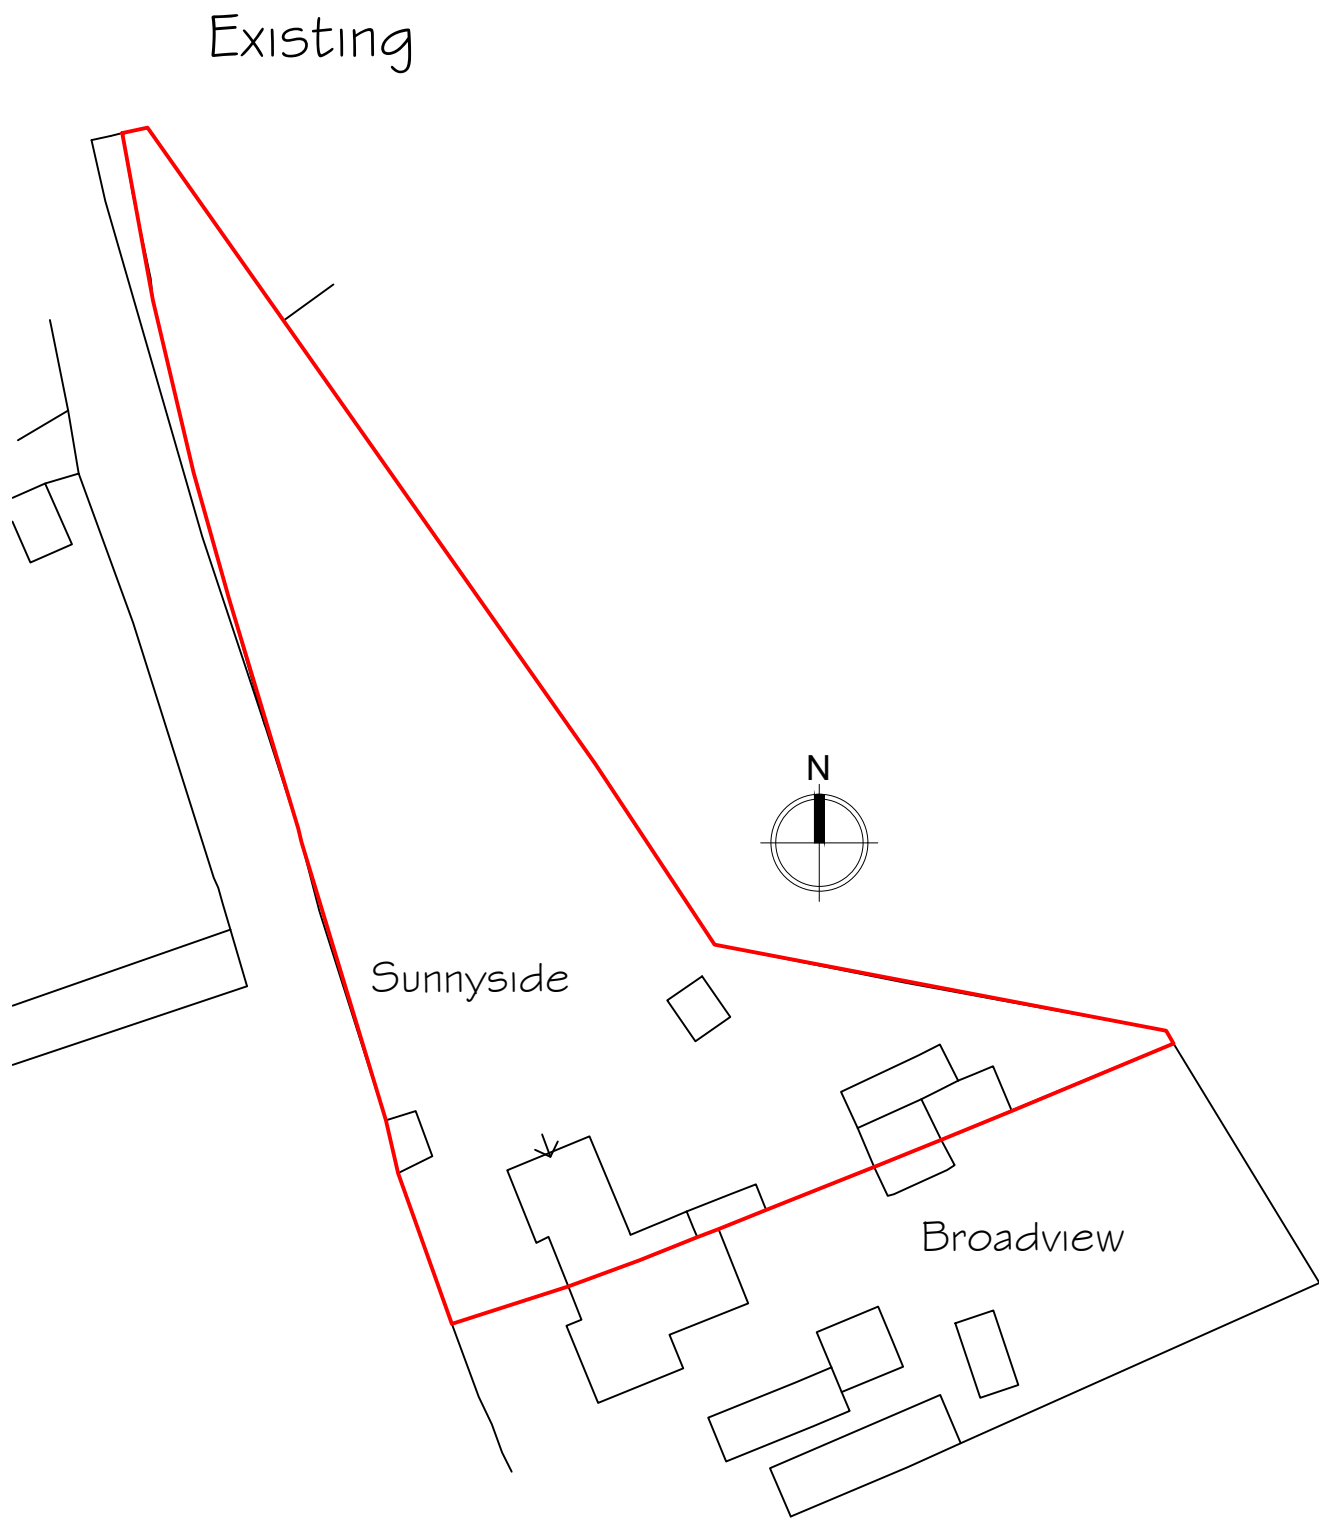 

Site plan
Scale 1:500

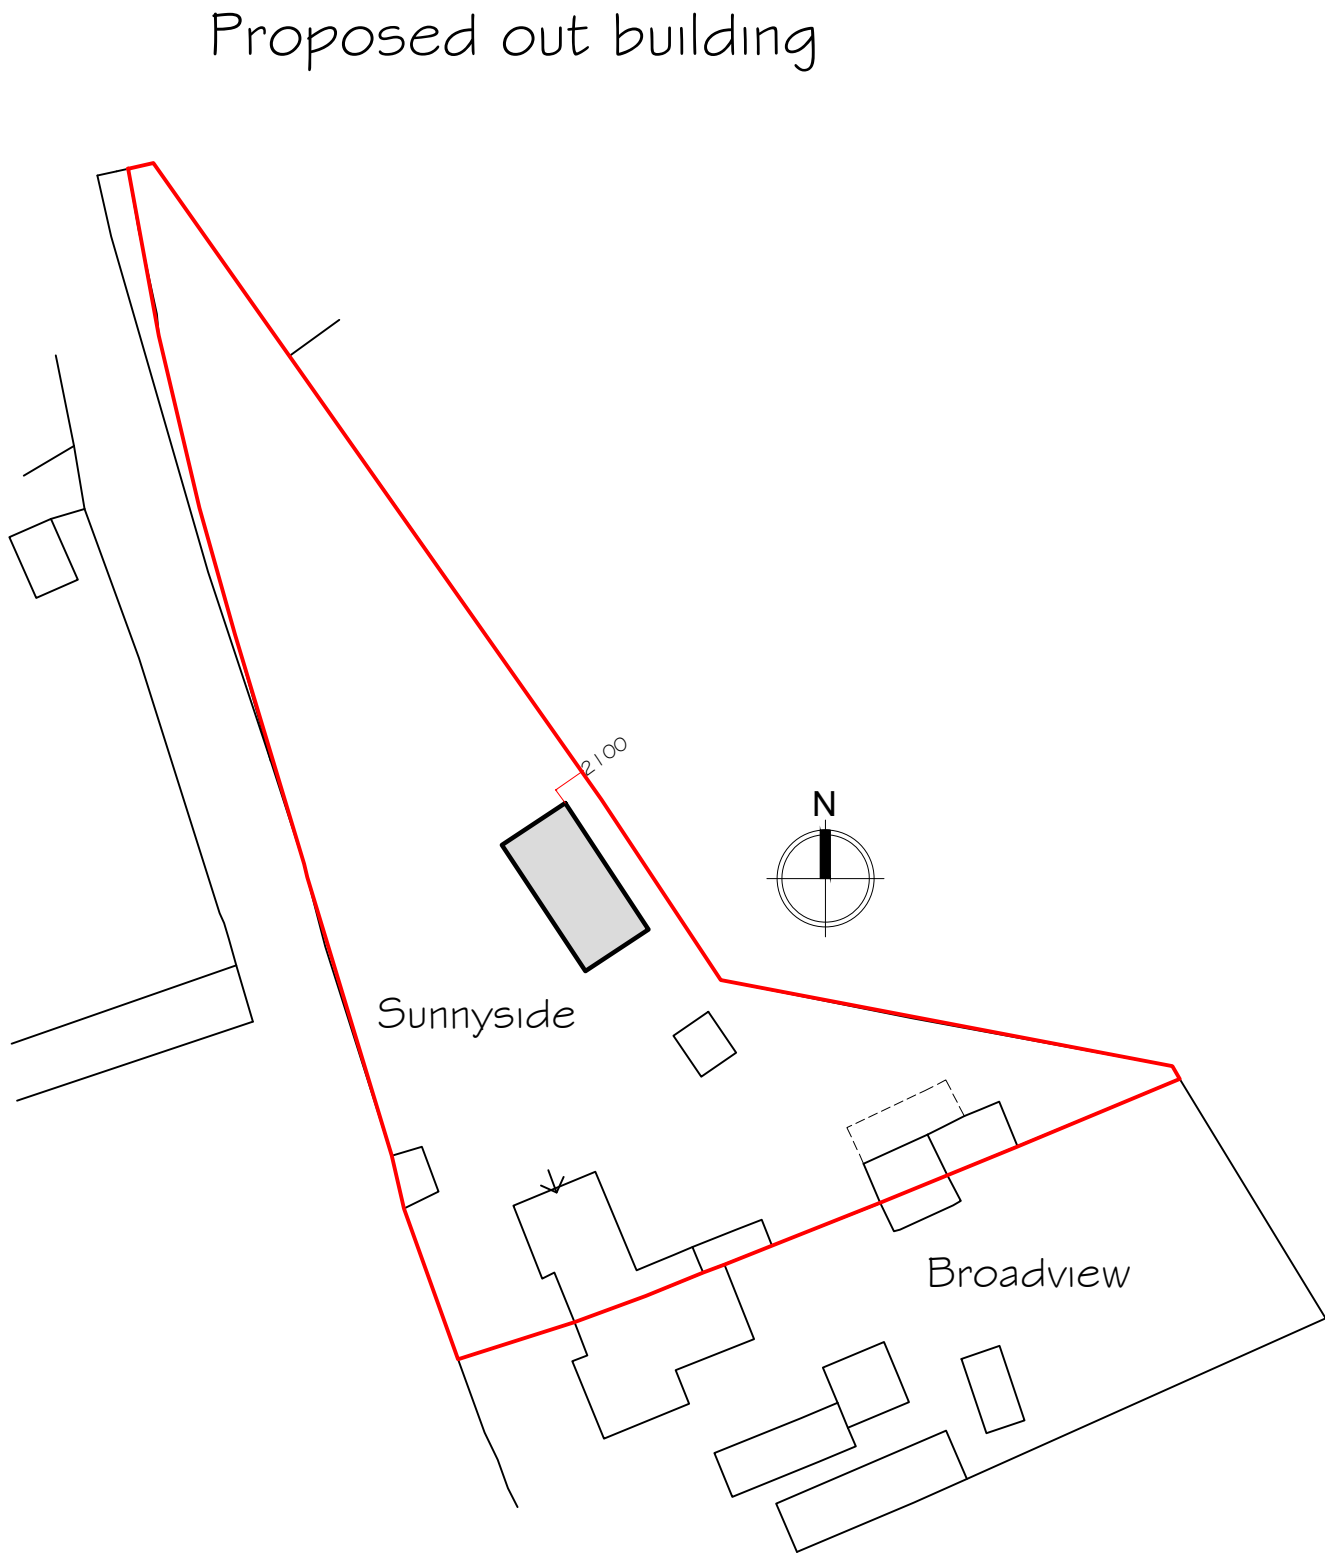 

Site plan
Scale 1:500

 

Synergy Planning & Property Consultants Ltd The Office The Larches Rochester Kent ME3 7NQW		
Client Mr R Manley & Mrs G Everitt		
Address Sunnyside Round Street		
Drawing title Proposed out building		
Scale 1:100/1:50		
Date March 2025	Drawn by	
Drawing No 25/646/04		