


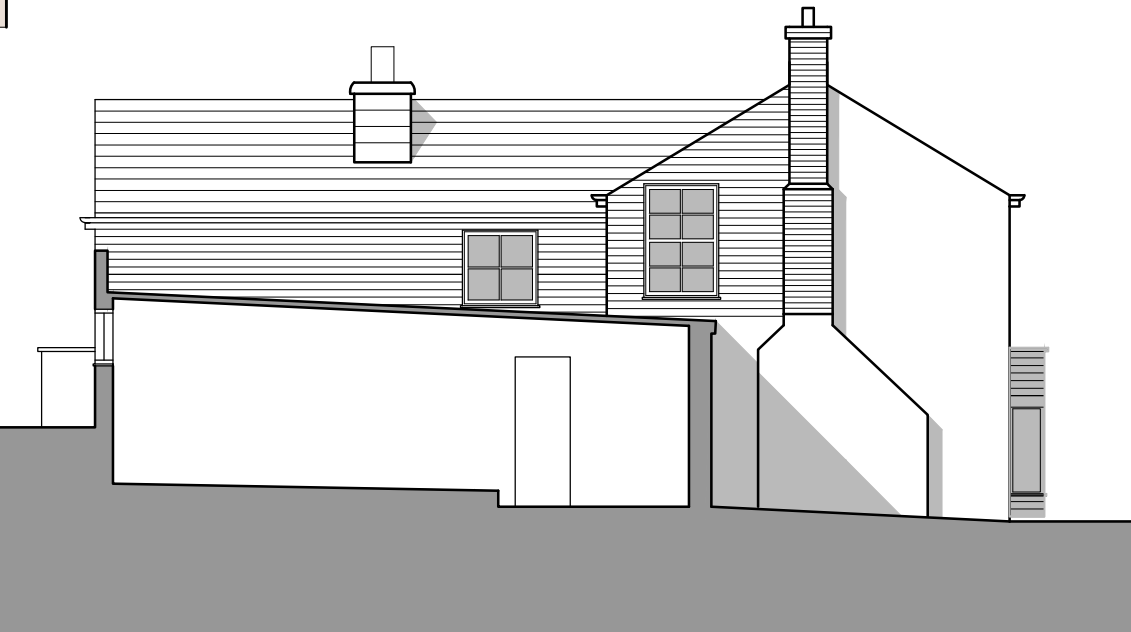

Existing Rear Elevation (North-West)
1:100



Existing Side Elevation (South-West)
1:100



Existing Side Elevation (North-East)
1:100



Existing Front Elevation (South-East)
1:100

Note
This drawing is protected by copyright and must not be copied or reproduced without the written consent of Graham Simpkin Planning. All dimensions and sizes to be checked on site. North points are indicative. ©

Material References:

Roof: Clay Tiles

Walls: Brick
Render (white)
Timber (Black)

Windows and doors: Timber (Black)



2 The Parade, Ash Road, Hartley
Longfield, Kent DA3 8BG

Tel: 01474 703705
www.grahamsimpkinplanning.co.uk
Email: webmail@grahamsimpkinplanning.co.uk

Project Title Millers Cottage PH, 31 Shrubbery Road, Gravesend, Kent, DA12 1JW		Job No 3061
Drawing Title Existing Elevations	Drawing No 05	Revision -
Date 26.07.2019	Drawn by JV	Checked by DA

Scale 1:100 @ A3	Note
---------------------	------

